




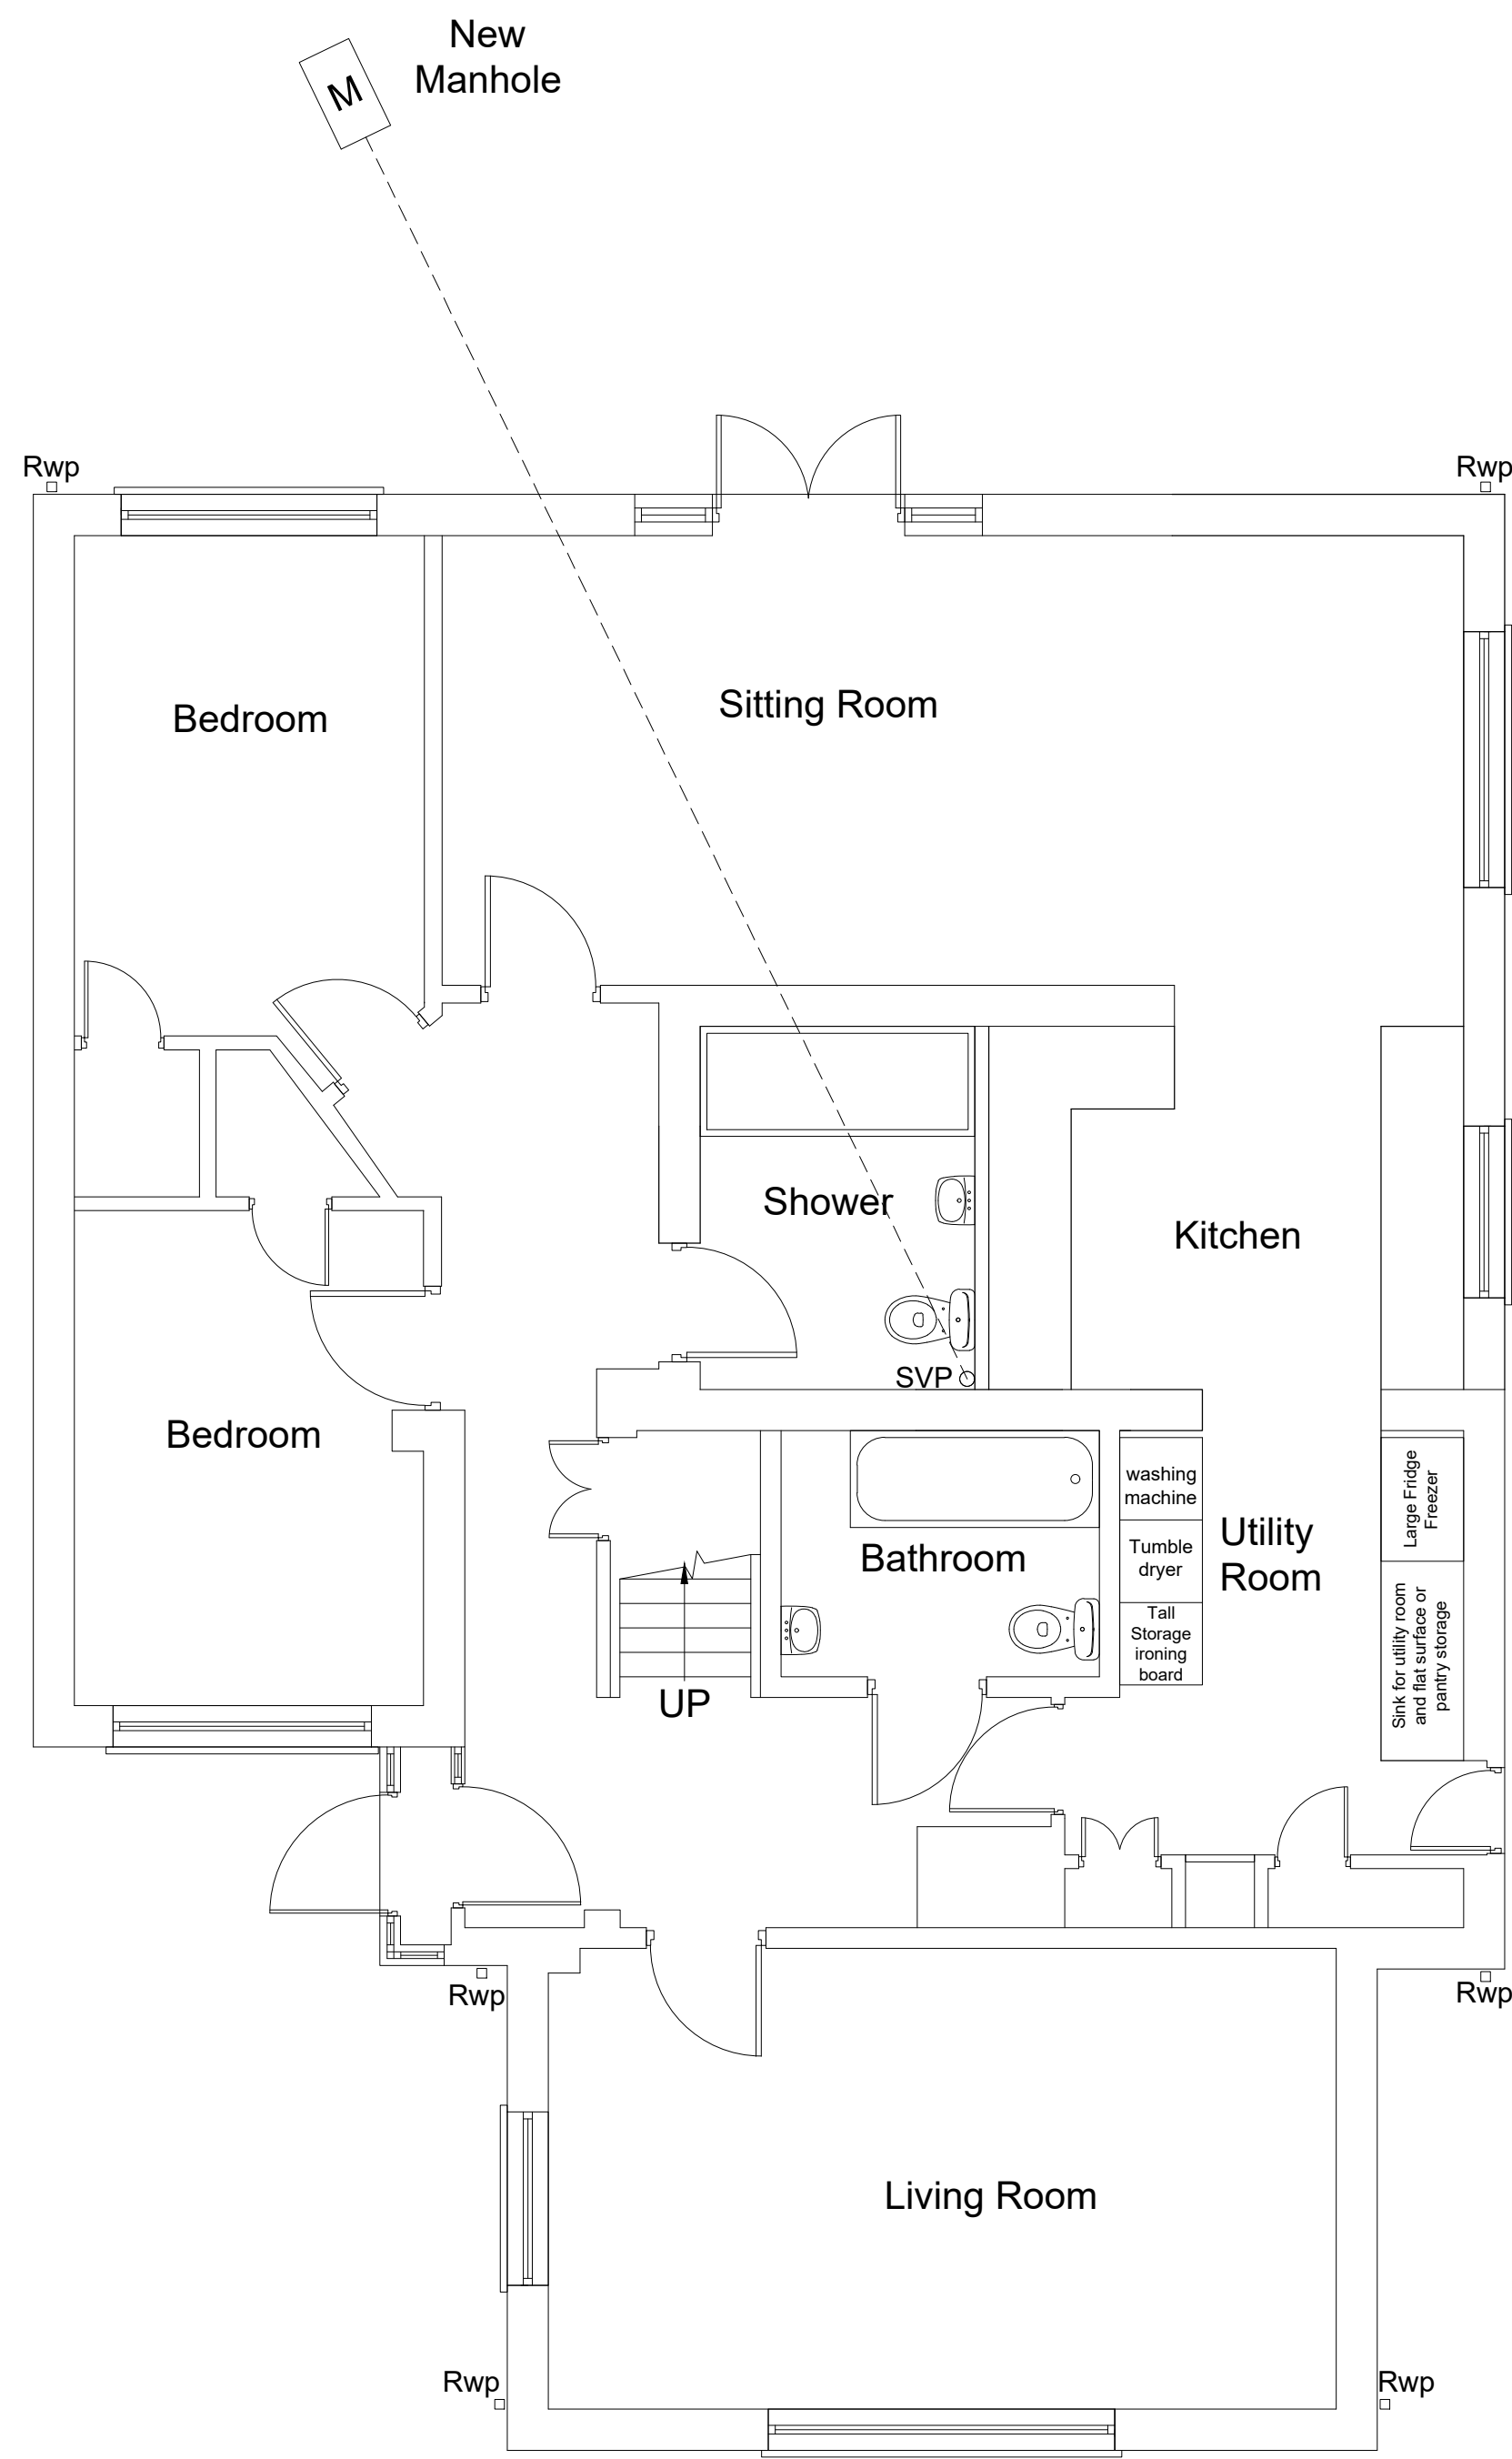

PROPOSED GROUND FLOOR PLAN

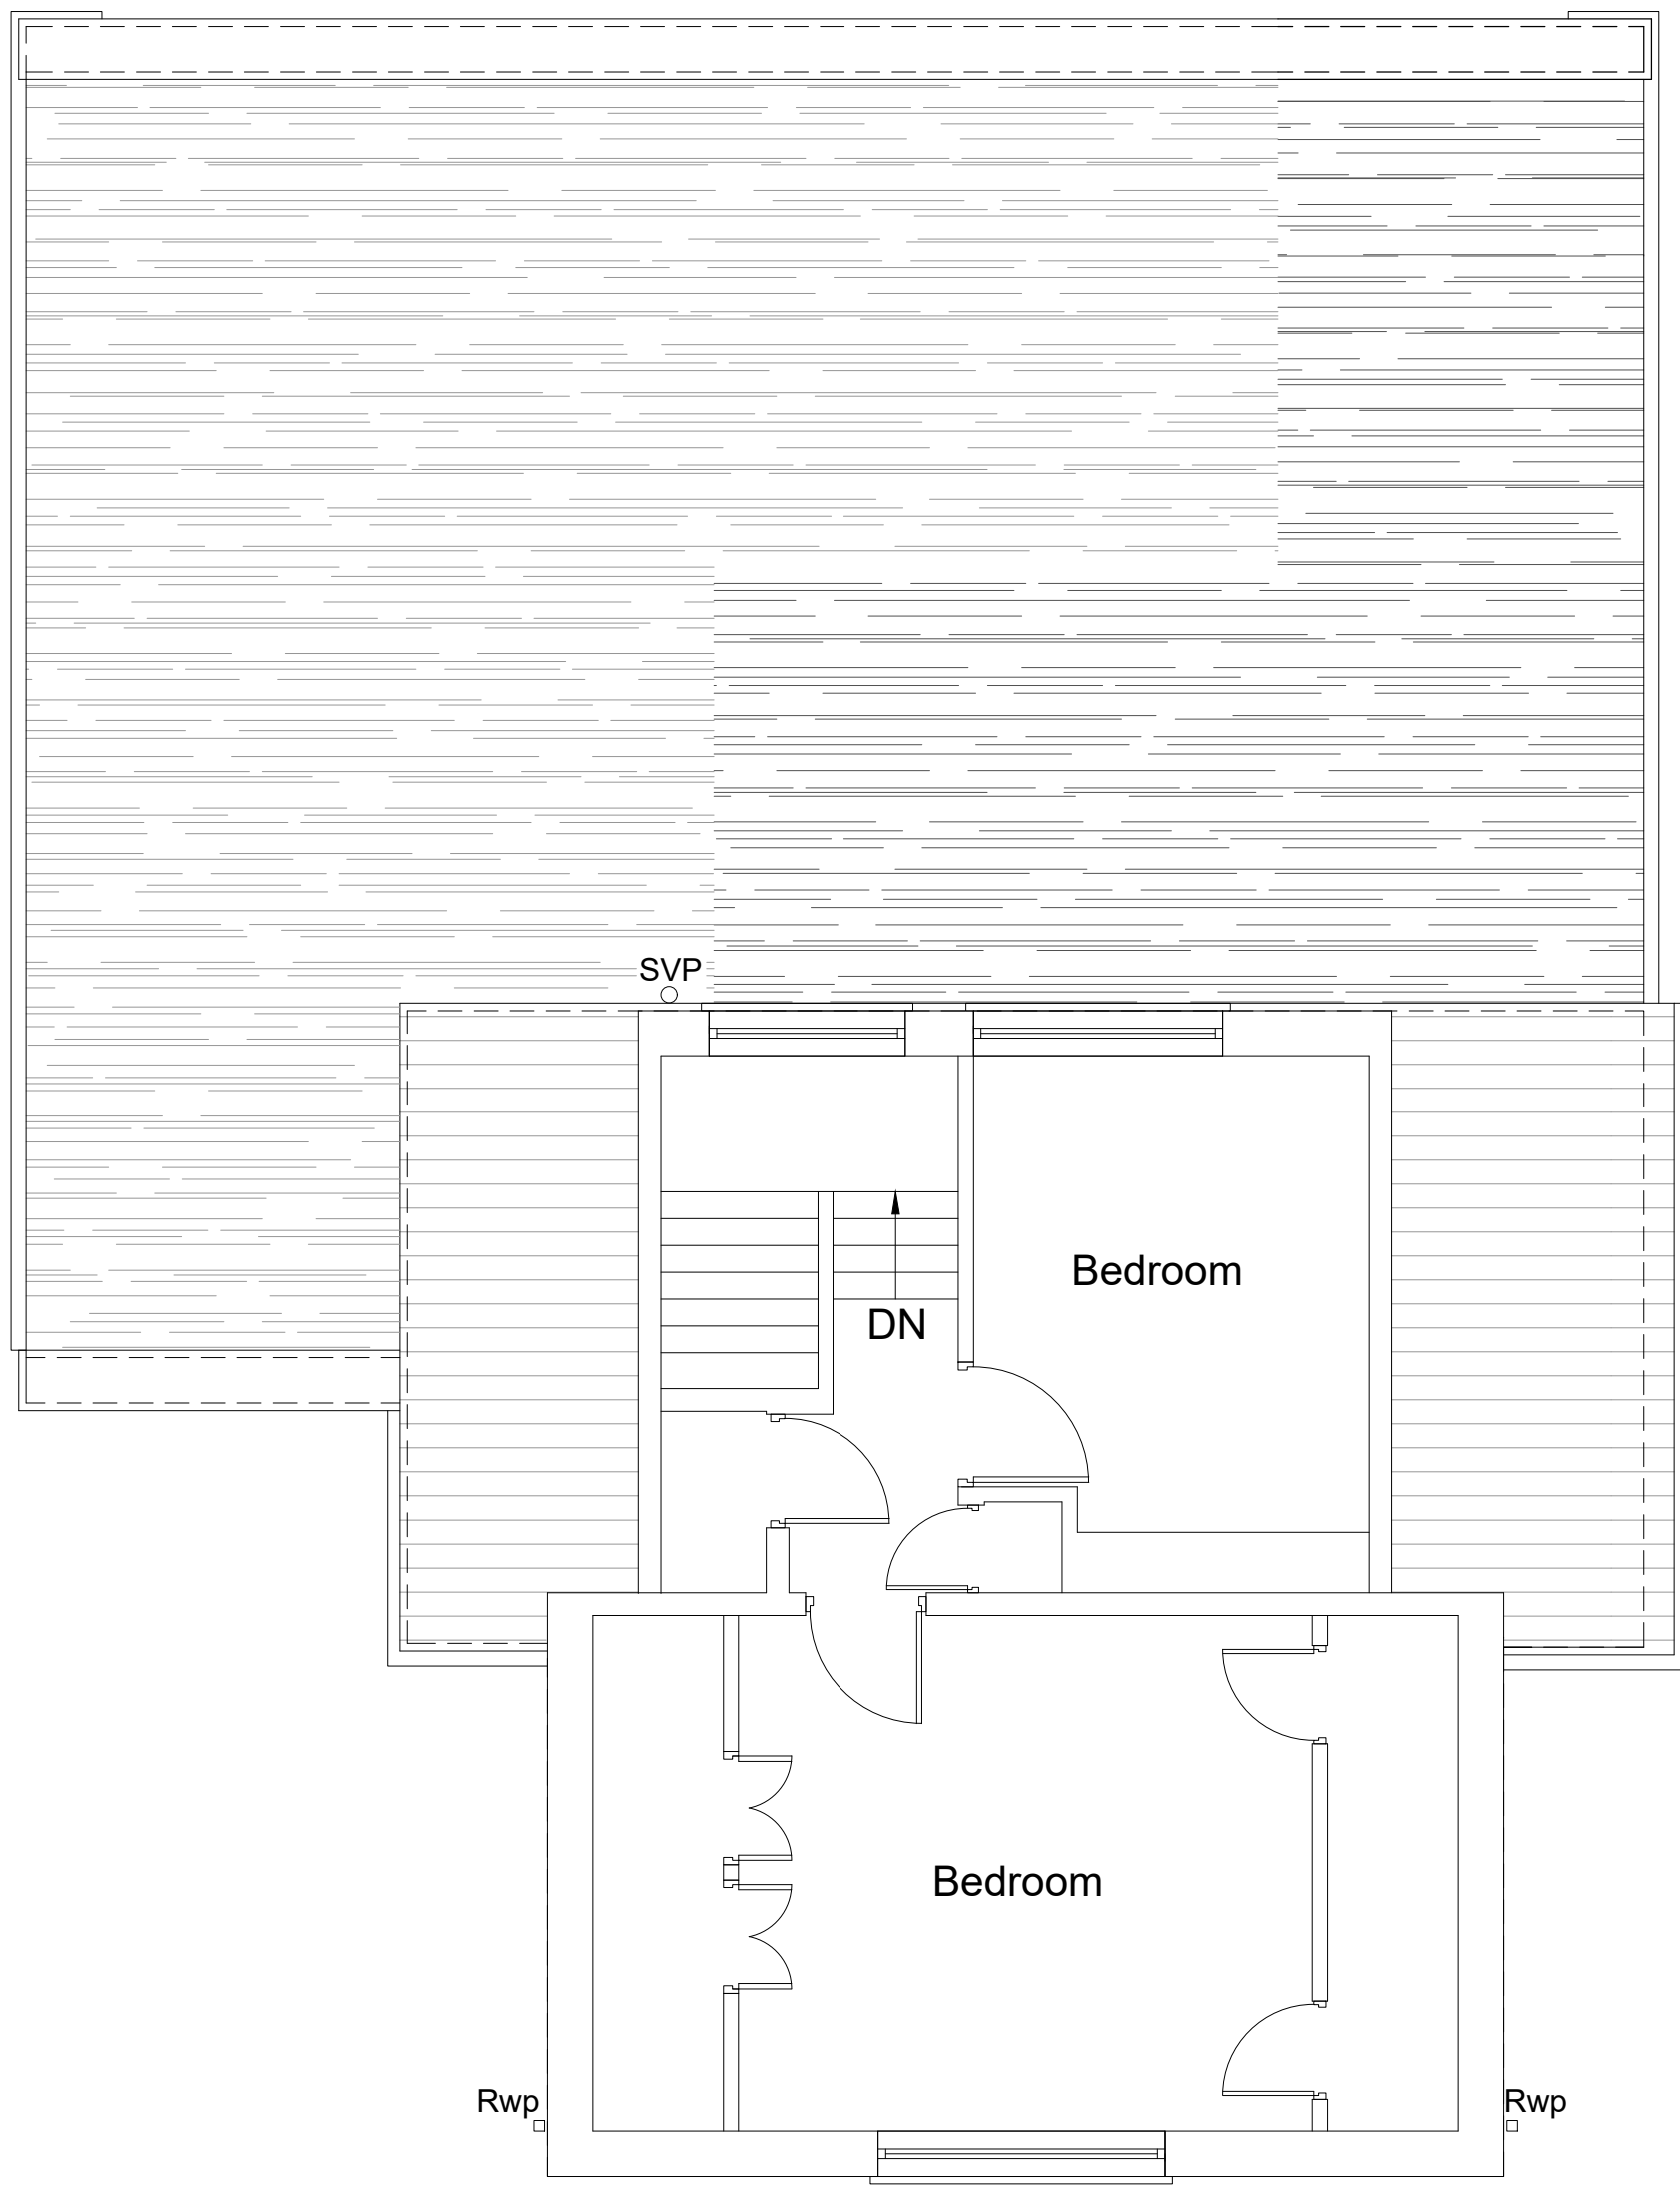

PROPOSED FIRST FLOOR PLAN

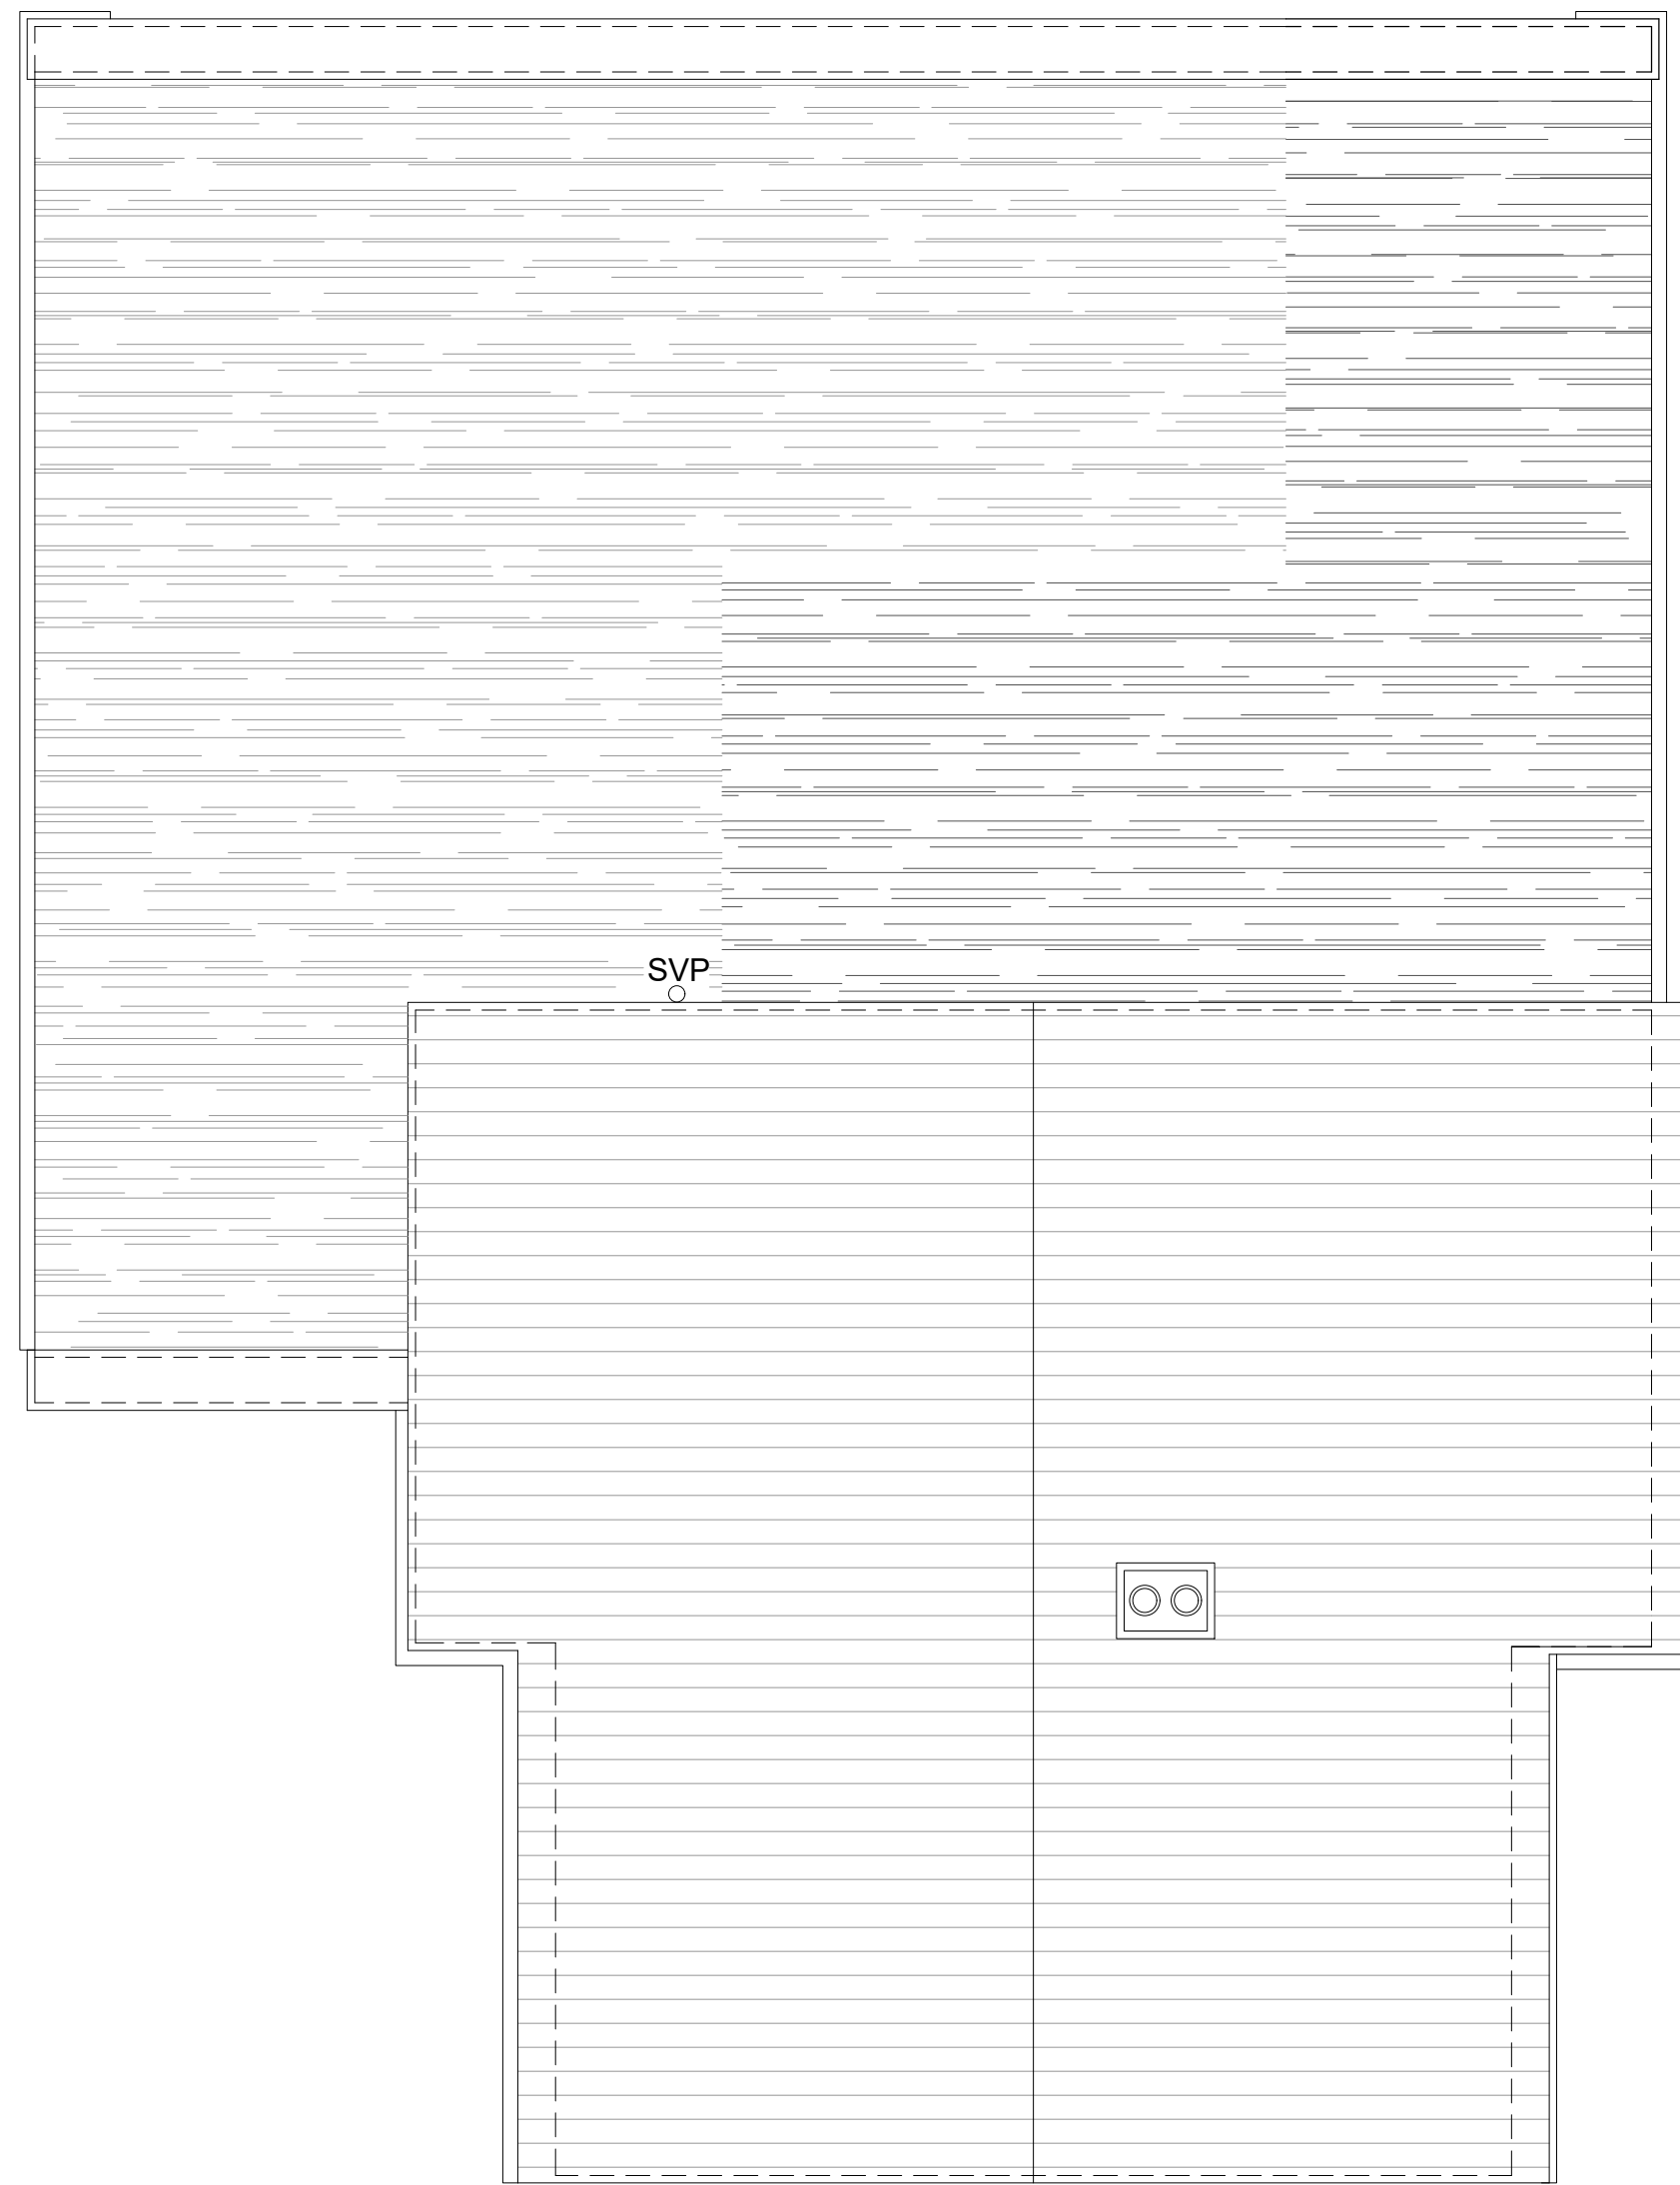

PROPOSED ROOF PLAN

TITLE:
Rear Infill Extension at
2 Willow Wood Road, Meopham, Gravesend DA13 0QT

DRAWING TITLE:	SCALE	DATE	DWG NO
Proposed Floor Plan and Roof Plan	1:50@A0	JULY 2025	1764/03

D.R.A LUMSDEN
D.R.A LUMSDEN LTD.
BEng(Hons)C.Eng.M.I.Struct.E.
23 Castlefields, Istead Rise, Kent DA13 9EJ

