


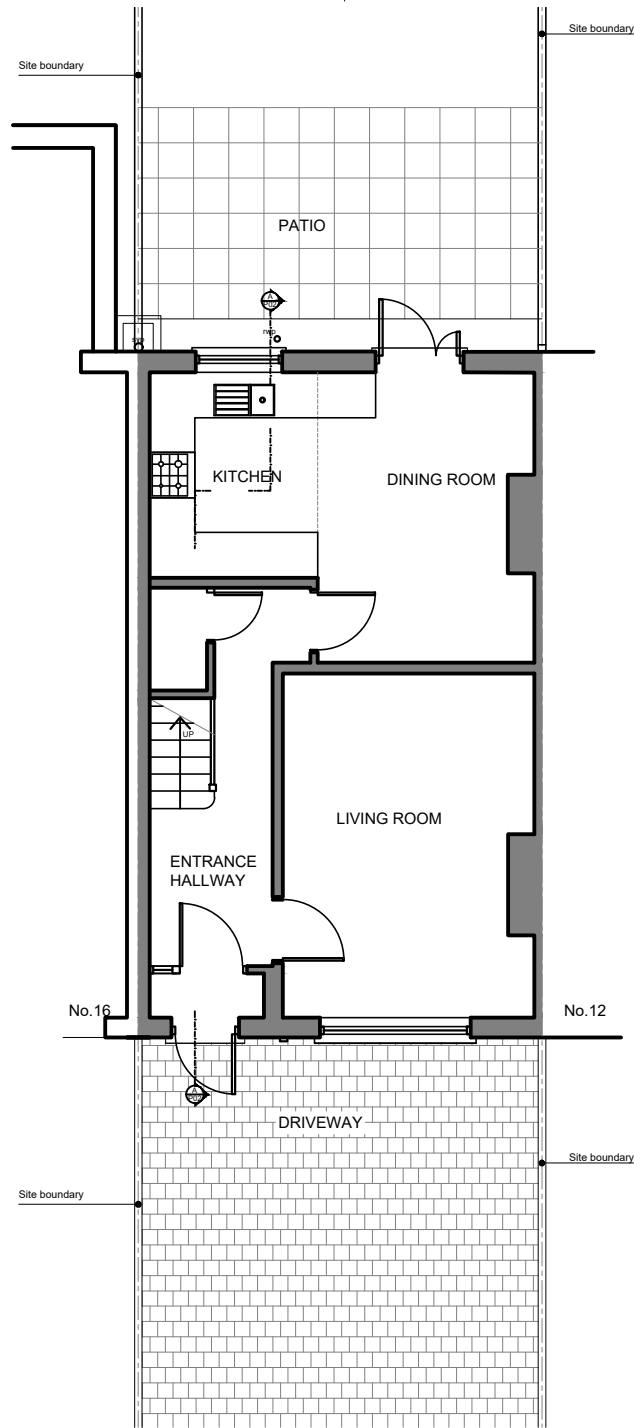


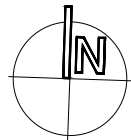

GROUND FLOOR PLAN

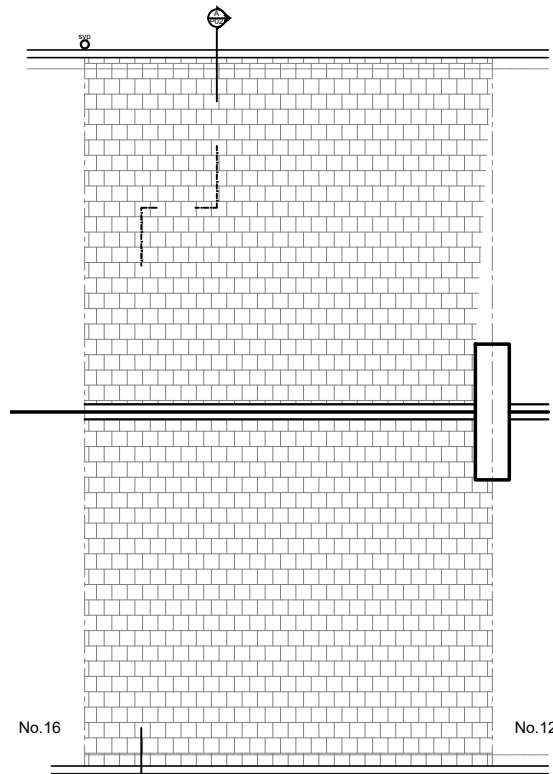


ROOF PLAN

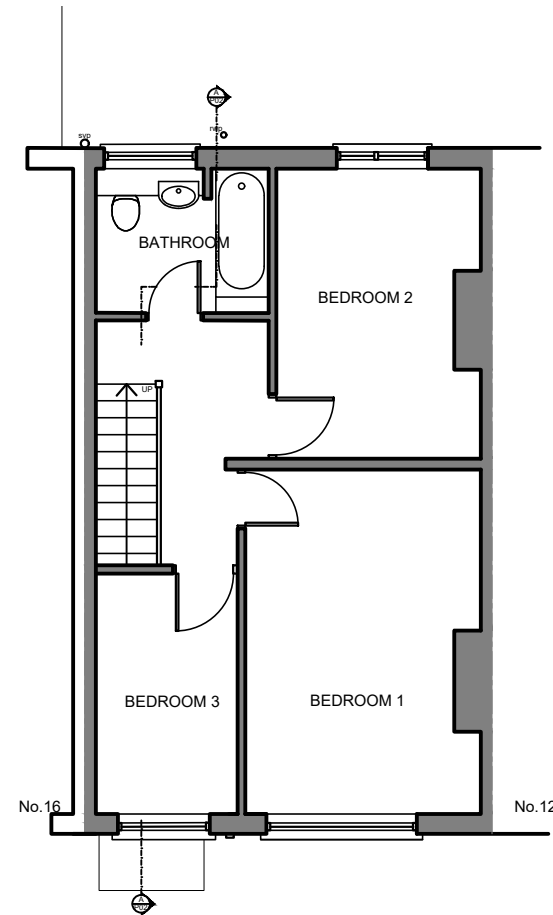


FIRST FLOOR PLAN


SCALE
1:100

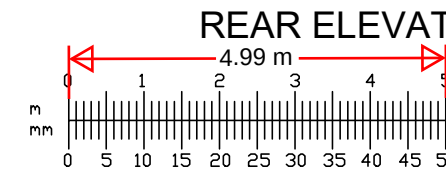

FRONT ELEVATION

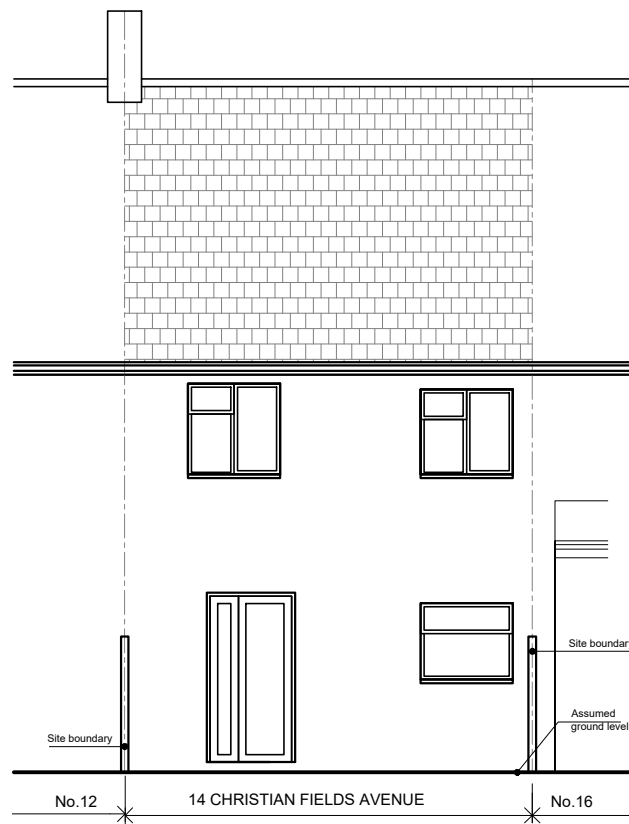

REAR ELEVATION

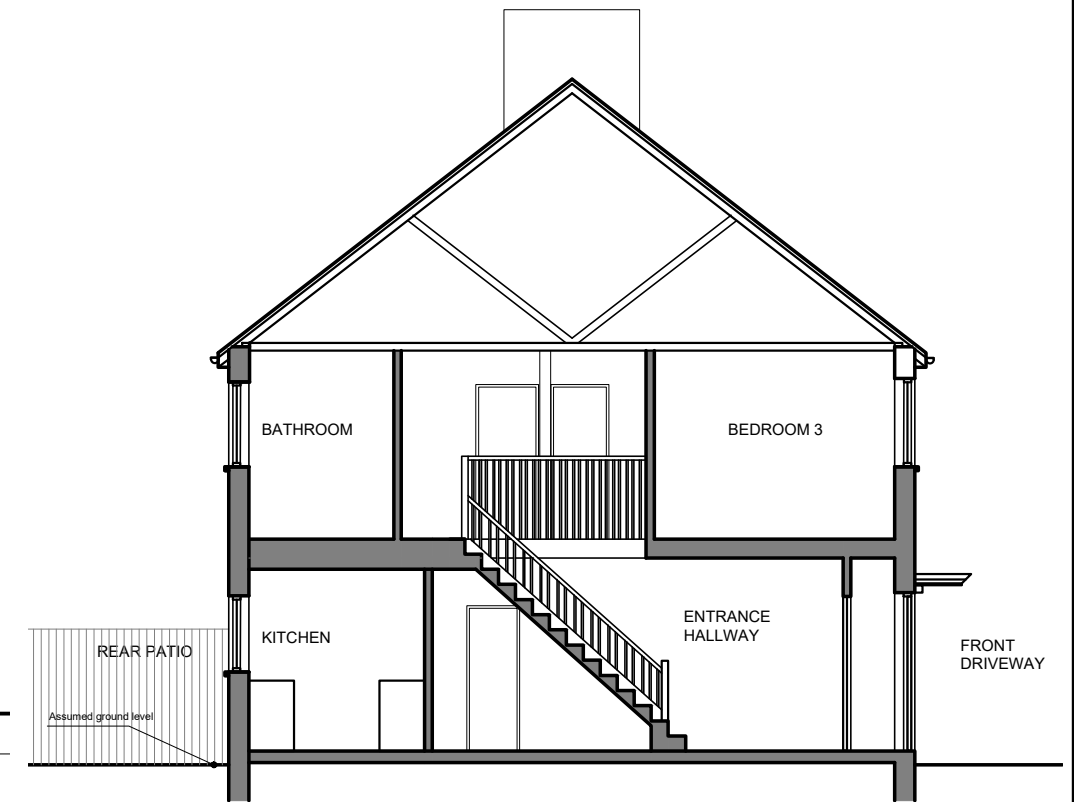

SECTION AA

DATE	REVISION	NO.	THIS DRAWING IS NOT TO BE SCALED. ONLY FIGURED DIMENSIONS ARE TO BE FOLLOWED (UNLESS THE DRAWING IS PART OF A PLANNING APPLICATION). CONTRACTORS ARE TO CHECK ALL DIMENSIONS BEFORE WORK COMMENCES, AND REFER ANY APPARENT DISCREPANCY TO THE ARCHITECT. MAY NOT BE COPIED OR REPRODUCED IN ANY MANNER WHATSOEVER WITHOUT THE OWNER'S WRITTEN CONSENT. (c) COPYRIGHT.	PROJECT
			L.V. DESIGNS	14 CHRISTIANFIELDS AVENUE GRAVESEND DA12 5NF
DATE:	DRAWN:	SCALE:	DWG. No.:	REV. No.:
JUL 2025	LO	1:100	0725 E02	