


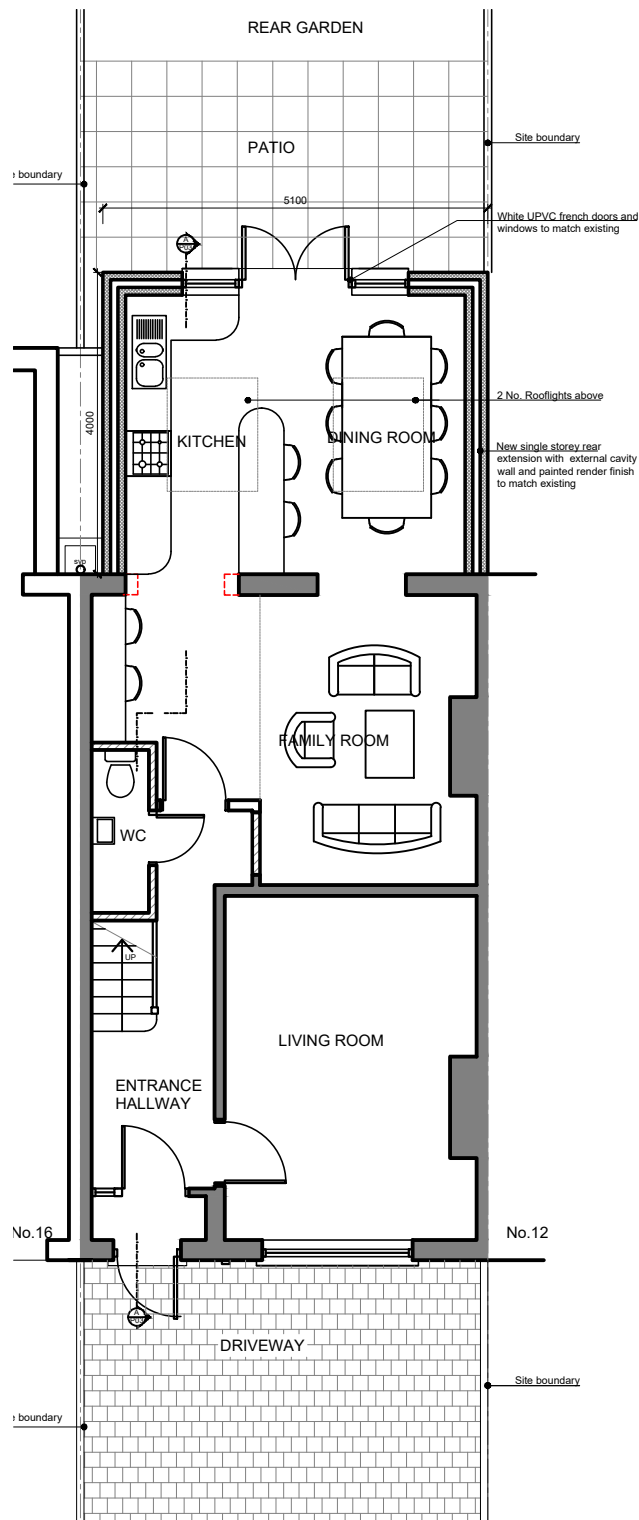


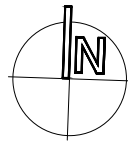


GROUND FLOOR PLAN

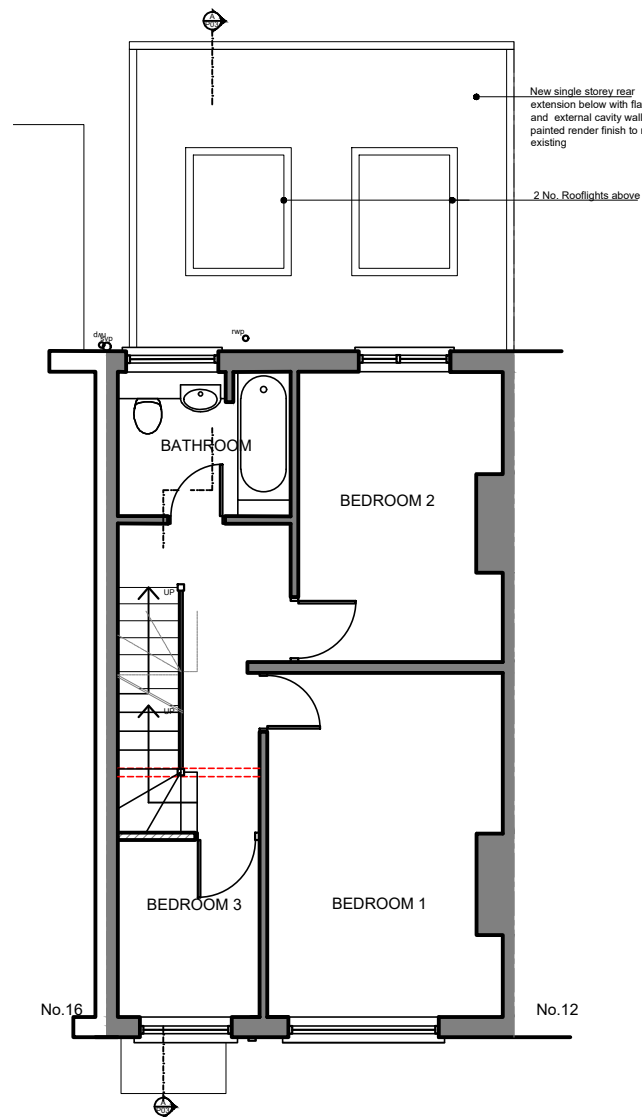

FIRST FLOOR PLAN

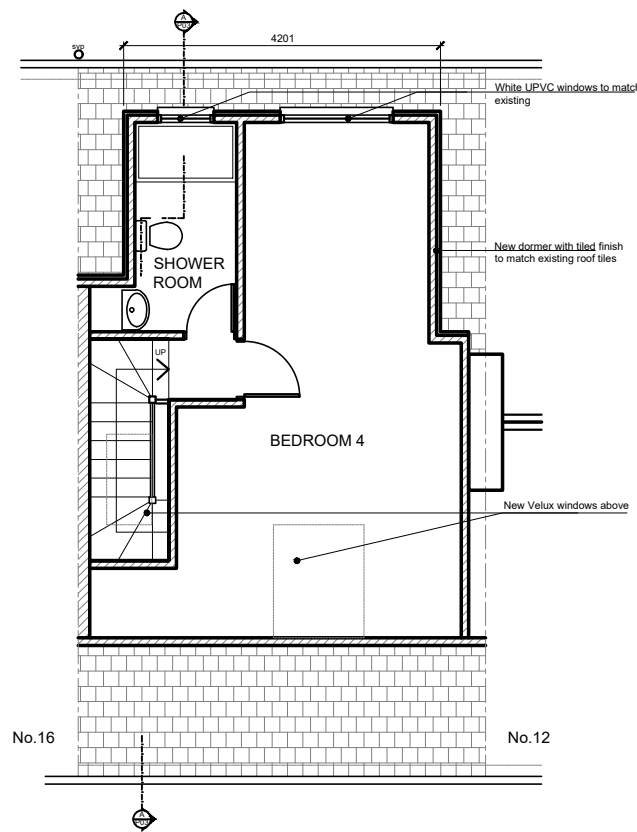


LOFT PLAN

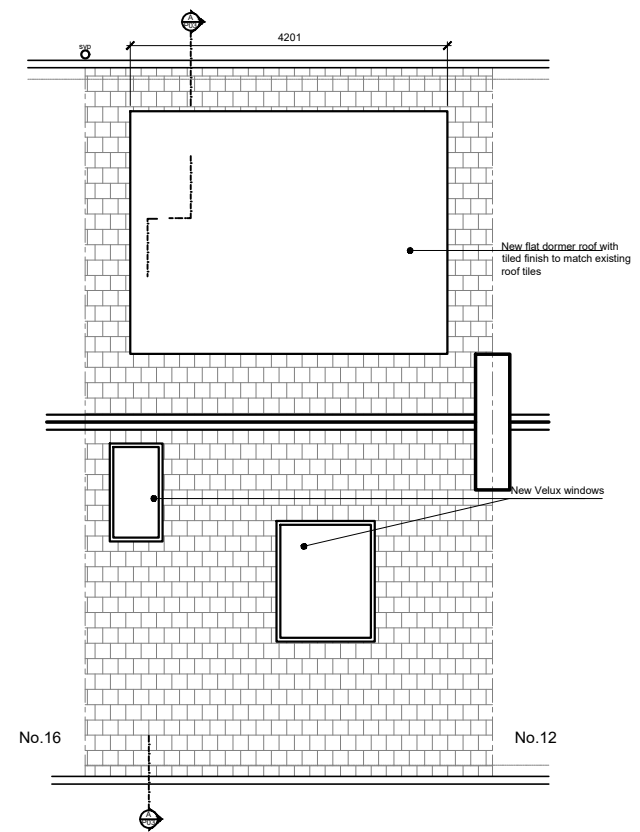

ROOF PLAN

SCALE
1:100

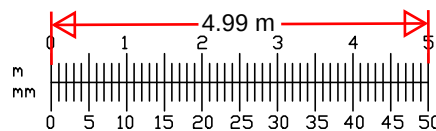

DATE	REVISION	NO.	THIS DRAWING IS NOT TO BE SCALED, ONLY FIGURED DIMENSIONS ARE TO BE FOLLOWED (UNLESS THE DRAWING IS PART OF A PLANNING APPLICATION). CONTRACTORS ARE TO CHECK ALL DIMENSIONS BEFORE WORK COMMENCES, AND REFER ANY APPARENT DISCREPANCY TO THE ARCHITECT. MAY NOT BE COPIED OR REPRODUCED IN ANY MANNER WHATSOEVER WITHOUT THE OWNERS WRITTEN CONSENT. (c) COPYRIGHT.	PROJECT
				14 CHRISTIANFIELDS AVENUE GRAVESEND DA12 5NF
DRAWING				PROPOSED PLANS
DATE:	DRAWN:	SCALE:	DWG. No.	REV. No.
JUL 2025	LO	1:100	0725 P03	