




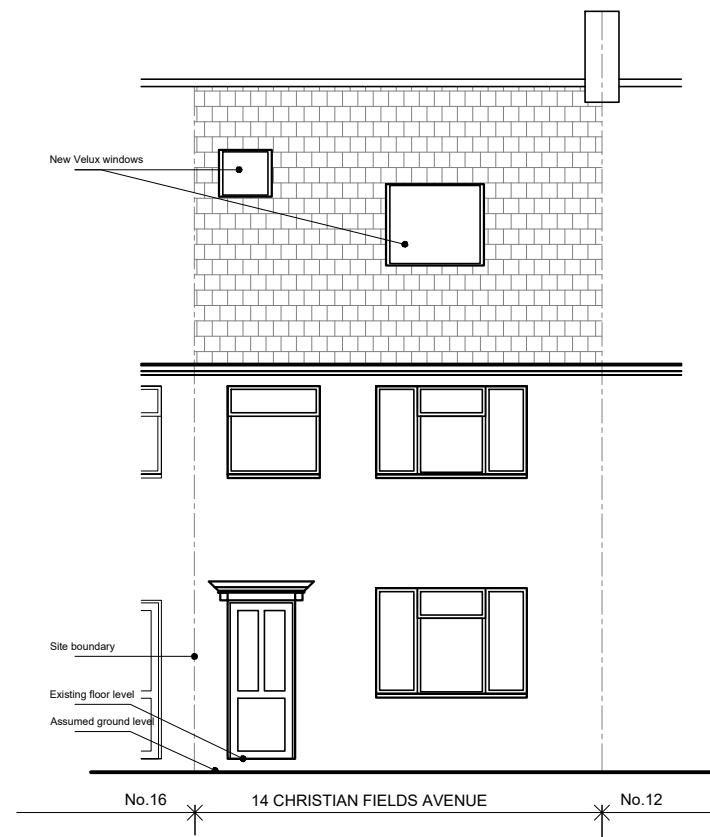


FRONT ELEVATION

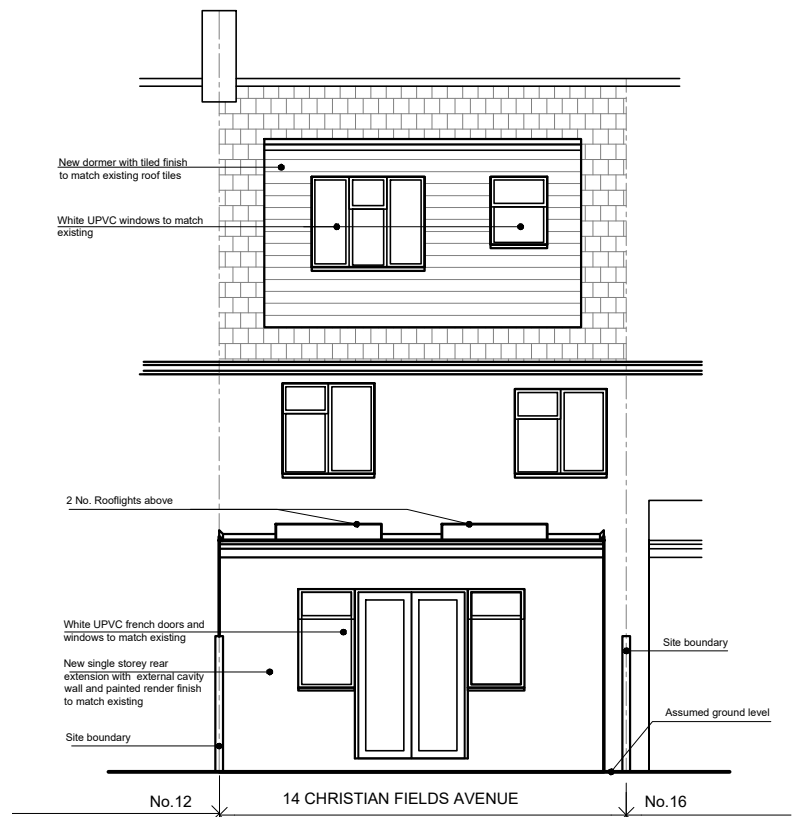

REAR ELEVATION

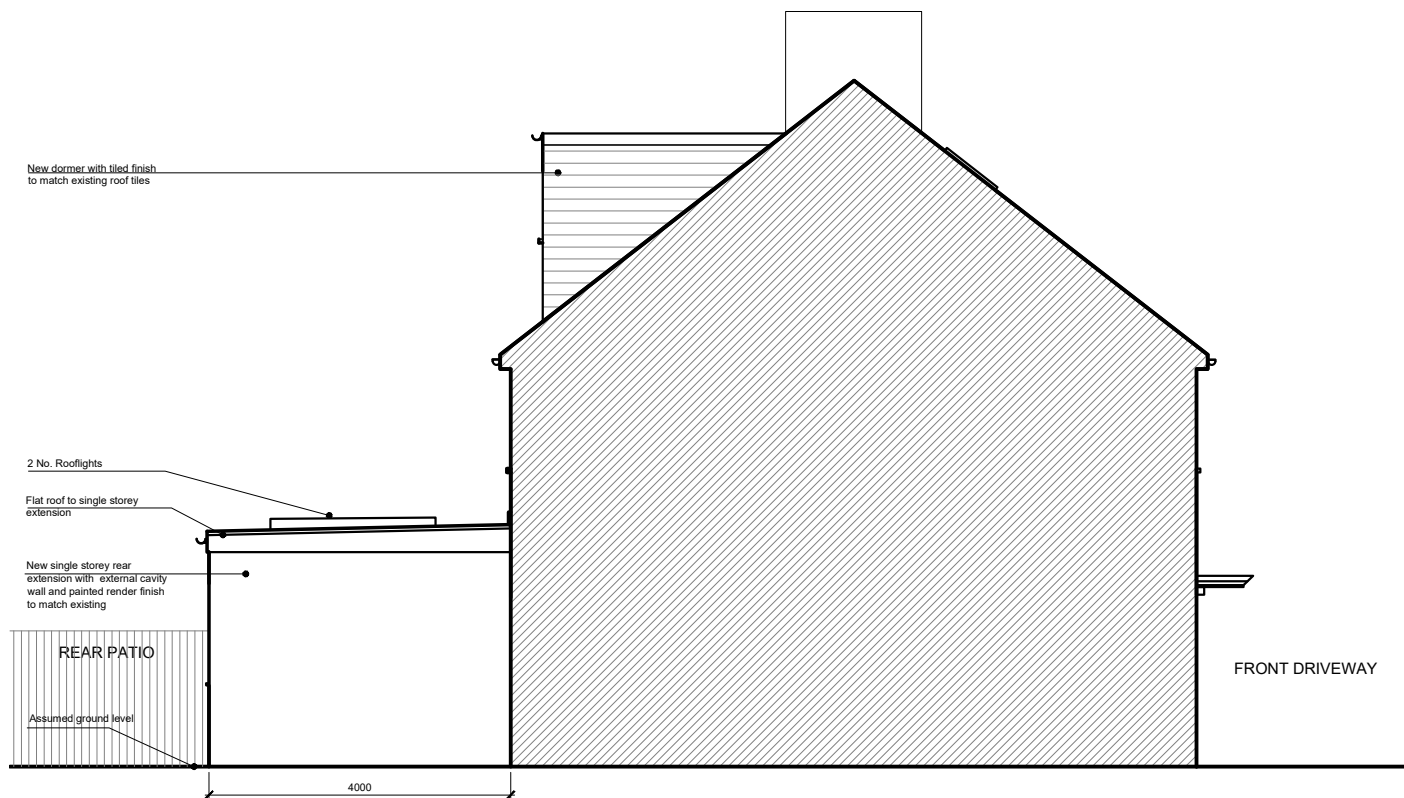


FLANK ELEVATION

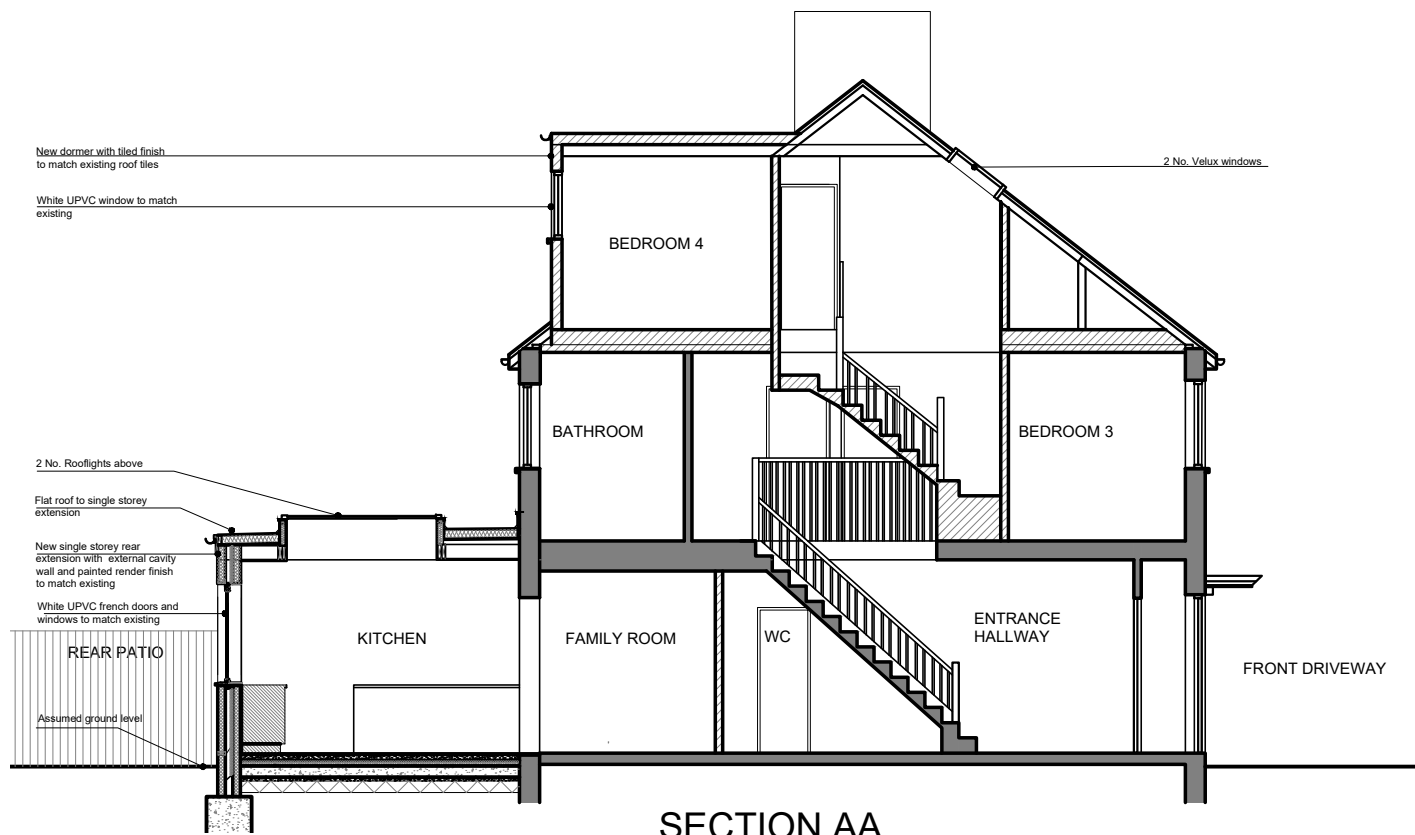

SECTION AA

SCALE
1:100

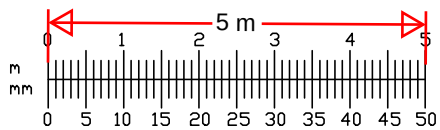

DATE	REVISION	NO.	THIS DRAWING IS NOT TO BE SCALED. ONLY FIGURED DIMENSIONS ARE TO BE FOLLOWED (UNLESS THE DRAWING IS PART OF A PLANNING APPLICATION). CONTRACTORS ARE TO CHECK ALL DIMENSIONS BEFORE WORK COMMENCES, AND REFER ANY APPARENT DISCREPANCY TO THE ARCHITECT. MAY NOT BE COPIED OR REPRODUCED IN ANY MANNER WHATSOEVER WITHOUT THE OWNER'S WRITTEN CONSENT. (c) COPYRIGHT.	PROJECT
				14 CHRISTIANFIELDS AVENUE GRAVESEND DA12 5NF
				DRAWING
				PROPOSED ELEVATIONS AND SECTION
DATE:	DRAWN:	SCALE:	DWG. No.	REV. No.
JUL 2025	LO	1:100	0725	004