



Notes:

- Do not scale from this drawing.
- All dimensions to be verified on site and is in mm.
- Builder to verify all dimensions, heights and levels prior to commencement of work.
- All documents shall be checked to ensure that they are compatible by the contractor before construction commences. In the event of apparent ambiguity or contradiction the engineer and/ or architect shall be notified immediately.
- The contractor in preparing his estimate shall visit the site and acquaint himself with the problems involved.
- The contractor shall issue all statutory notices to the local Authority during progress and completion of works.


Proposed Elevations
1:100

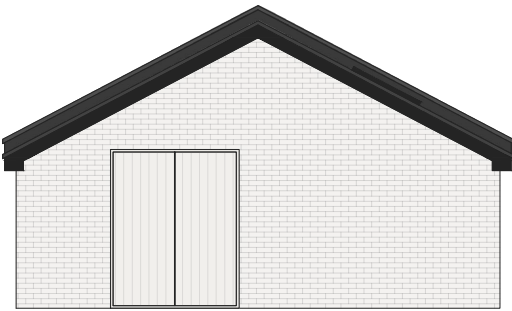

North Elevation

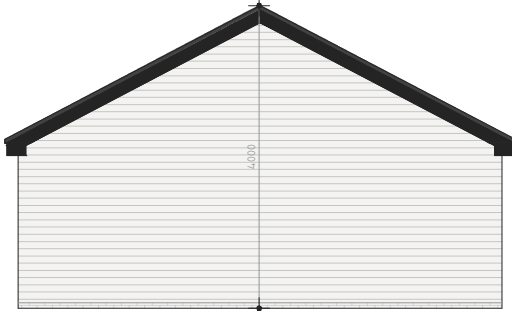

South Elevation

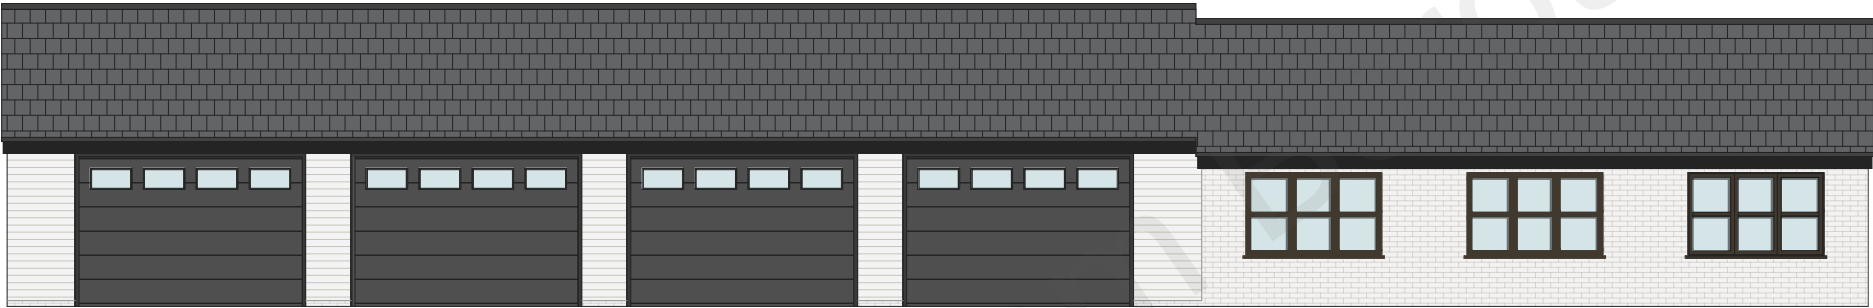

East Elevation



West Elevation



A	-	-	-/-/-
REV:	DESCRIPTION:	BY:	DATE:
STATUS: PLANNING			



Whitehall Place
47 The Terrace,
Gravesend, Kent
DA12 2DL
01474 247 787
info@barronedwards.co.uk
www.barronedwards.co.uk

SITE:
Leylands, Wrotham Road
South Street
Gravesend, Kent
Post Code

TITLE:
Proposed Elevations

SCALE AT A0: 1:100	DATE: 14.09.2021	DRAWN: SR
PROJECT NO: 2106-06 B	DRAWING NO: 004	REVISION: A