



THIS IS NOT A CONSTRUCTION DRAWING AND MUST BE USED FOR PLANNING APPROVAL PURPOSES ONLY.
THIS DRAWING MUST BE READ IN CONJUNCTION WITH BUILDING CONTROL APPROVAL DRAWINGS,
STRUCTURAL ENGINEER'S DETAILS & ALL RELEVANT STATUTORY APPROVAL DRAWINGS. THIS DRAWING MUST NOT BE USED
AS THE SOLE BASIS FOR PREPARING STRUCTURAL CALCULATIONS. ALL DIMENSIONS, WALL THICKNESSES AND STRUCTURAL
CONDITIONS MUST BE VERIFIED ON SITE PRIOR TO PREPARING STRUCTURAL DETAILS. CONTRACTOR TO CHECK ALL DIMENSIONS
AND CONDITIONS ON SITE. ANY OMISSIONS AND DISCREPANCIES MUST BE NOTIFIED TO THE SUPERVISING OFFICER PRIOR TO
PROCURING MATERIALS OR COMMENCING CONSTRUCTION.

NOTE APPLICABLE TO ALL SITE BOUNDARIES:
FOR EXCAVATIONS WITHIN 3 METRES OF A NEIGHBOURING OWNERS BUILDING OR WORKS ON A BOUNDARY LINE OR PENETRATIONS INTO PARTY WALLS,
ATTENTION IS DRAWN TO THE PARTY WALL ETC. ACT 1996 UNDER WHICH AGREEMENT SHOULD BE OBTAINED FROM ADJOINING NEIGHBOURS IN WRITING, ONE
MONTH PRIOR TO COMMENCEMENT OF THE WORKS. BOUNDARY LINE POSITIONS SHOWN ARE ASSUMED ONLY. THESE MUST BE VERIFIED & ESTABLISHED WITH
ADJOINING OWNERS AND LOCAL AUTHORITIES CONSENT, BEFORE COMMENCING WORKS. NO ENCROACHMENT ACROSS BOUNDARY LINES.


DO NOT UNDER ANY CIRCUMSTANCES USE THIS DRAWING FOR PREPARING STRUCTURAL CALCULATIONS. ALL DIMENSIONS,
WALL THICKNESSES AND STRUCTURAL CONDITIONS MUST BE VERIFIED ON SITE PRIOR TO PREPARING STRUCTURAL DETAILS.

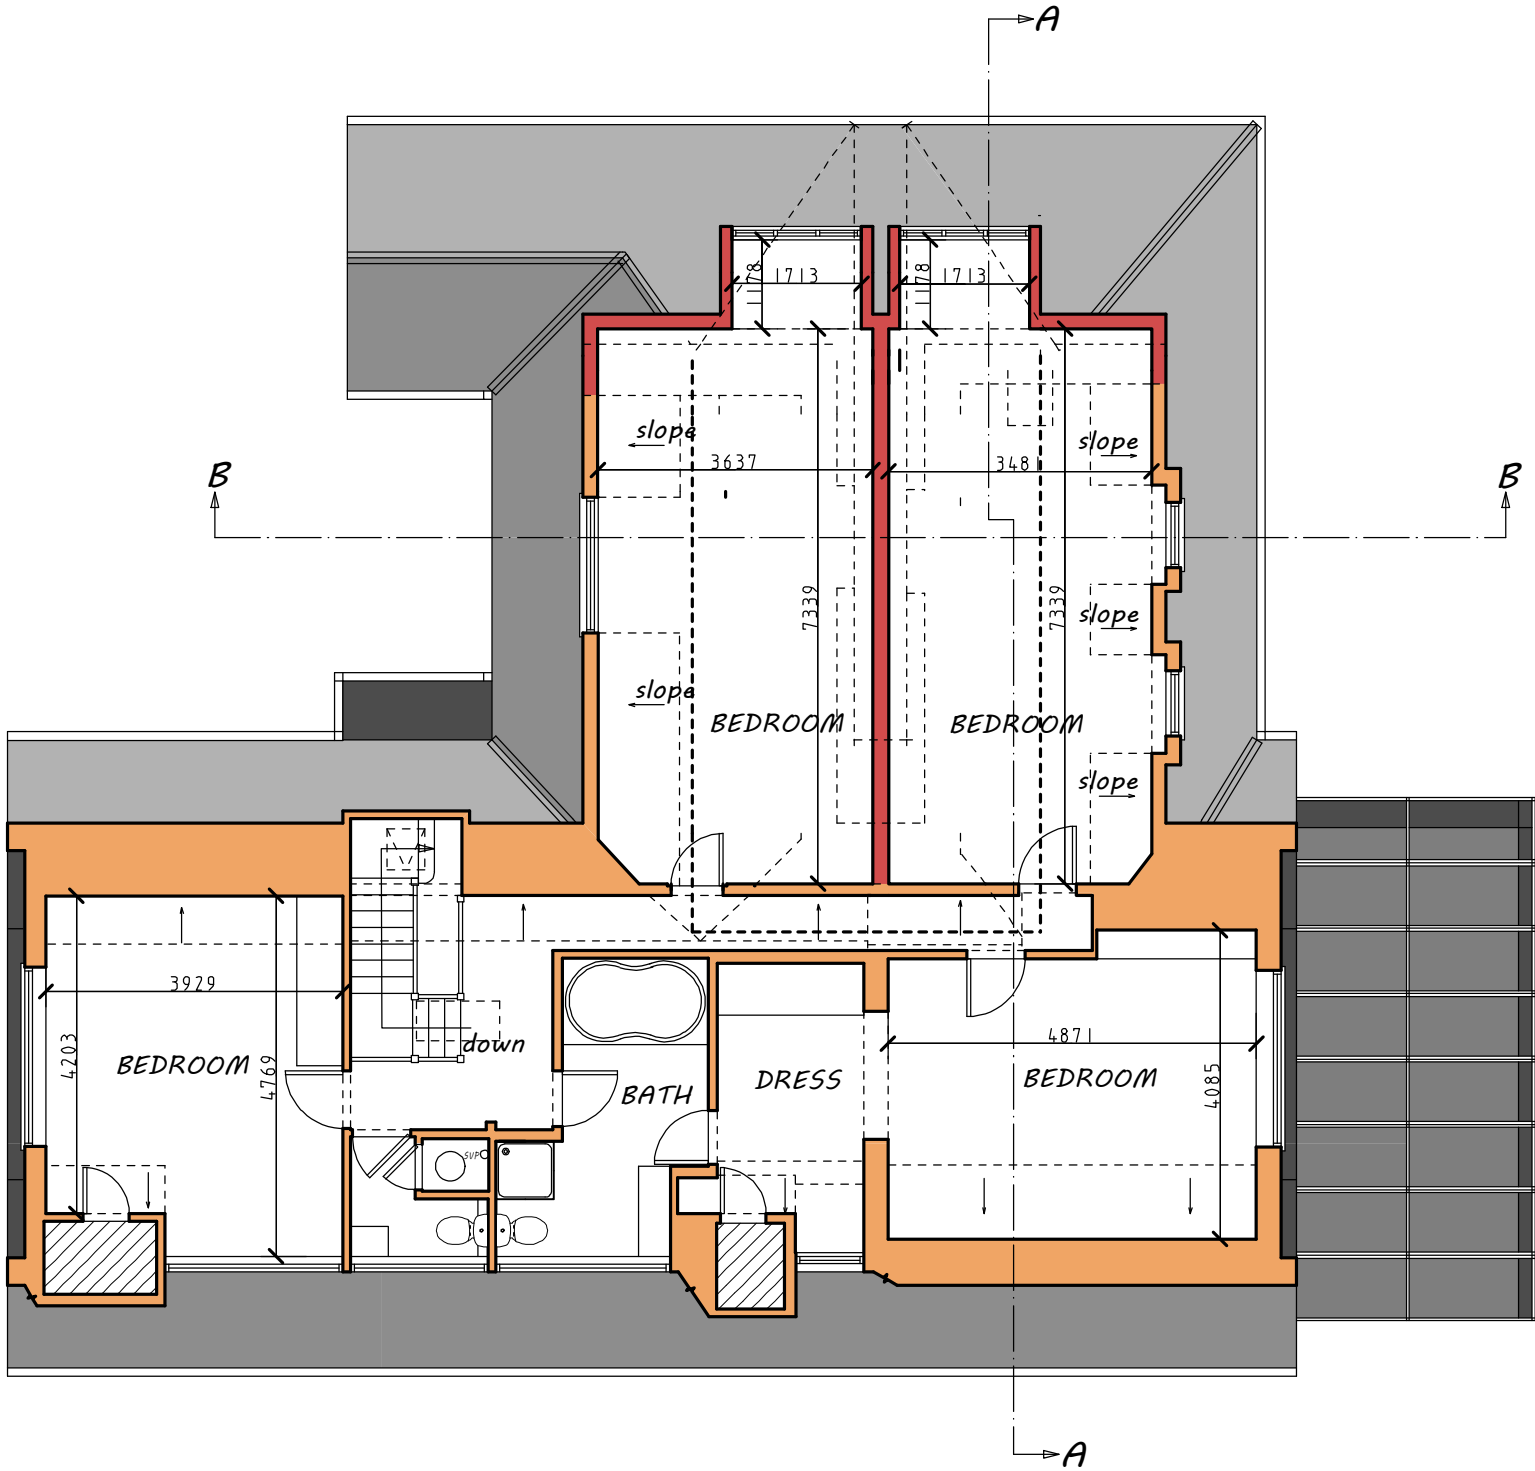

PROPOSED FIRST FLOOR PLAN

 

THIS DRAWING IS COPYRIGHT AND MUST NOT BE REPRODUCED WITHOUT PRIOR PERMISSION.

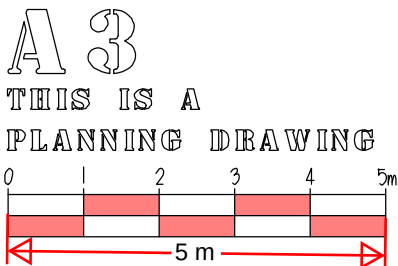

PROPOSED DEVELOPMENT WORKS AT
CHESTNUT LODGE, WATLING STREET, ROCHESTER ME2 3UQ

BUILDING DESIGN WORKSHOP LTD
www.expertsbdw.com

TITLE: PROPOSED FIRST FLOOR PLAN		
	DATE: march 2025	SCALE: 1:100 @ A3
DRAWING NO. SM/PD/05	REV.	