



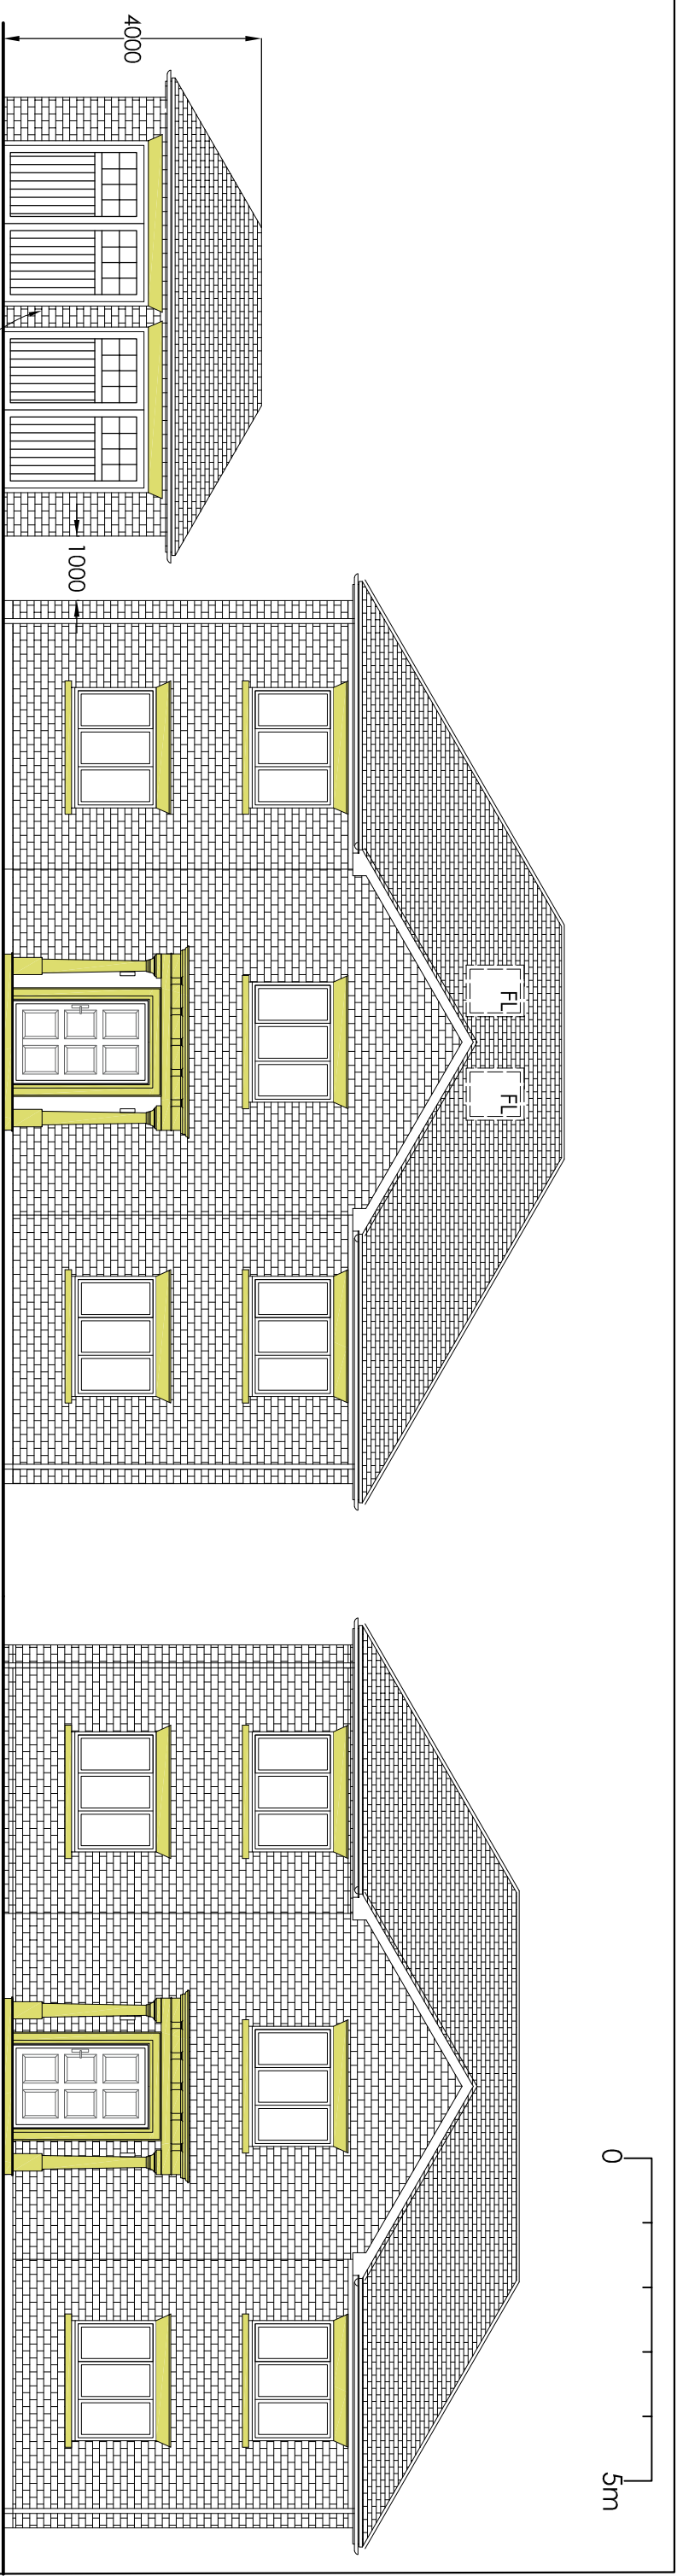

Proposed Northern Elevation

Existing Northern Elevation

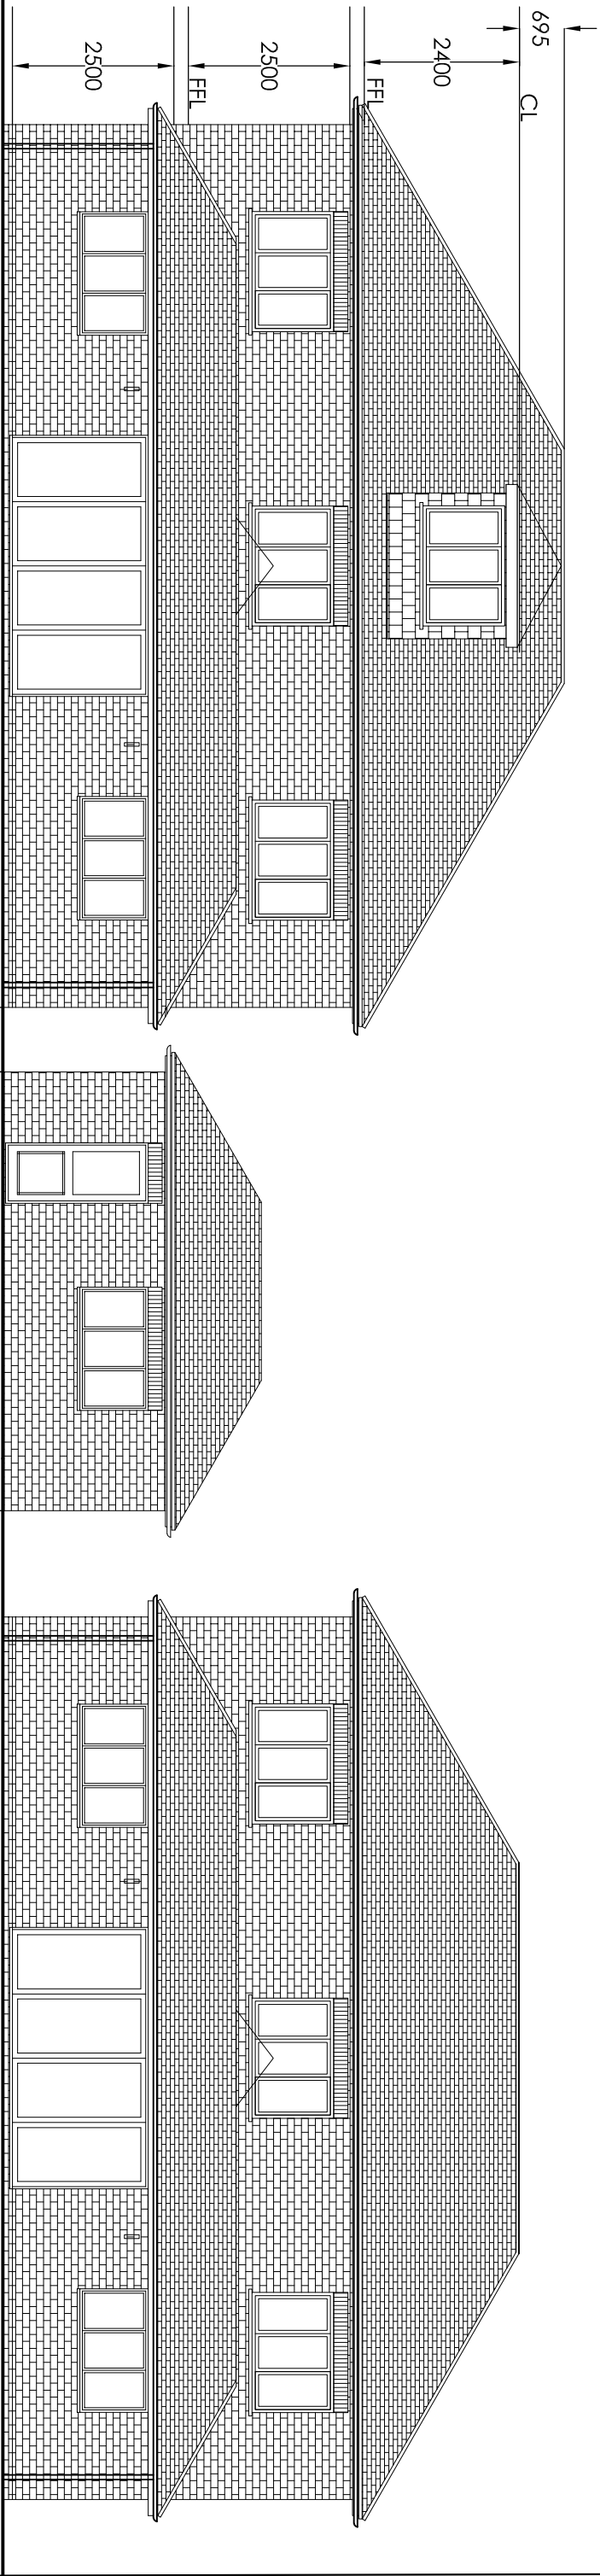

Proposed Southern Elevation

Existing Southern Elevation

Project		Mr A S Gill Willow Platt Hermitage Road Higham Kent ME3 7NF	
Loft and Attached Double Garage			
Drawing Title		Existing and Proposed Front and Rear Elevations	
A	Rev	Revised garage and dormer details	
		Description	
Date		Sept 26	
Drawn		Date	
HC		June 2026	
Scale		1 : 100	
Drawing No.		WP/A3/O1A	