


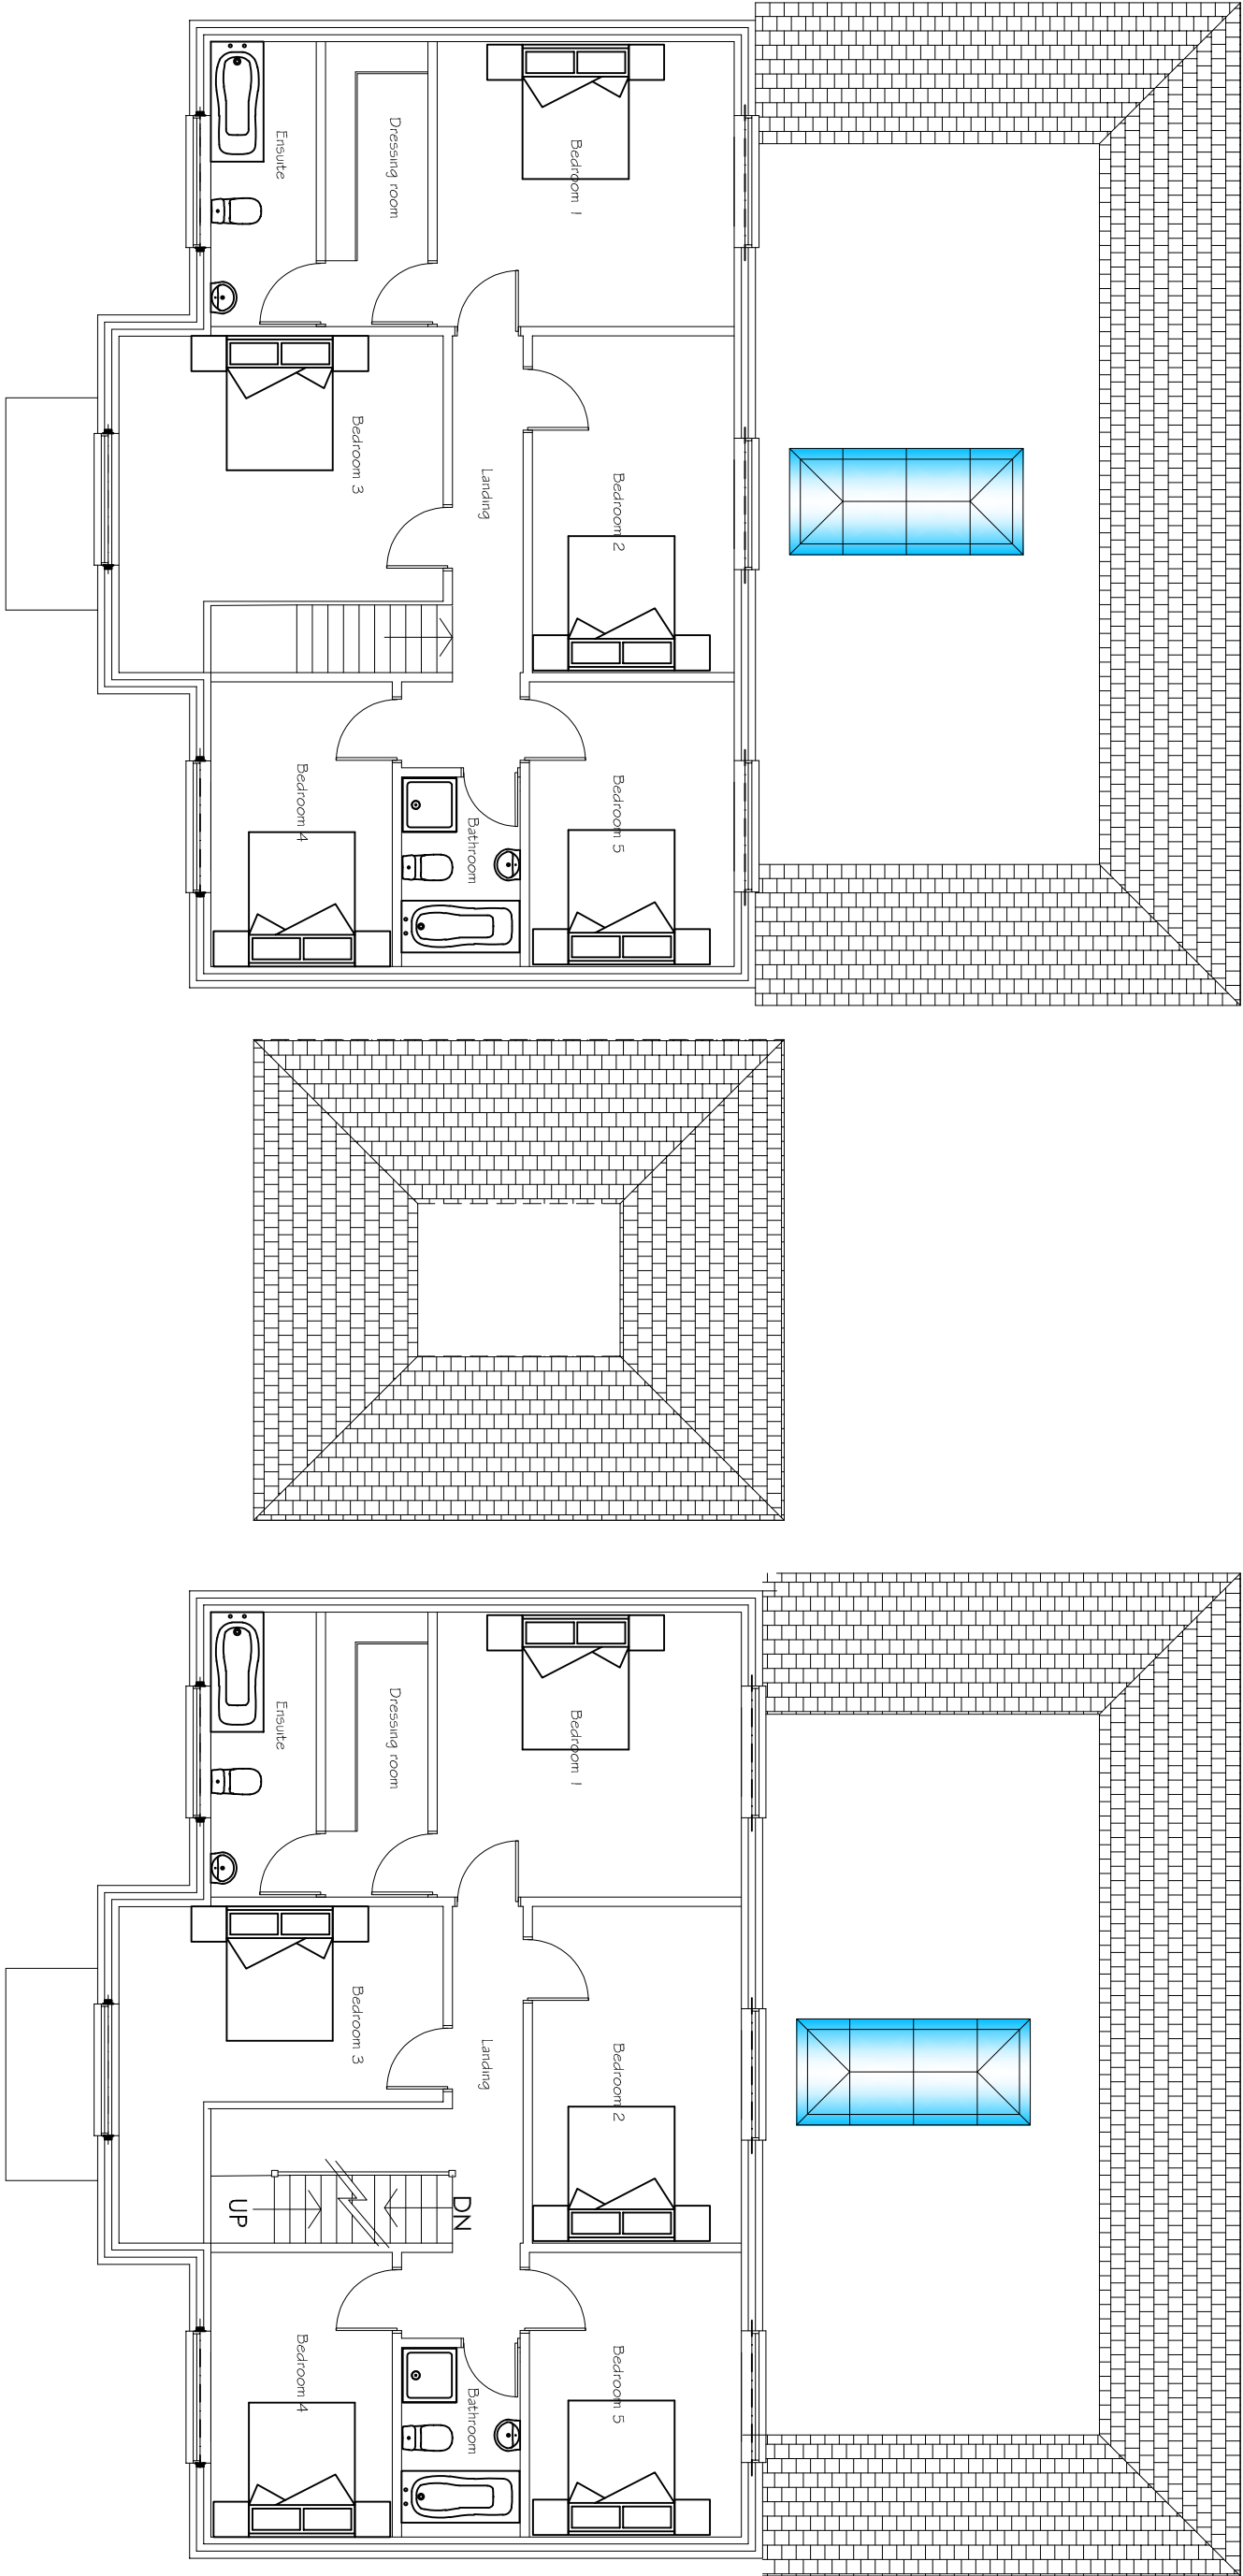

Existing First Floor Plan

Proposed First Floor Plan

Project		Mr A S Gill Willow Platt Hermitage Road Higham Kent ME3 7NF	
Drawing Title		Loft and Attached Double Garage	
Existing and Proposed First Floor Plans			
A		Revised garage and dormer details	
Rev		Description	
		Sept 26	
		Date	
Drawn		Date	
HC		June 2026	
Scale		1 : 100	
Drawing No.		WP/A3/O4A	
H S Channa			
PICAROONS MAIDSTONE ROAD PLATT KENT TN15 8LB			
Tel / Fax: 01732 605759 E-mail: hbschanna@tiscali.co.uk			