
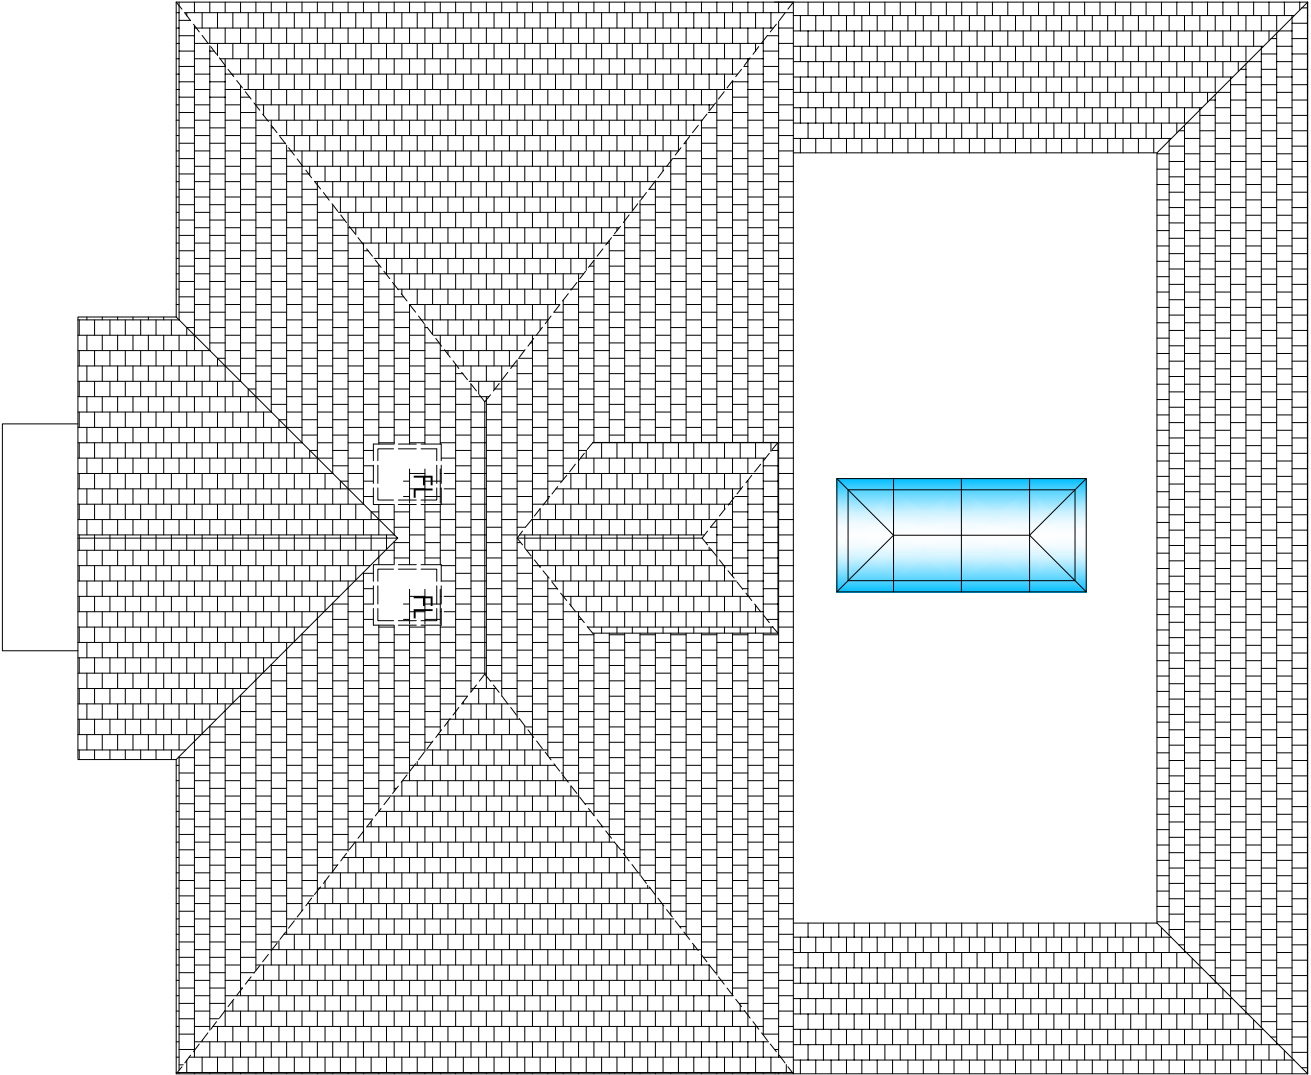
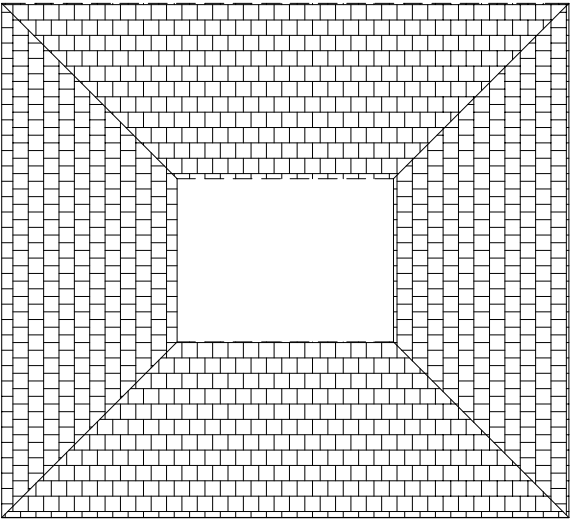


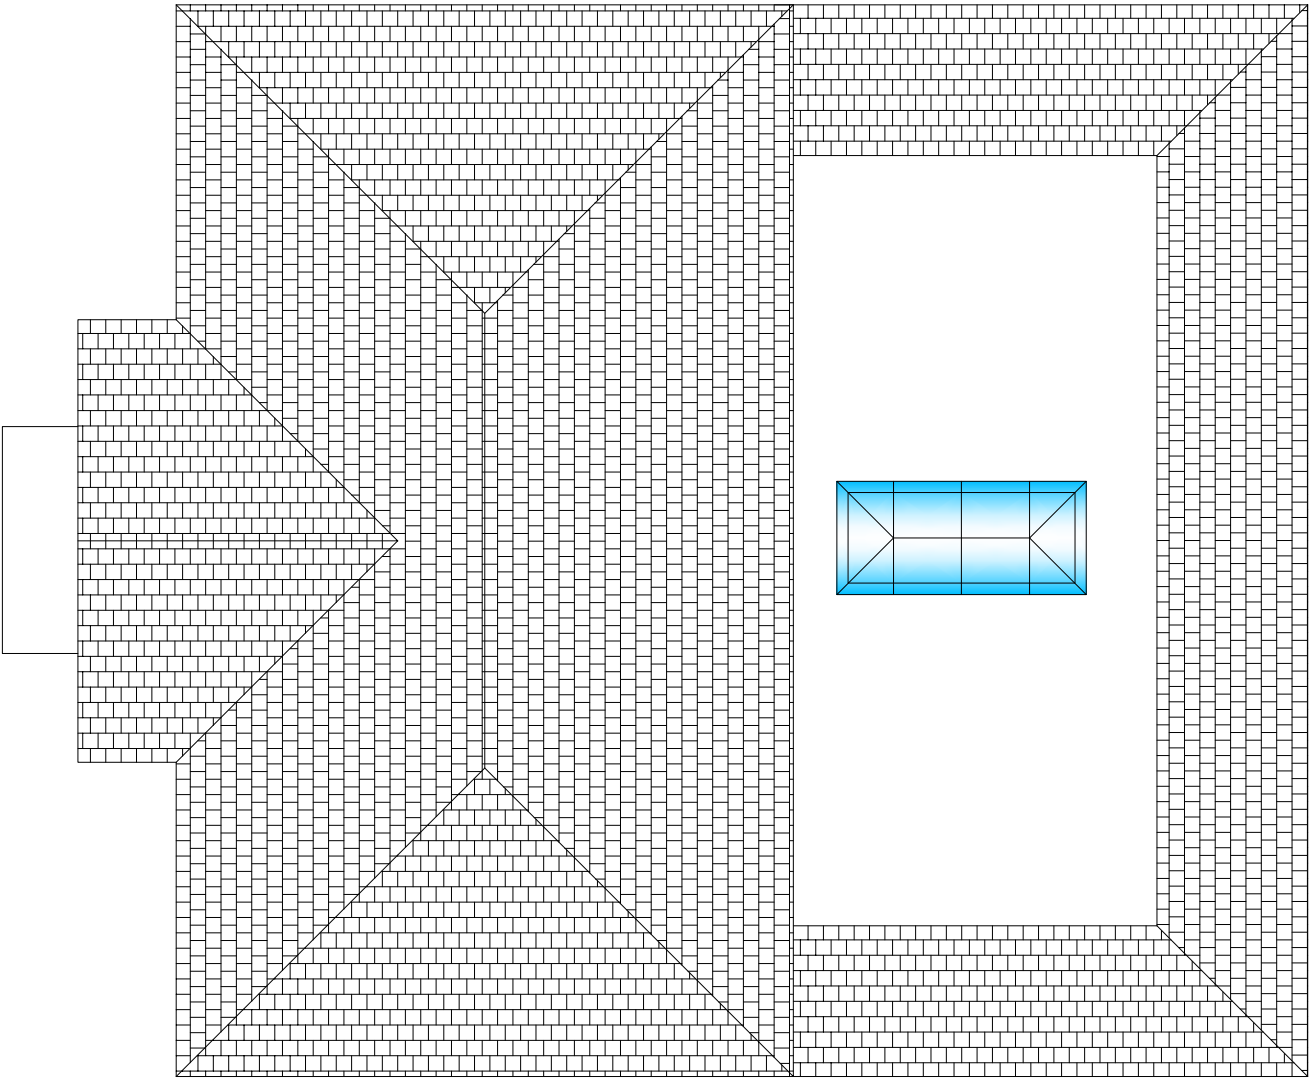

Existing Roof Plan

Proposed Roof Plan

Project		Mr A S Gill Willow Platt Hermitage Road Higham Kent ME3 7NF	
Drawing Title		Loft and Attached Double Garage	
Existing and Proposed Roof Plans			
A Rev	Revised garage and dormer details		Sept 26 Date
	Description		
Drawn HC		Date June 2026	H S Channa PICAROONS MAIDSTONE ROAD PLATT KENT TN15 8LB Tel / Fax: 01732 605759 E-mail: hbchanna@tiscali.co.uk
Scale 1 : 100		Drawing No. WP/A3/06A	