




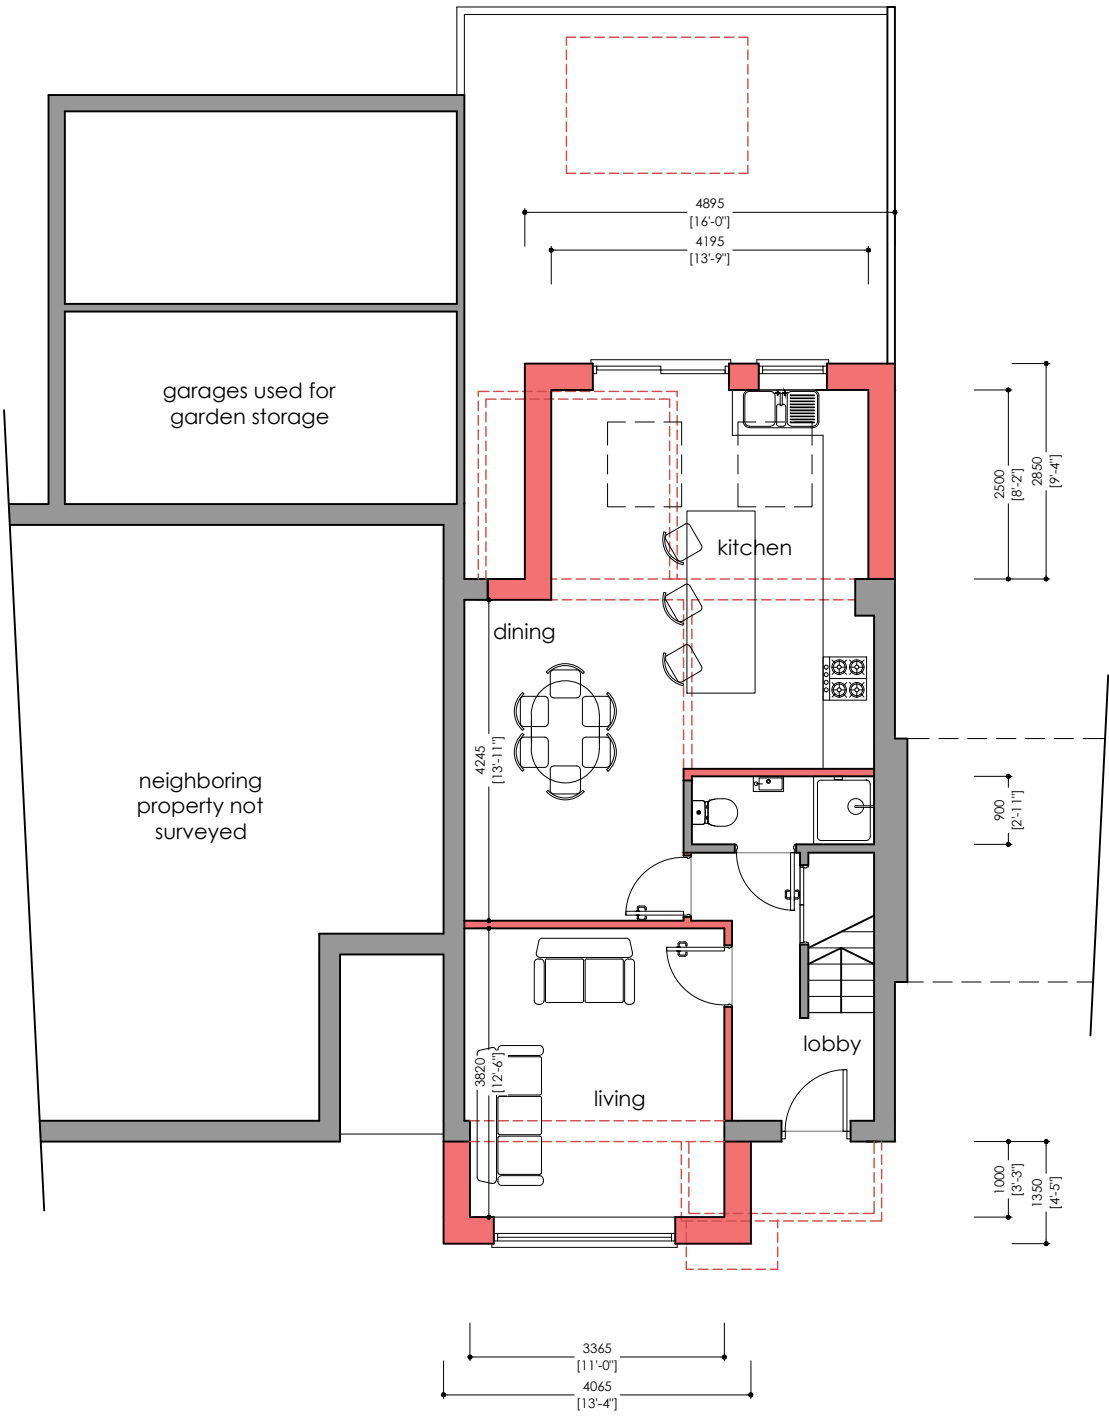

ground

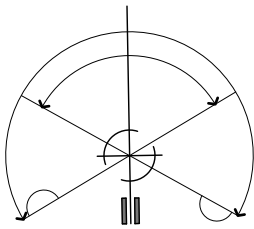

roof

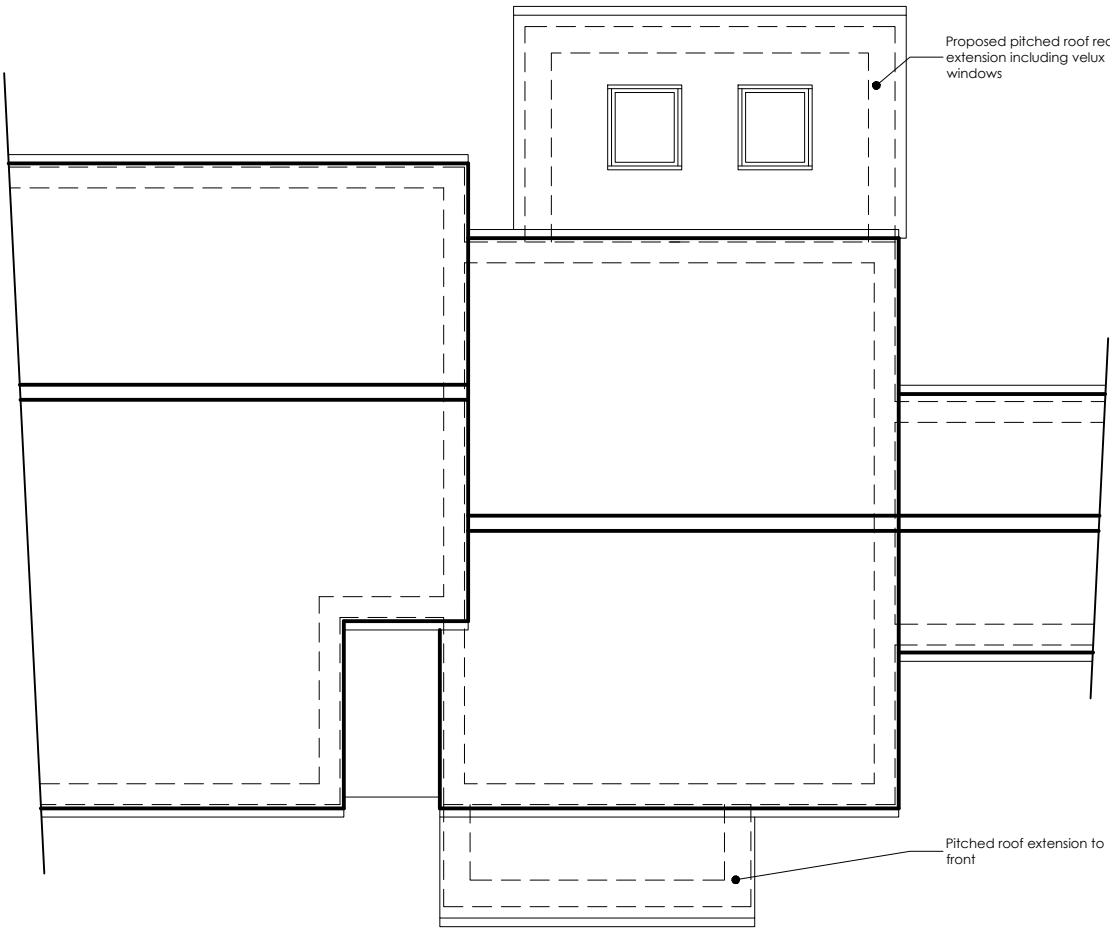

Blackrock Architecture Ltd

Architectural & Planning Consultants
Unit 42 Canterbury Innovation Centre Canterbury Kent CT2 7FG
T: 01227 281743 M: 07771 616348 E: info@blackrock-architecture.co.uk

Project
73 The Hollies, Gravesend

Drawing Title
Proposed ground floor and roof plans

Client
/

Scale
1:100 @ A3

Drawing No.
2450/07 D

