


KEY


-INDICATES EXISTING WALLS

-INDICATES DEMOLITIONS / TO BE REMOVED


-INDICATES NEW WALLS

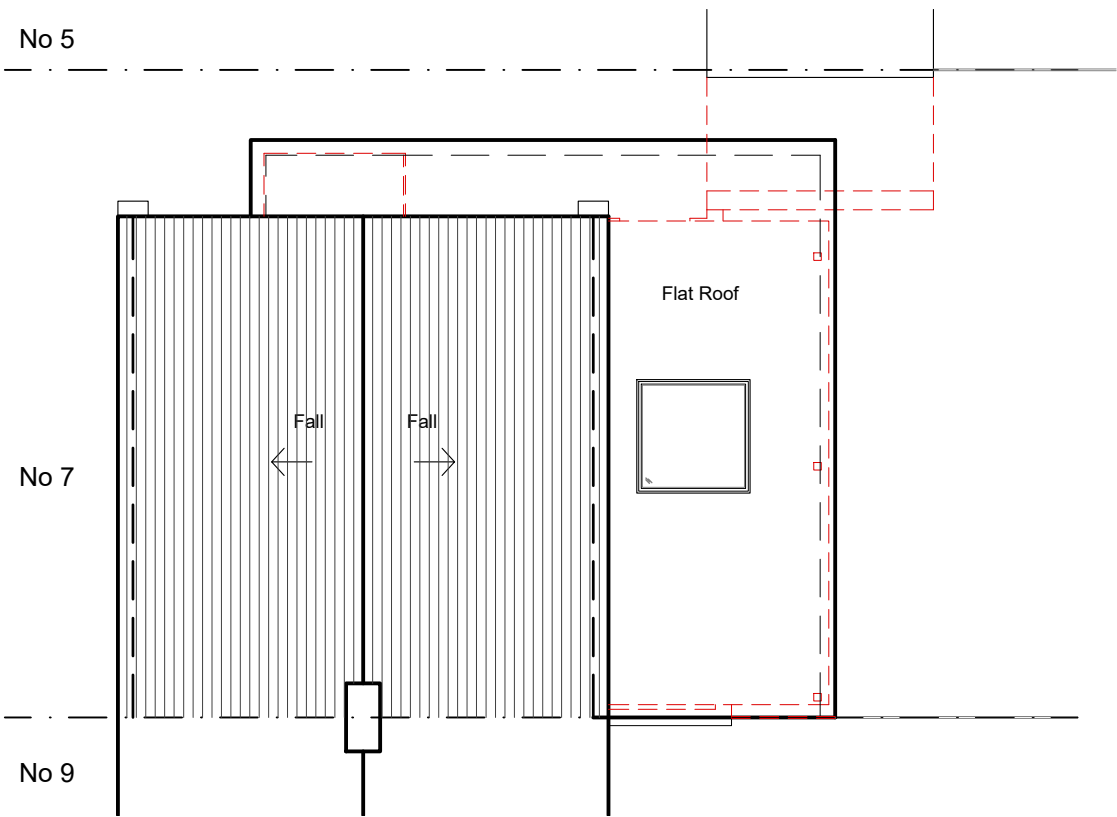

1 PROPOSED ROOF PLAN
PLAN VIEW Scale 1:100

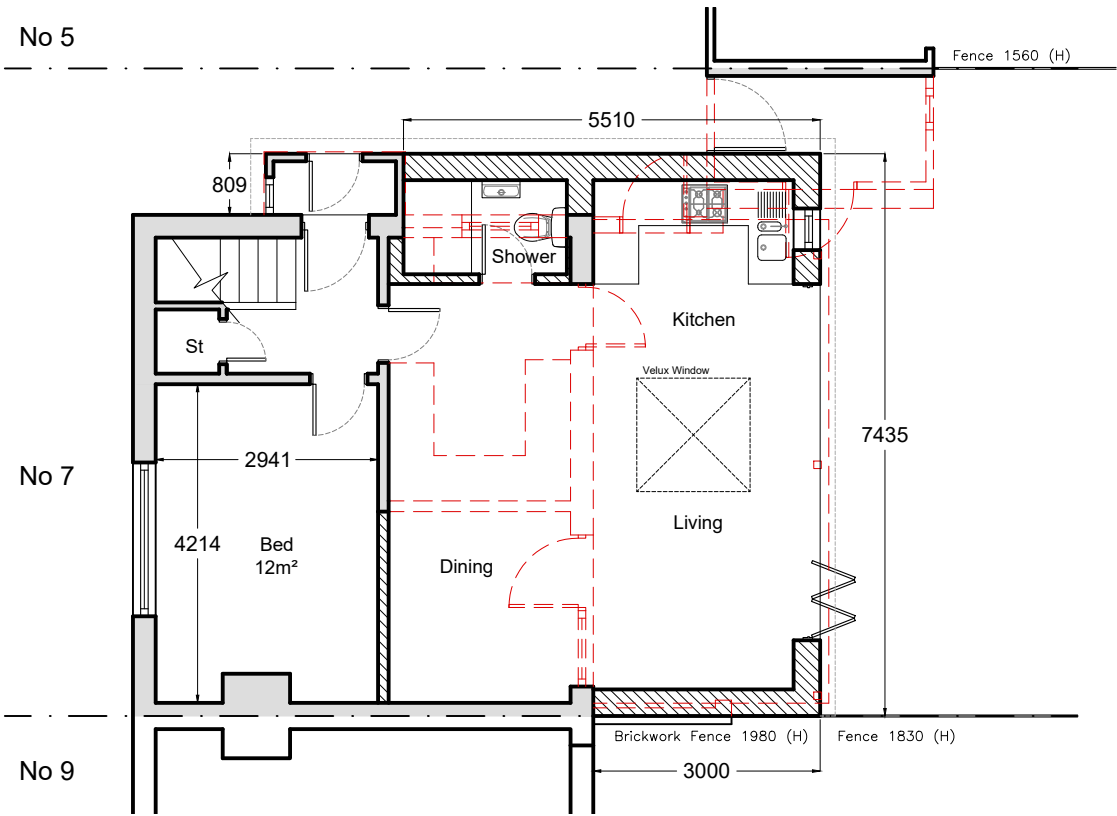

2 PROPOSED FLOOR PLAN
PLAN VIEW Scale 1:100

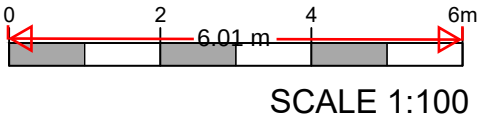

JCD

Architectural Consultant

JCD Architectural Consultant
20 Admirals Walk,
Chatham, Kent.
ME5 8NL.
TEL: 07946608141
WED: www.jcd-ac.co.uk
EMAIL: jcd-ac@outlook.com

REV.	DATE	REV. BY
COPYRIGHT JCD Architectural Consultant		
1.	ALL DIMENSIONS TO BE VERIFIED ON SITE BY THE CONTRACTOR PRIOR TO COMMENCEMENT OF ANY SHOP DRAWINGS OR SITE WORK.	
2.	ANY DISCREPANCY FOUND BETWEEN THIS DRAWING AND ANY OTHER DOCUMENT MUST BE REPORTED IMMEDIATELY TO THE DESIGNERS.	
3.	REMOVE THIS DRAWING FROM CURRENCY WHEN A REVISED DRAWING IS ISSUED.	
4.	THIS DOCUMENT REMAINS OUR EXCLUSIVE PROPERTY IT SHALL NOT BE REPRODUCED NOR COMMUNICATED TO THIRD PARTIES WITHOUT MY WRITTEN CONSENT.	
5.	THE COPYRIGHT OF THIS DRAWING AND DESIGN IS VESTED IN THE DESIGNERS.	

Client: Mihai Ciobanu		
Project: 7 St Chad's Drive Gravesend Kent DA12 4EL		
Title: Proposed Ground Floor & Roof Plans		
AUTHOR JC	DATE 02 01 2024	APPROVED JC
SCALES 1:100 @ A3	READ WITH -	
DRAWING No. 23147 (02) 002 -		
Project No.	Series No.	DWG No. Rev
DRAWING STATUS PLANNING		