



KEY
-INDICATES DEMOLITIONS / TO BE REMOVED

J(Đ)
Architectural Consultant

JCD Architectural Consultant
20 Admirals Walk,
Chatham, Kent.
ME5 8NL.
TEL: 07946608141
WED: www.jcd-ac.co.uk
EMAIL: jcd-ac@outlook.com

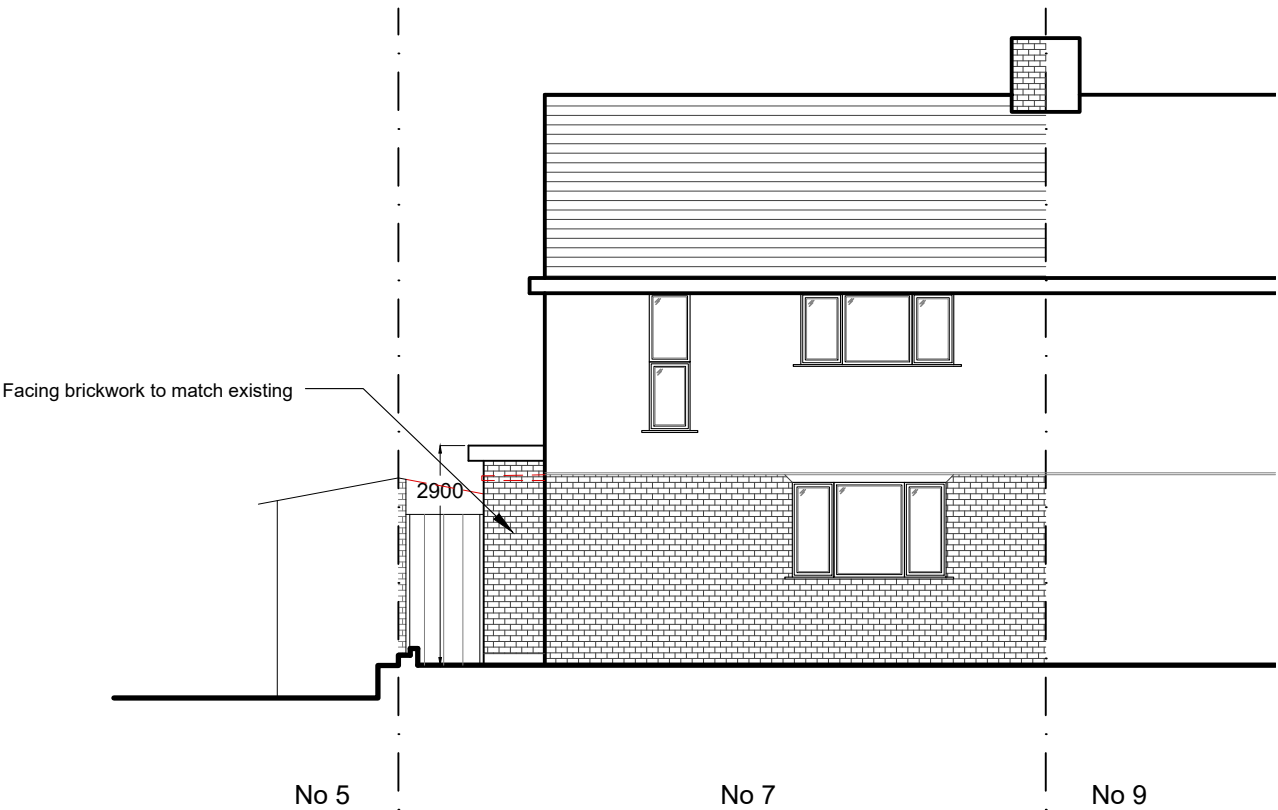

1 PROPOSED FRONT (WEST) ELEVATION
ELEVATION VIEW Scale 1:100

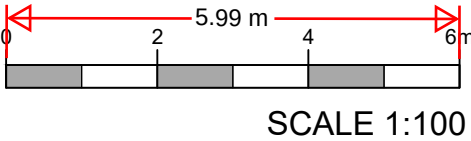

REV.	DATE	REV. BY
------	------	---------

COPYRIGHT JCD Architectural Consultant

- ALL DIMENSIONS TO BE VERIFIED ON SITE BY THE CONTRACTOR PRIOR TO COMMENCEMENT OF ANY SHOP DRAWINGS OR SITE WORK.
- ANY DISCREPANCY FOUND BETWEEN THIS DRAWING AND ANY OTHER DOCUMENT MUST BE REPORTED IMMEDIATELY TO THE DESIGNERS.
- REMOVE THIS DRAWING FROM CURRENCY WHEN A REVISED DRAWING IS ISSUED.
- THIS DOCUMENT REMAINS OUR EXCLUSIVE PROPERTY IT SHALL NOT BE REPRODUCED NOR COMMUNICATED TO THIRD PARTIES WITHOUT MY WRITTEN CONSENT.
- THE COPYRIGHT OF THIS DRAWING AND DESIGN IS VESTED IN THE DESIGNERS.

Client:
Mihai Ciobanu

Project:
7 St Chad's Drive
Gravesend
Kent
DA12 4EL

Title:
Proposed Front Elevation

AUTHOR JC	DATE 02 01 2024	APPROVED JC
SCALES 1:100 @ A3	READ WITH -	
DRAWING No. 23147	(02) 003	-
Project No.	Series No.	DWG No.
DRAWING STATUS PLANNING		