



Front Elevation
Scale:1:100


Side Elevation
Scale:1:100

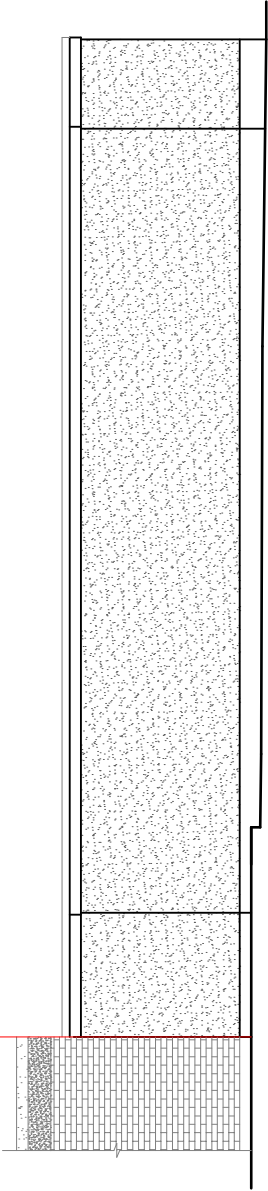


Rear Elevation
Scale:1:100

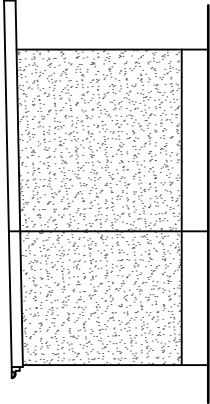

Side Elevation
Scale:1:100

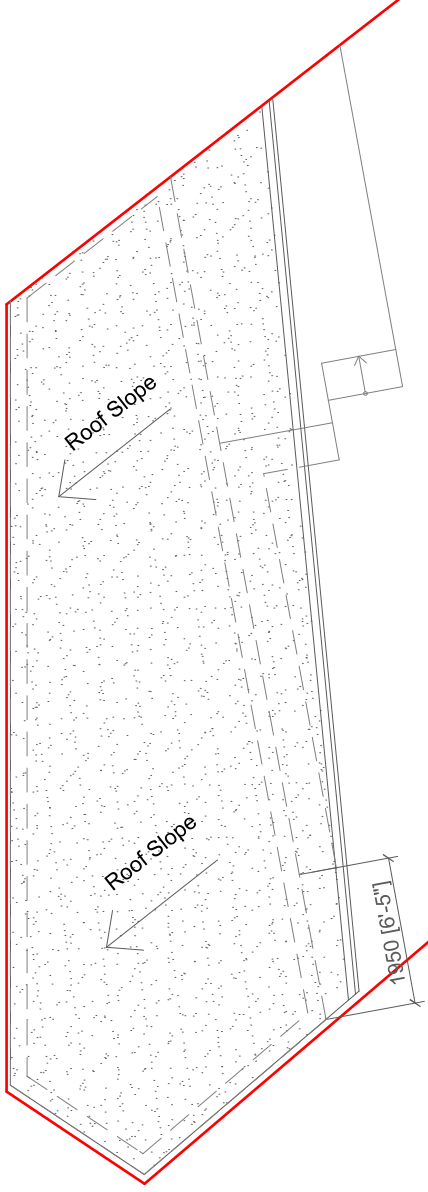

Outbuilding Roof Plan
Scale 1:100

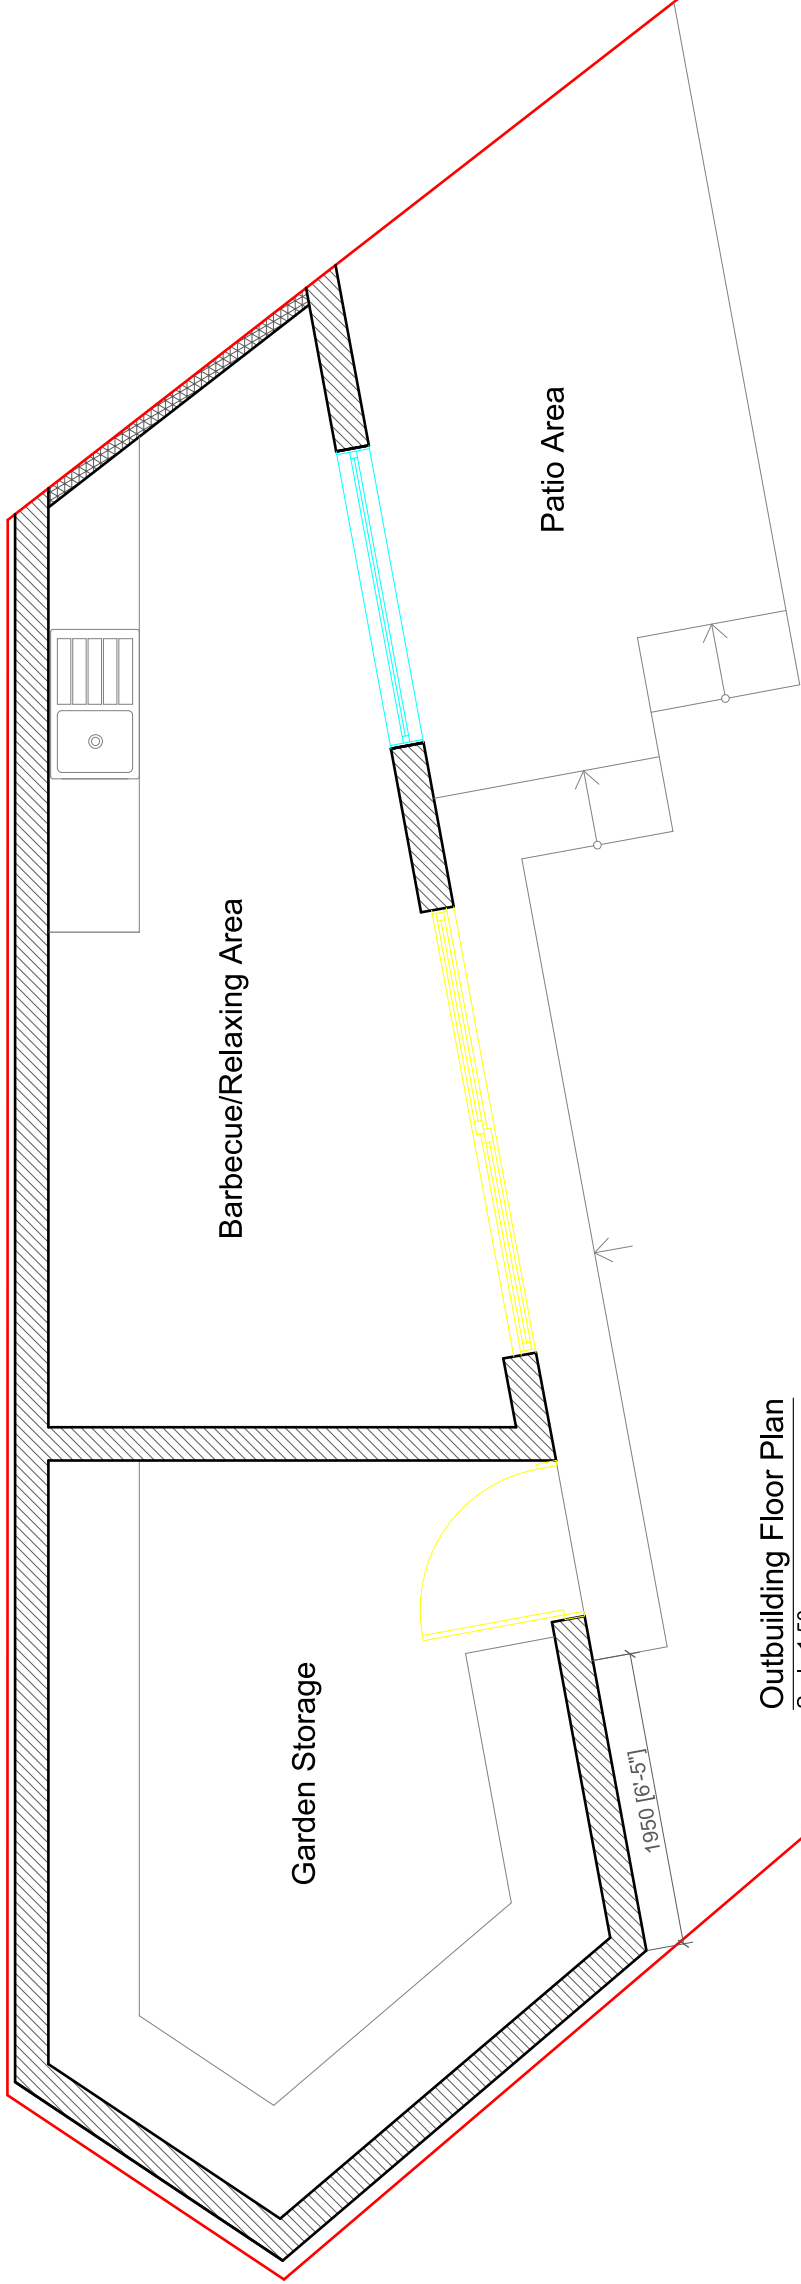


Outbuilding Floor Plan
Scale 1:50

Patio Area

Barbecue/Relaxing Area

Garden Storage

All work to comply with
current building regulations
and codes of practice

 

 LBArchgroup		Project: 77 Saint Francis Avenue, Gravesend, DA12 4SZ		Title: Existing Outbuilding Floor Plan Existing Elevations		Scale: 1:50/100 @ A3	
						Date: 21.10.2025	
						Drawing No.: LBA 4064 - 01/LB	
						Revision	
						A B	
						27.12.2025 14.01.2026	
info@lbarchgroup.co.uk						Mob: 07710410150	