

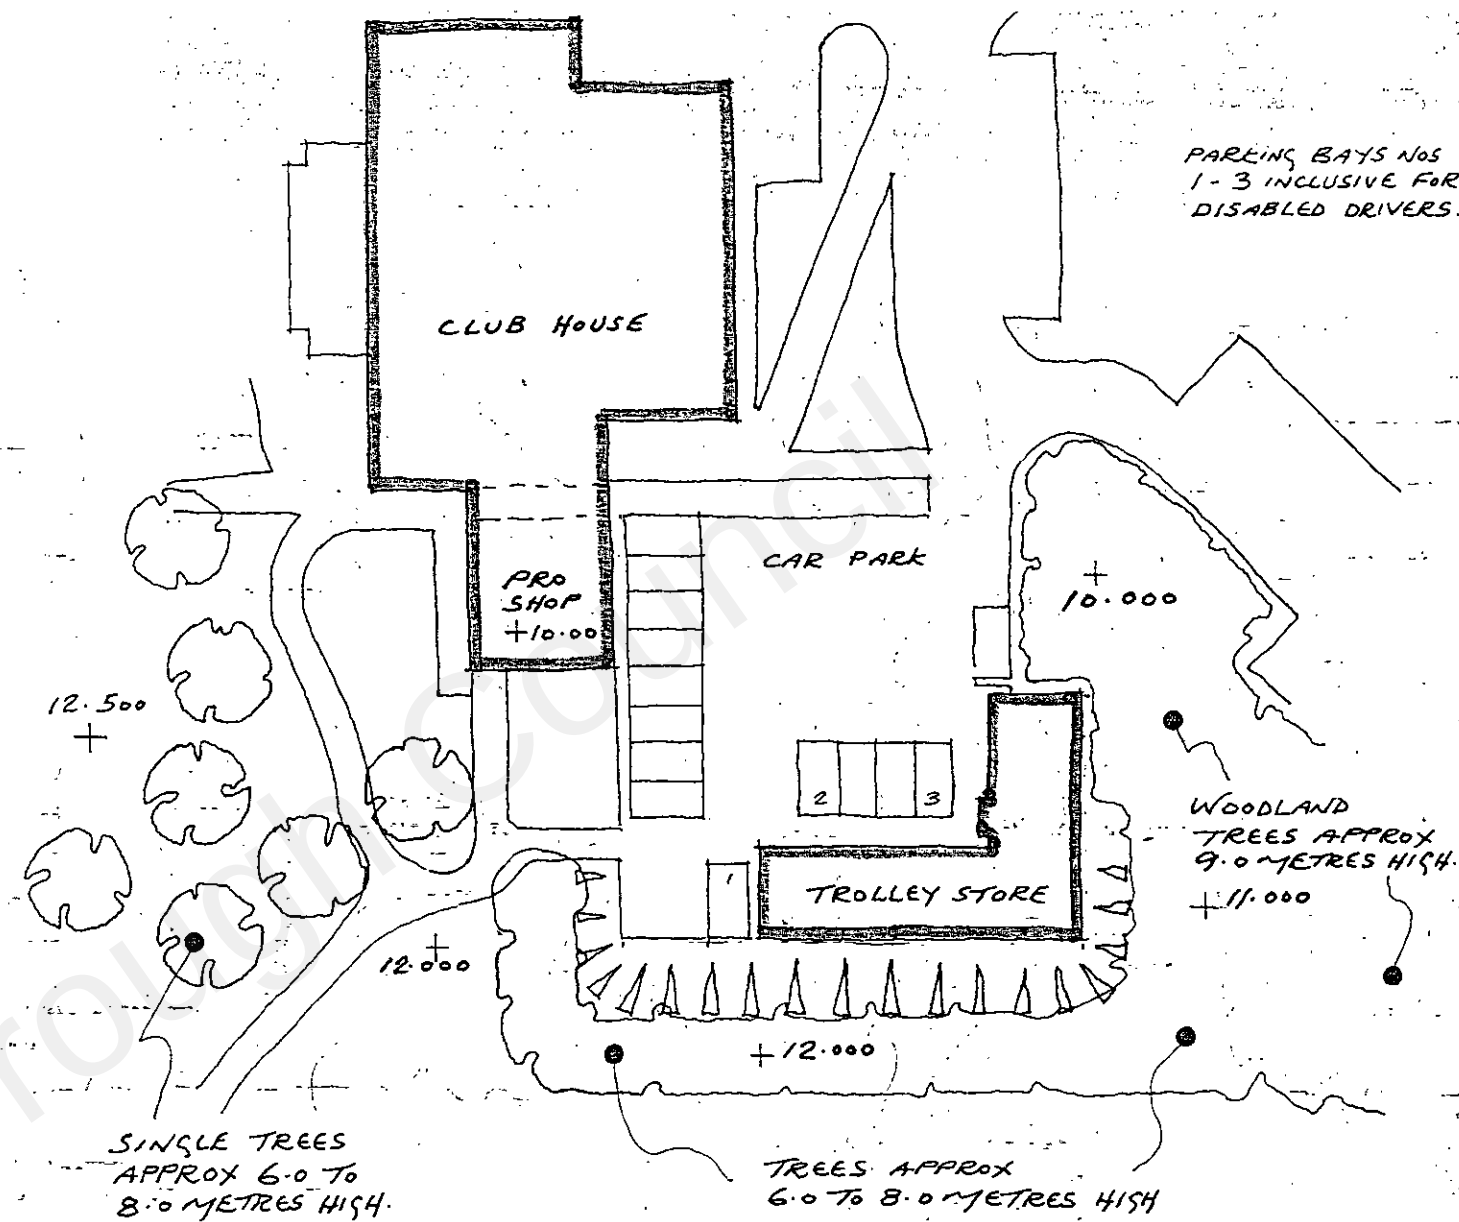
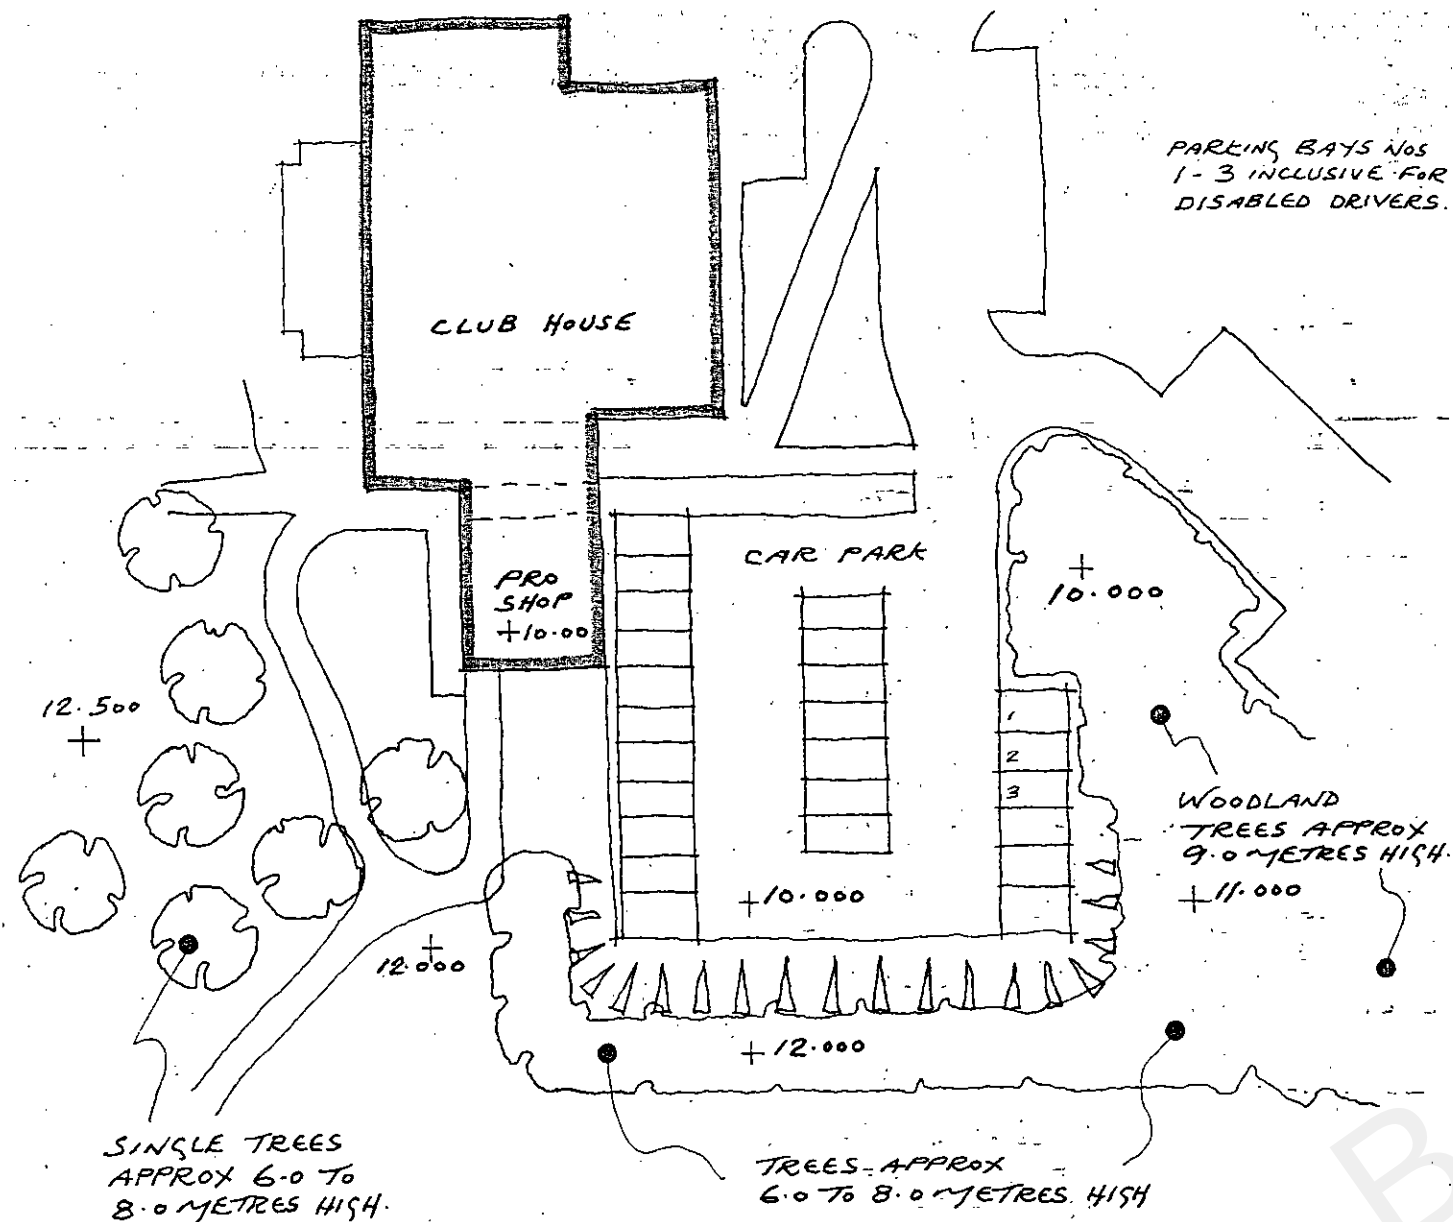


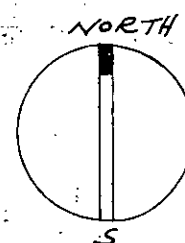

EXISTING SITE PLAN

 

PROPOSED SITE PLAN

ROCHESTER AND COBHAM PARK GOLF CLUB
TROLLEY STORE - EXISTING AND PROPOSED SITE PLANS

DATE JANUARY 2018
SCALE 1:500
DRAWING No P.1.2333

20211484

RECEIVED
02 DEC 2021