


LINE OF EXISTING WOODLAND TREES TO
EAST OF PROPOSED STORE
EXISTING TREES TO SOUTH OF PROPOSED STORE

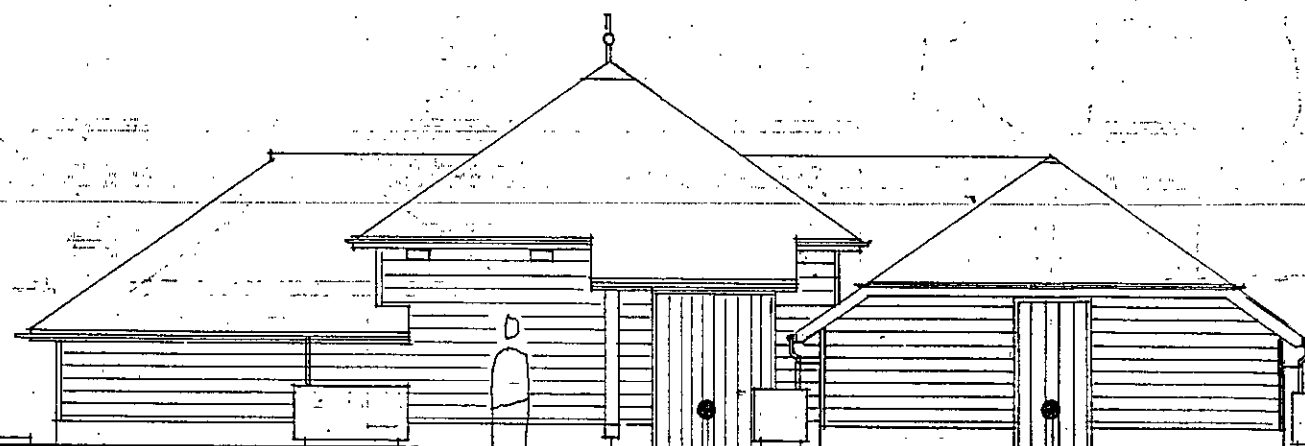

WEST ELEVATION

BLACK STAINED TIMBER ENTRANCE DOORS


BLACK STAINED TIMBER FIRE EXIT DOOR

NOTE:- 4 No. WALL-MOUNTED SCHWESLER 1MR
GENERAL PURPOSE AVIANEX BIRD BOXES TO BE
PROVIDED. 2 No. TO EAST/WEST ELEVATIONS.


4TH FAIRWAY

RAIN-WATER HARVESTING. PURPOSE
MADE / CLOSE LIDDED GALVANISED TANKS.

LEAD SADDLE WITH
FINIAL

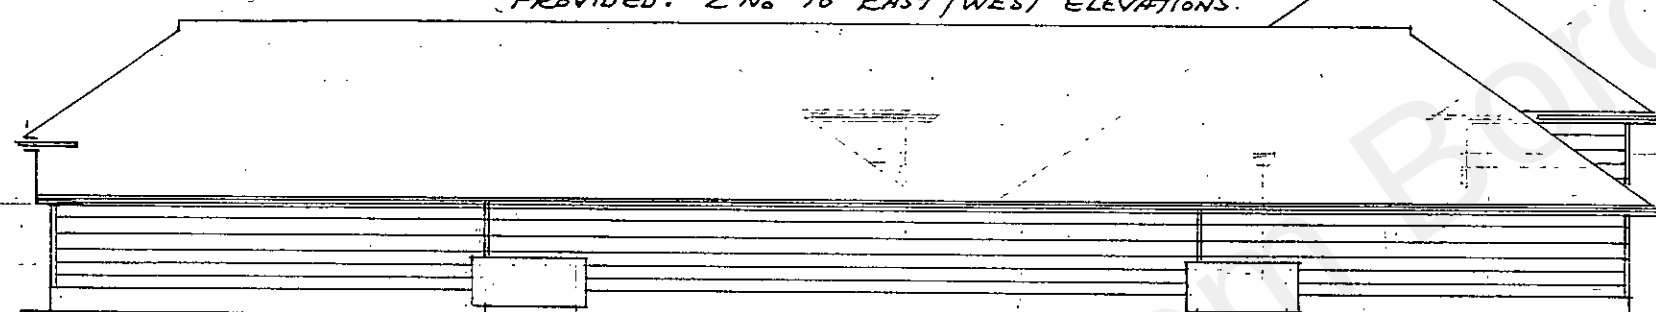

SOUTH ELEVATION

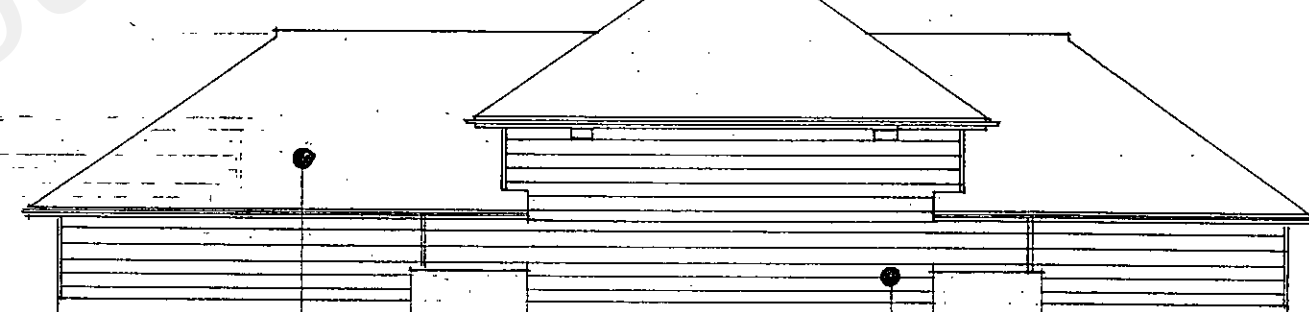


EAST


BLACK SLATE ROOF FINISH

BLACK STAINED BOARDING
ABOVE BRICKWORK PUNTH
TO MATCH EXISTING CLUBHOUSE

TO GOLF COURSE / 1ST TEE
SEE DRAWING P. 2. 2333

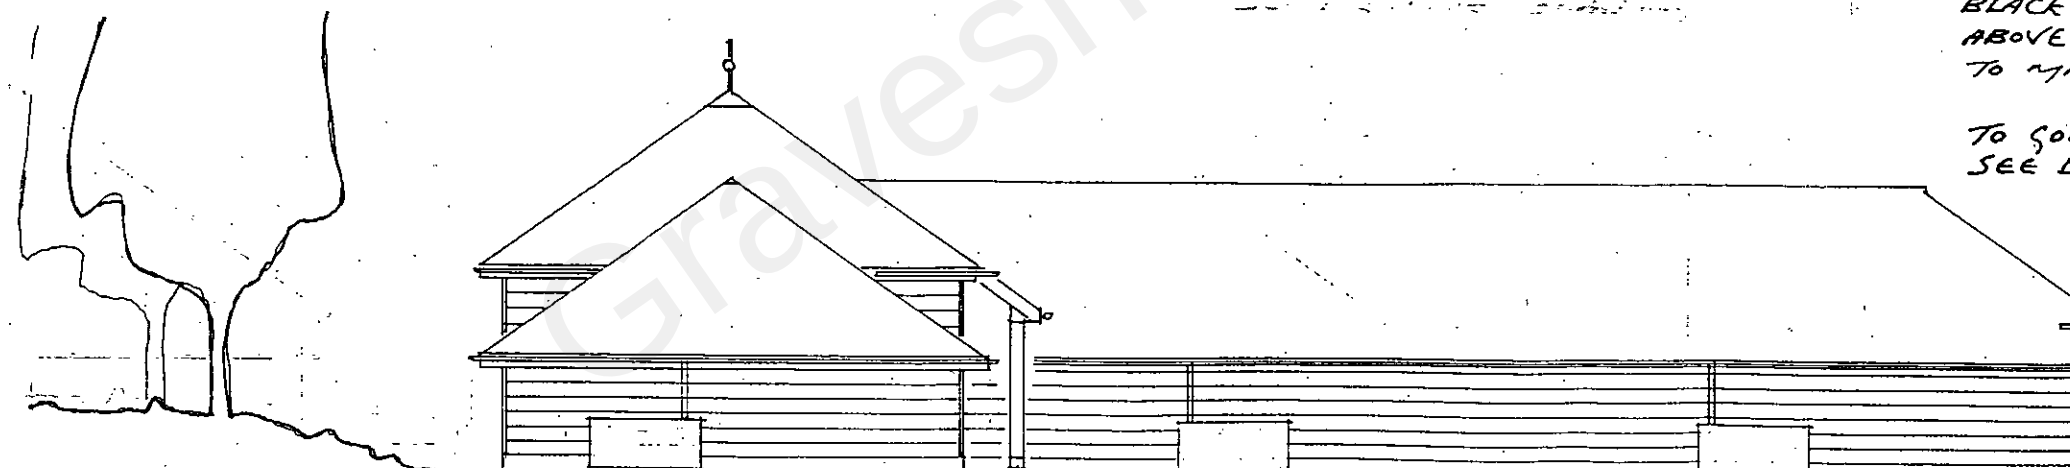

NORTH ELEVATION

 

ROCHESTER AND COBHAM PARK GOLF CLUB
TROLLEY STORE - ELEVATIONS

DATE JANUARY 2018
SCALE 1:100
DRAWING No P. 3. 2333

RECEIVED
02 DEC 2021

20211484