


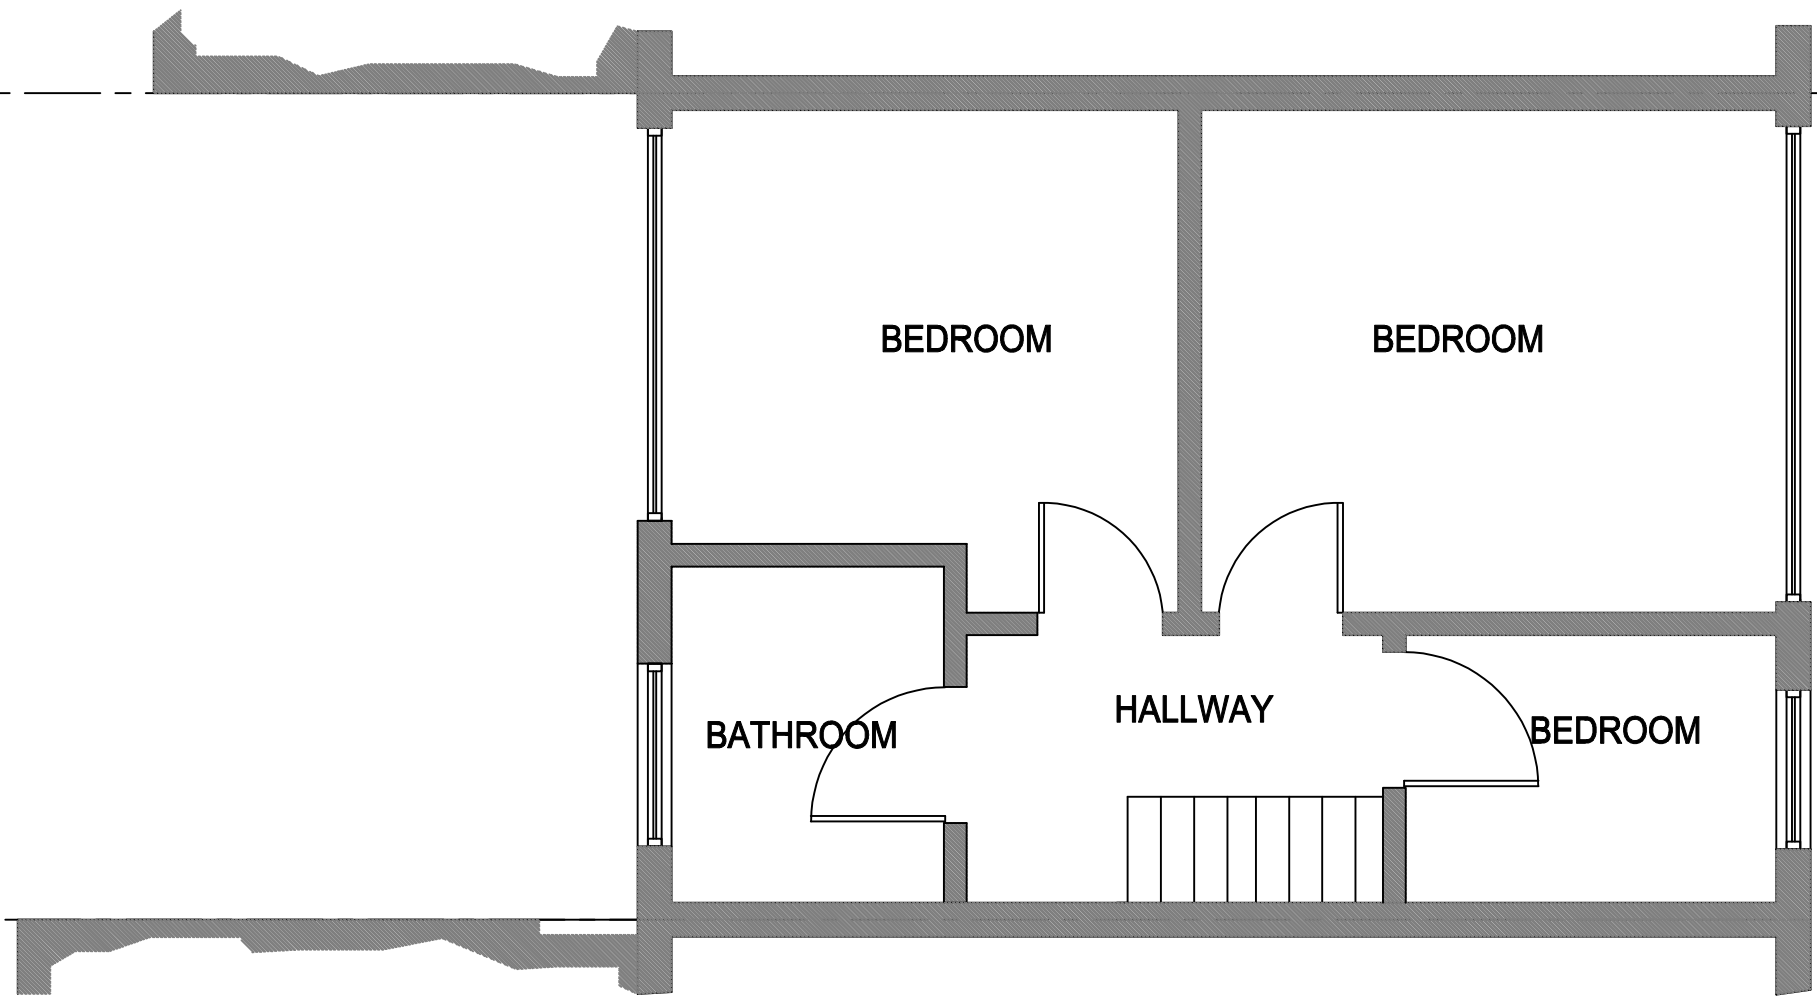

EXISTING FIRST FLOOR PLAN

	Client Mr B Singh 80 Beaumont Drive Northfleet, Gravesend Kent DA11 9NW	Drawing Title EXISTING FIRST FLOOR PLAN					Drawing No.		Revision	
							2606-002		00	
							Scale	1:50@A3	Date	March 20206
							Computer File No.		Project No.	
							Drawn By	Raj Bhatti	Checked By	
							Coordinated By		Approved By	
Description			Initial	Rev	Date					