




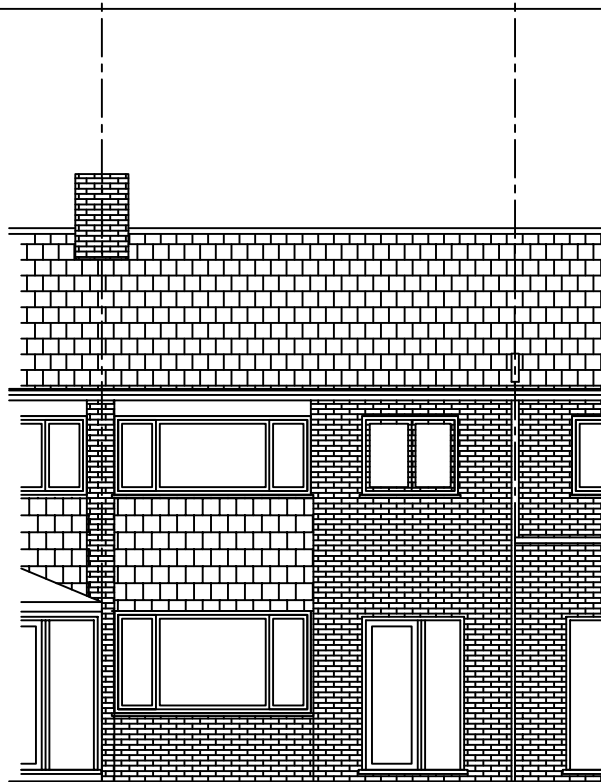

EXISTING REAR ELEVATION

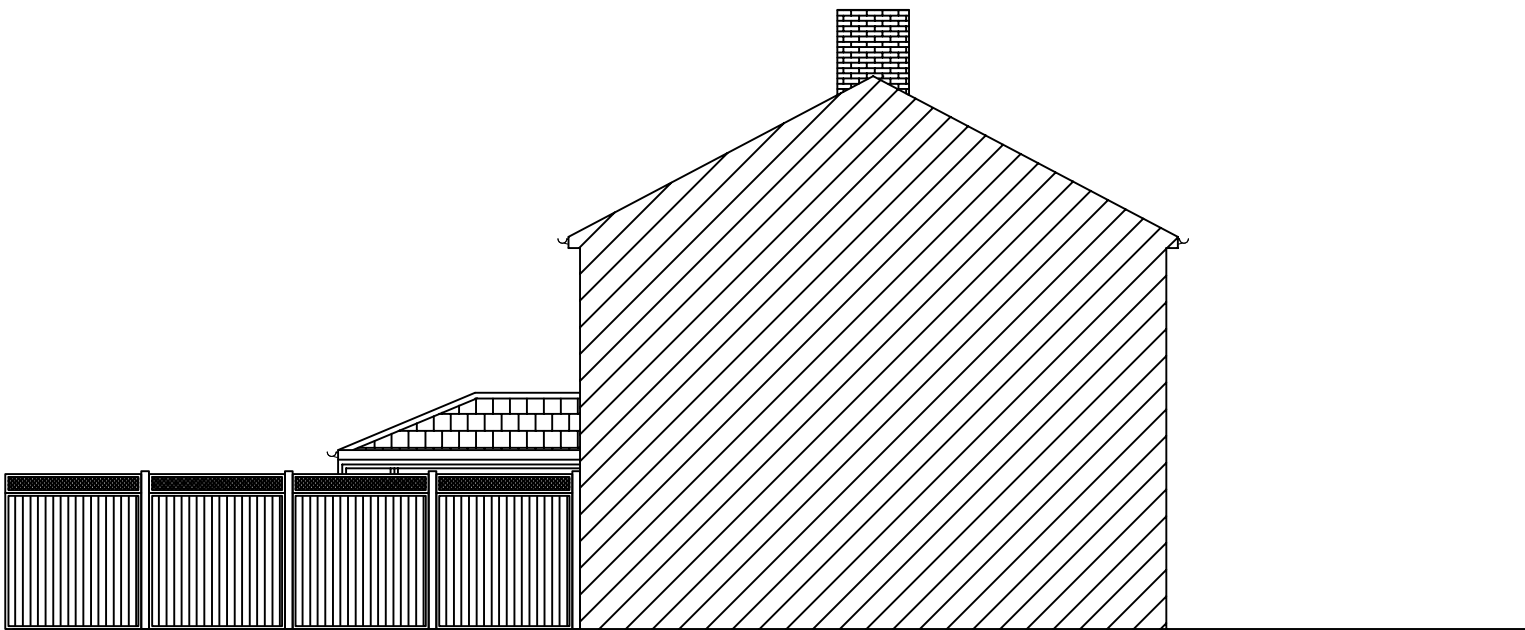

EXISTING SIDE ELEVATION

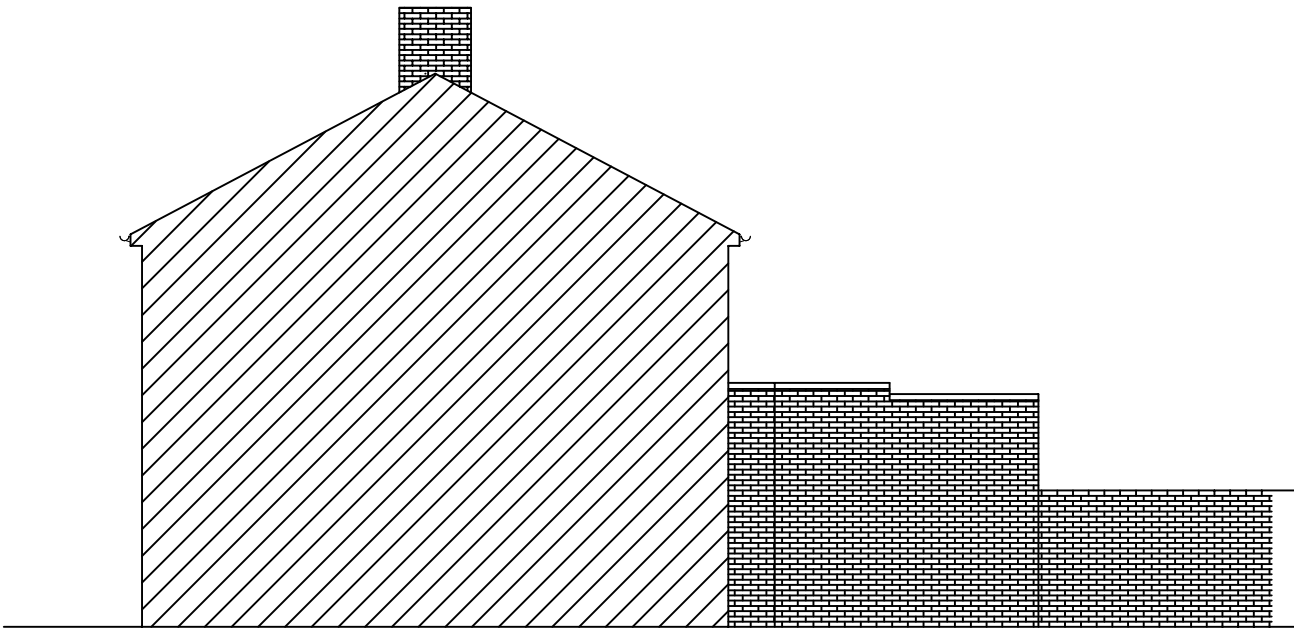

EXISTING SIDE ELEVATION



Client Mr B Singh 80 Beaumont Drive Northfleet, Gravesend Kent DA11 9NW	Drawing Title EXISTING ELEVATIONS					Drawing No.		Revision	
						2606-003		00	
						Scale	1:100@A3	Date	March 20206
						Computer File No.		Project No.	
						Drawn By		Checked By	
						Coordinated By		Approved By	
						Description		Initial	Rev