
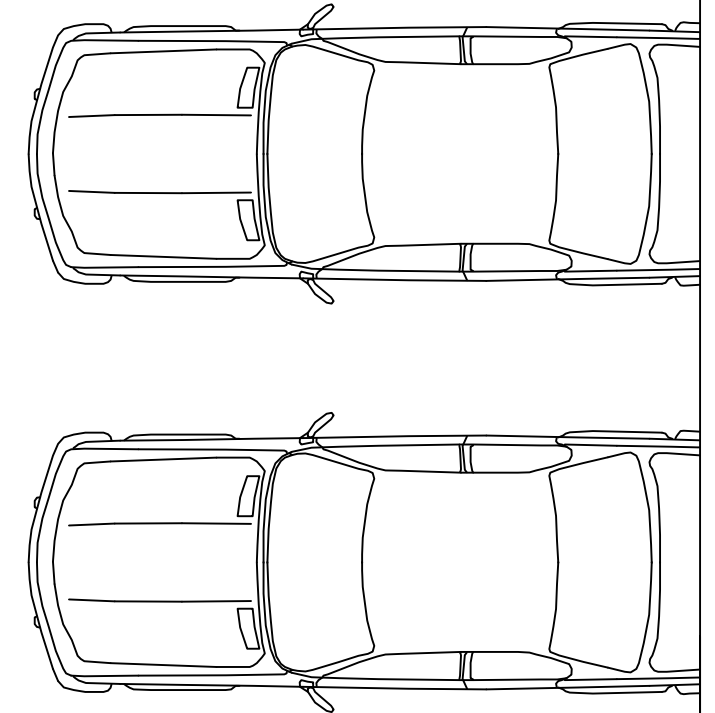


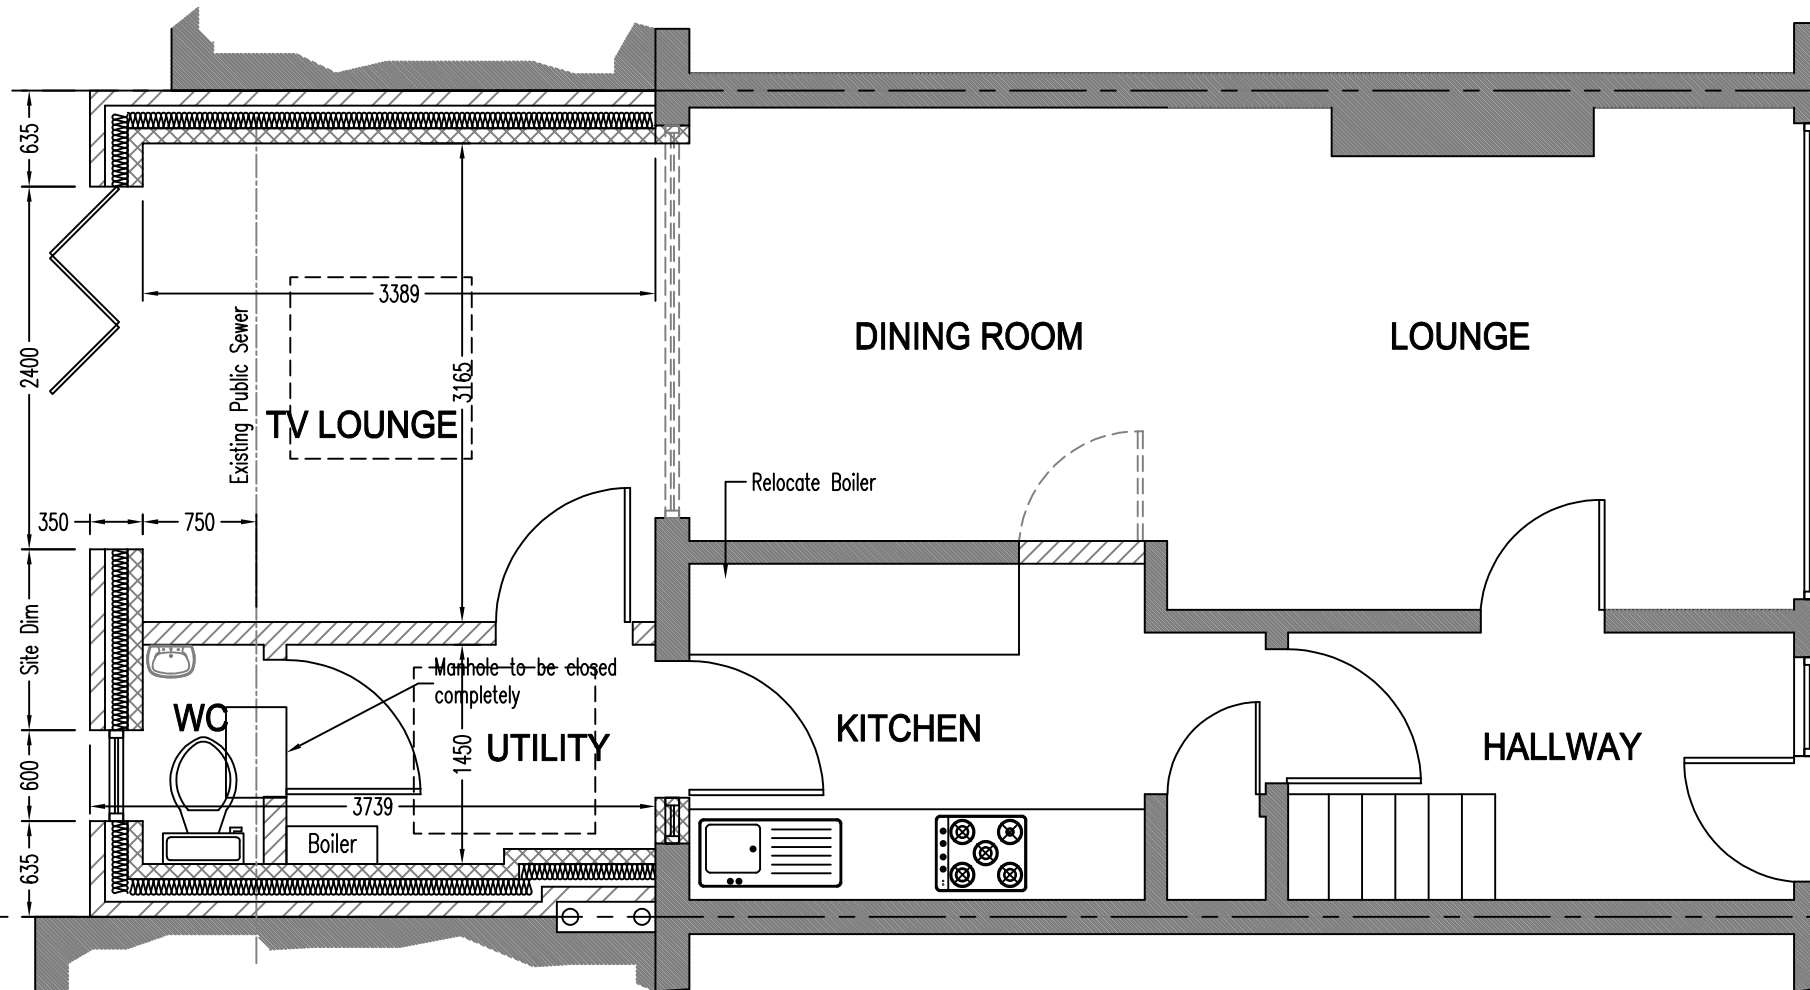

PROPOSED GROUND FLOOR PLAN

Client
Mr B Singh
80 Beaumont Drive
Northfleet, Gravesend
Kent
DA11 9NW

Drawing Title
PROPOSED GROUND FLOOR PLAN

Drawing No.	Revision
2606-004	00
Scale 1:50@A3	Date March 20206
Computer File No.	Project No.
Drawn By Raj Bhatti	Checked By
Coordinated By	Approved By

Description	Initial	Rev	Date
-------------	---------	-----	------