



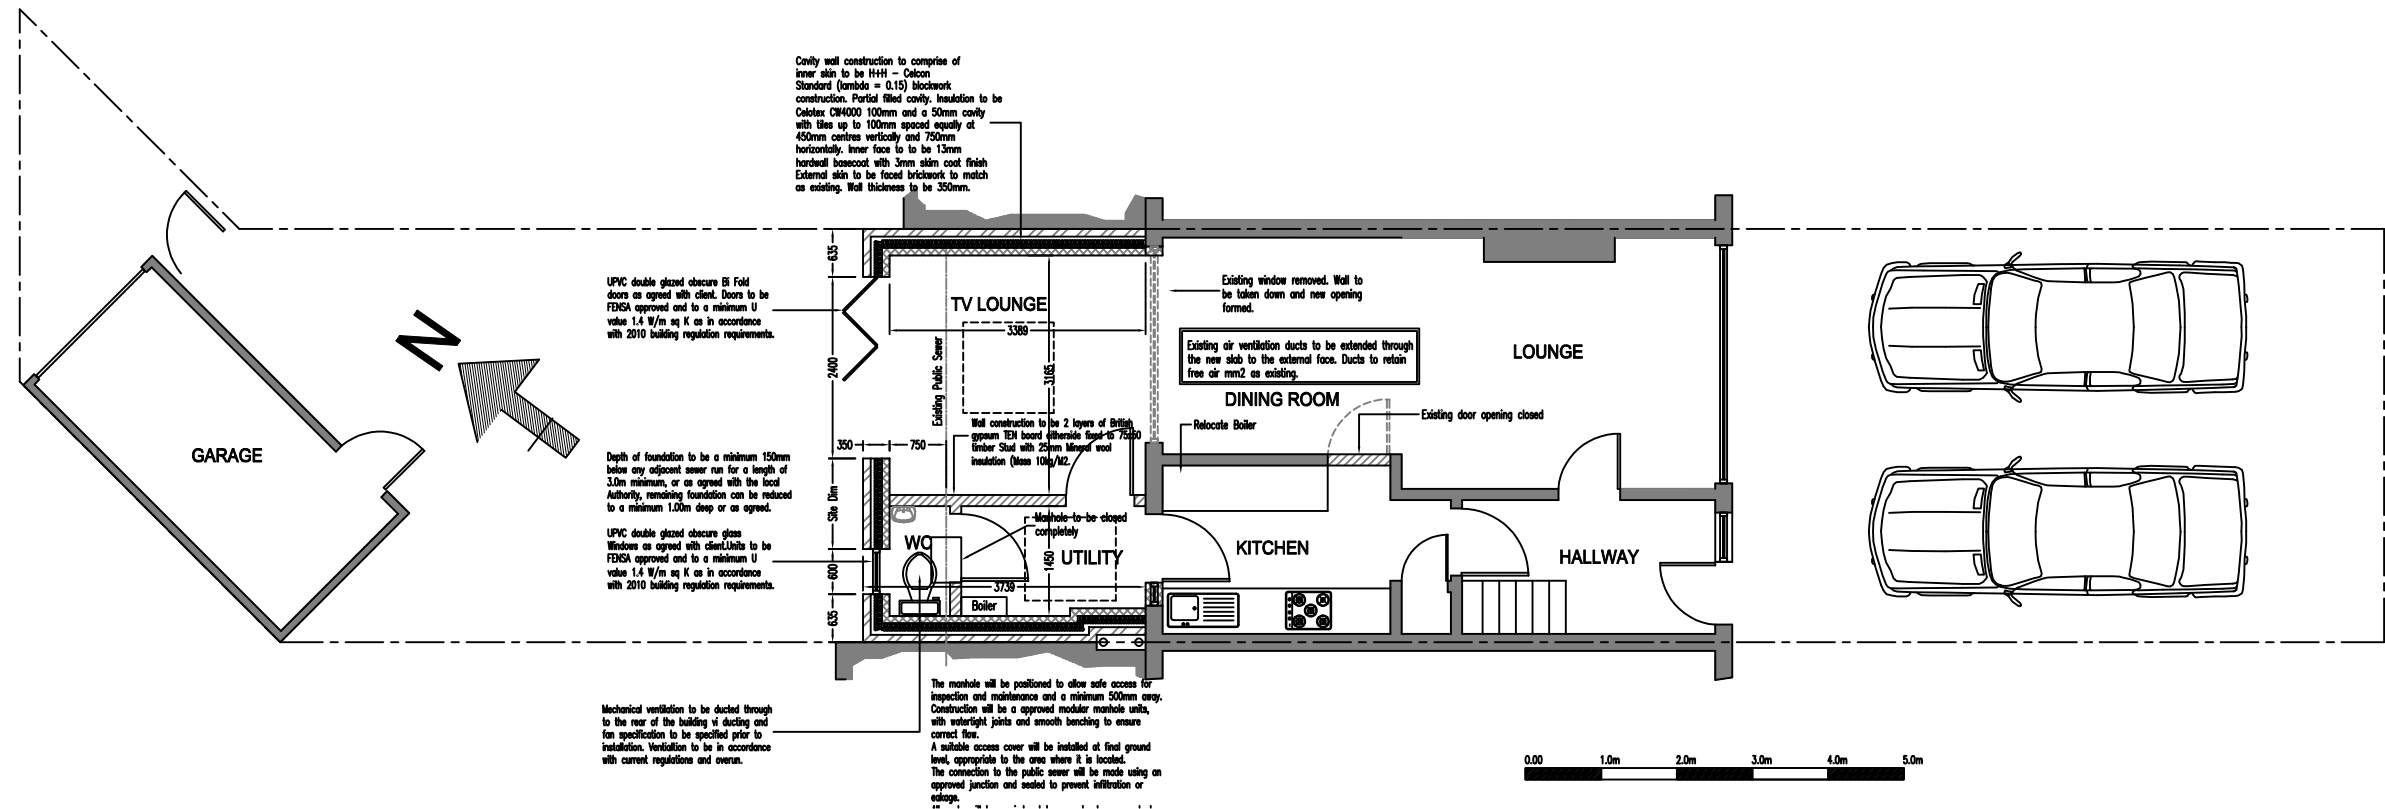

PROPOSED SITE PLAN

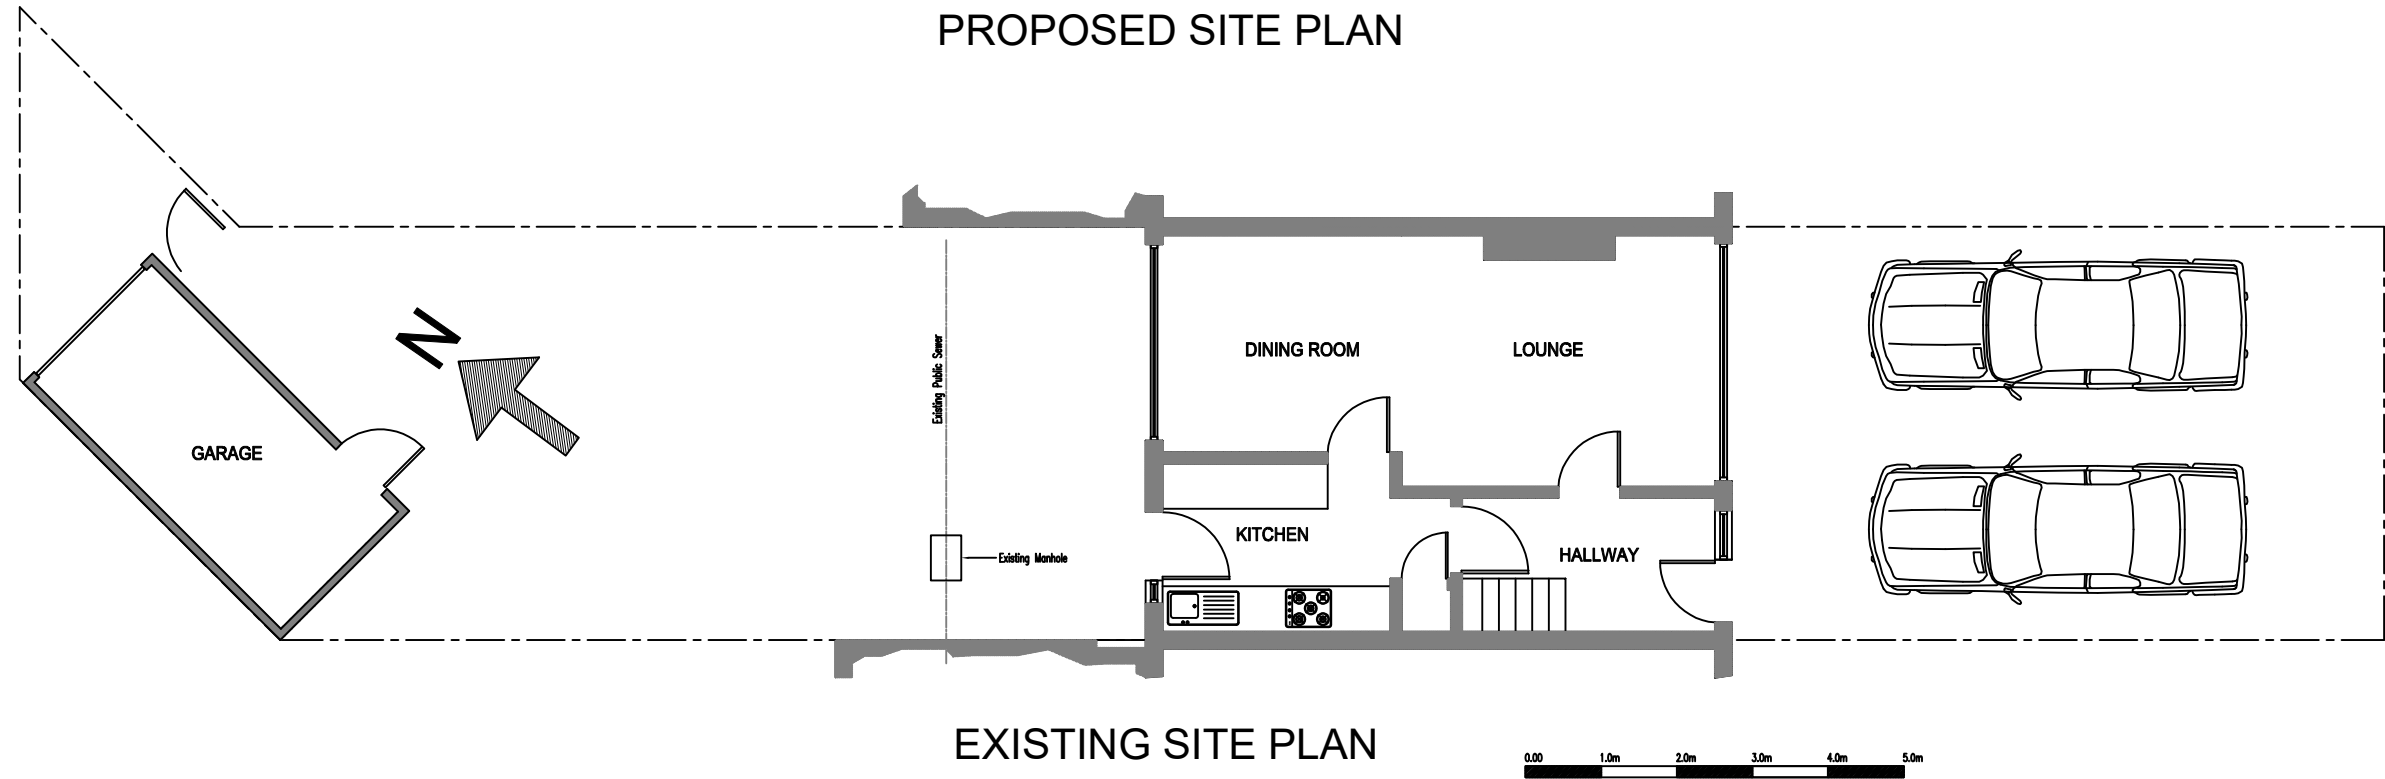

EXISTING SITE PLAN

	Client Mr B Singh 80 Beaumont Drive Northfleet, Gravesend Kent DA11 9NW	Drawing Title Existing and Proposed Site Plans					Drawing No.	Revision
							2606-020	00
							Scale 1:100@A3	Date March 2026
							Computer File No.	Project No.
							Drawn By Raj Bhatti	Checked By
	Coordinated By	Approved By						
Description			Initial	Rev	Date			