


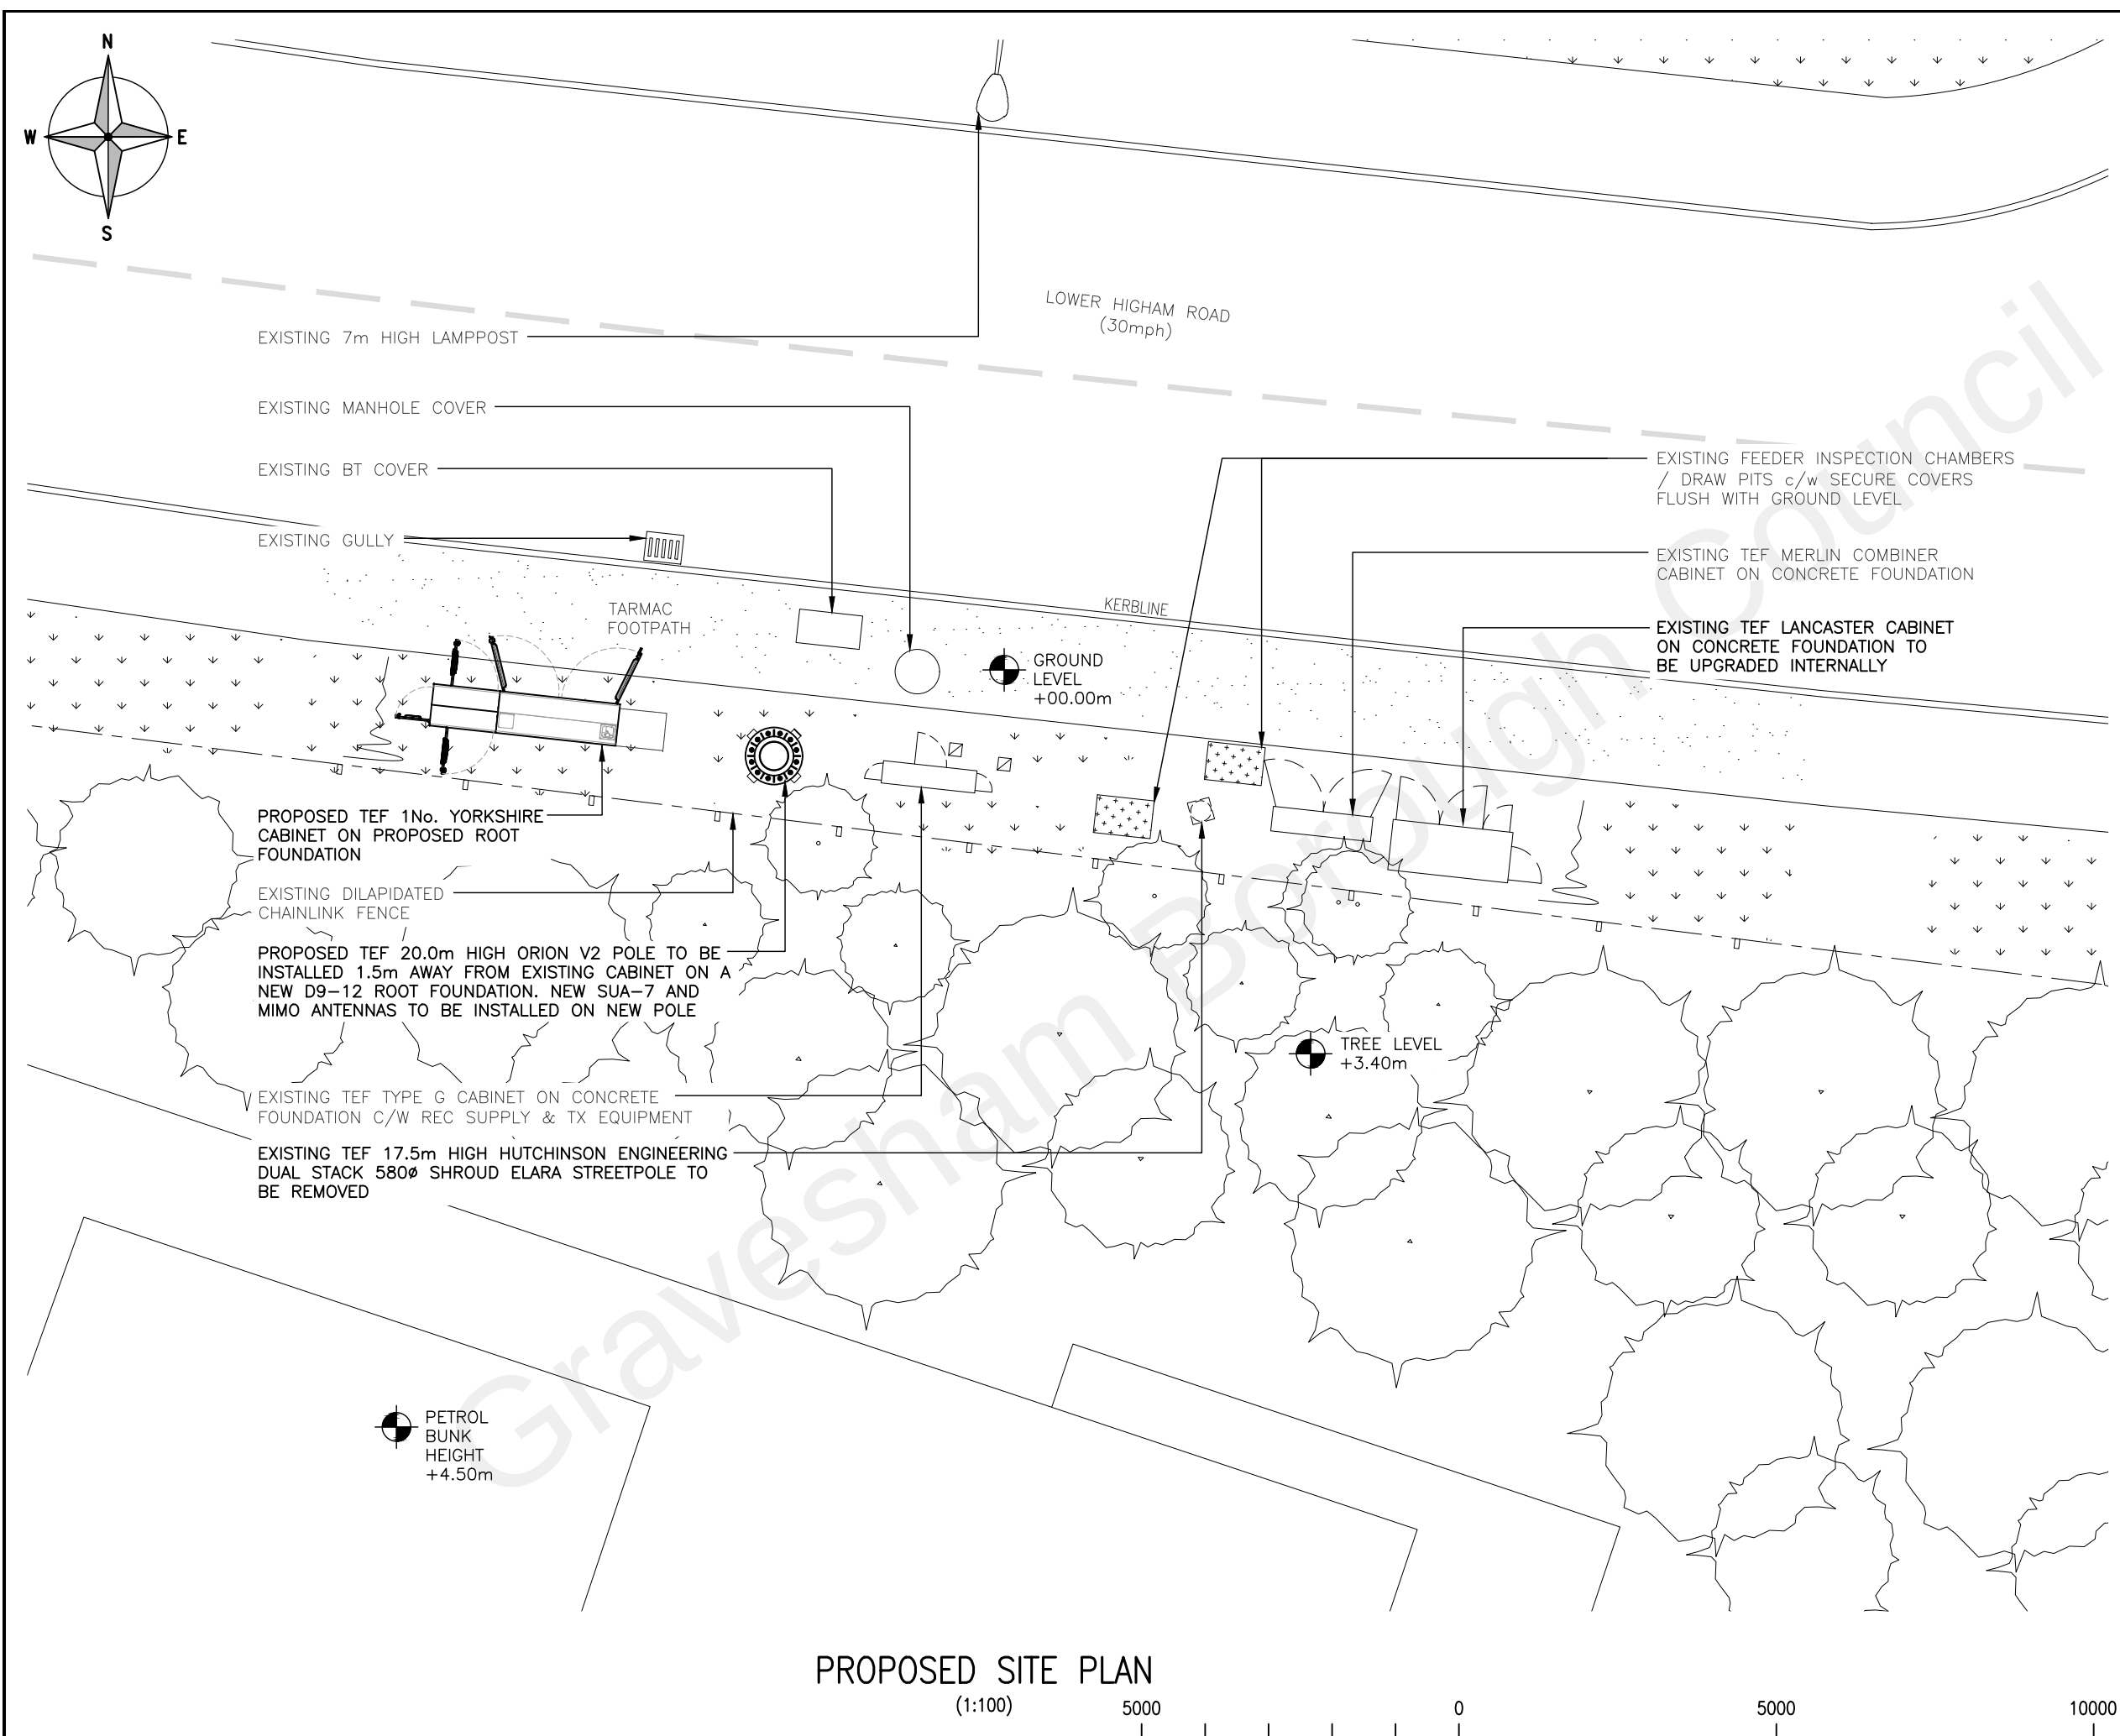

ALL DIMENSIONS ARE IN mm UNLESS NOTED OTHERWISE

N.G.R

E: 566684

N: 173083

NOTES:

A	Issued for Construction	SM	DDP	19/08/21
REV	MODIFICATION	BY	CH	DATE

Intelligent Communications Solutions Limited
Unit 40 Raynham Road, Bishops Stortford, Hertfordshire,
CM23 5PB

CTIL

Cell Name		Opt.
LOWER HIGHAM ROAD SW		-
Cell ID No		
CORNERSTONE	TEF	VF
13663226	41090	N/A

Site Address / Contact Details

LOWER HIGHAM ROAD
GRAVESEND
KENT
DA12 2NS


Drawing Title:
PROPOSED SITE PLAN

Purpose of issue:	CONSTRUCTION	Dwg Rev:
Drawing Number:	201	A

Surveyed By:	SITEC	Original Sheet Size:	A3	Pack Issue:				
Drawn:	SM	Date:	18/08/21	Checked:	DDP	Date:	19/08/21	A

The drawings comply with TEF & VF Standard ICNIRP guidelines.
Designed in accordance with Cornerstone documents: SDN0013.

PROPOSED SITE PLAN
(1:100)

 

ALL DIMENSIONS IN MILLIMETRES