

Notes:

- Do not scale from this drawing, unless for planning purposes.
- All measurements and levels shown are to be checked before work commences.
- All building work is to comply with current Building Regulations & British Standards and to manufacturers specifications if noted.
- All structural elements shown are a guide only and are to be verified by a Structural Engineer and/or Building Control Authorities prior to construction.
- Codsscopes Ltd. accept no responsibility for the structural integrity of the structure before, during and after construction.
- Codsscopes Ltd. accept no responsibility for the construction in the vicinity of property boundaries and party walls. Clients should be aware of the principles of the 'Party Wall Act 1996' and undertake relevant agreements before construction commences.

Rev	Date	Description	By
-----	------	-------------	----

--	--	--	--

Codsscopes ☐☐☐☐
architectural design

40 Knowle Road, Perenden Heath, Maidstone, Kent ME14 2BB enquiries@codscopes.co.uk
Tel: 01622 683512 www.codscopes.co.uk

©Copyright in this drawing and work executed is and remains the property of Codsscopes Limited and or its subsidiaries in accordance with the provisions of the Copyright Act.
Permission to produce copies or modify drawings in whole or in part for any purpose should be obtained from Codsscopes Limited and any such reproductions should include this and the foregoing statement


Project

Retrospective Planning
URC Church 41 Dover Road
Northfleet
Gravesend, Kent


Drawing Title

Existing Elevations


Scale	Date	Drawn	Checked	Rev
1:100 @ A2	Jun 22	SCB		
Drawing No.	PA/22/065/001			

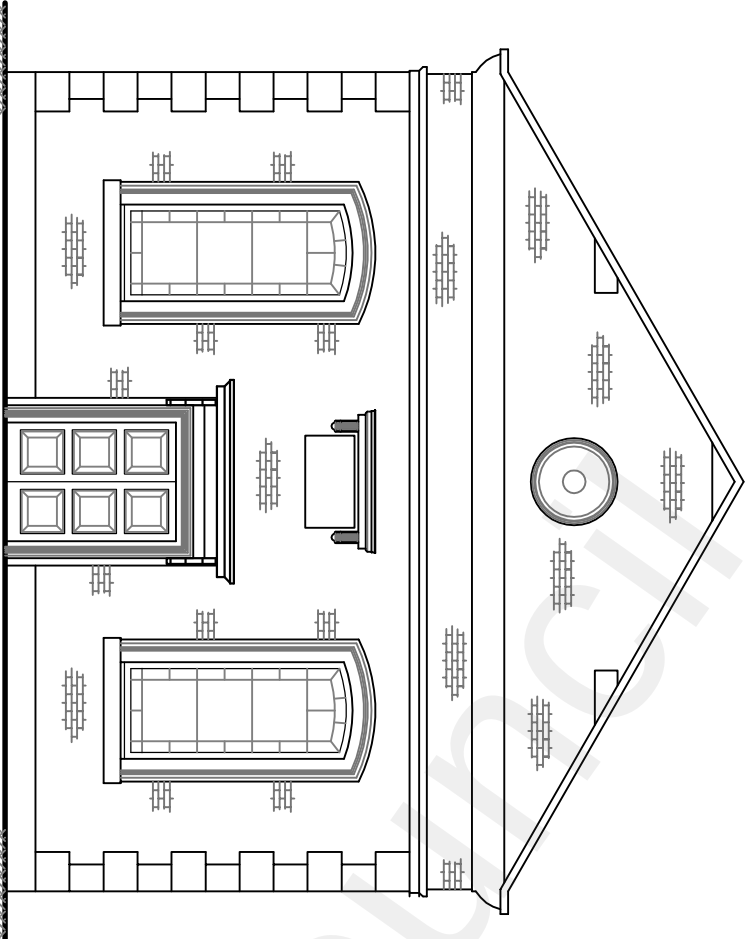


Existing Front Elevation
scale 1:100

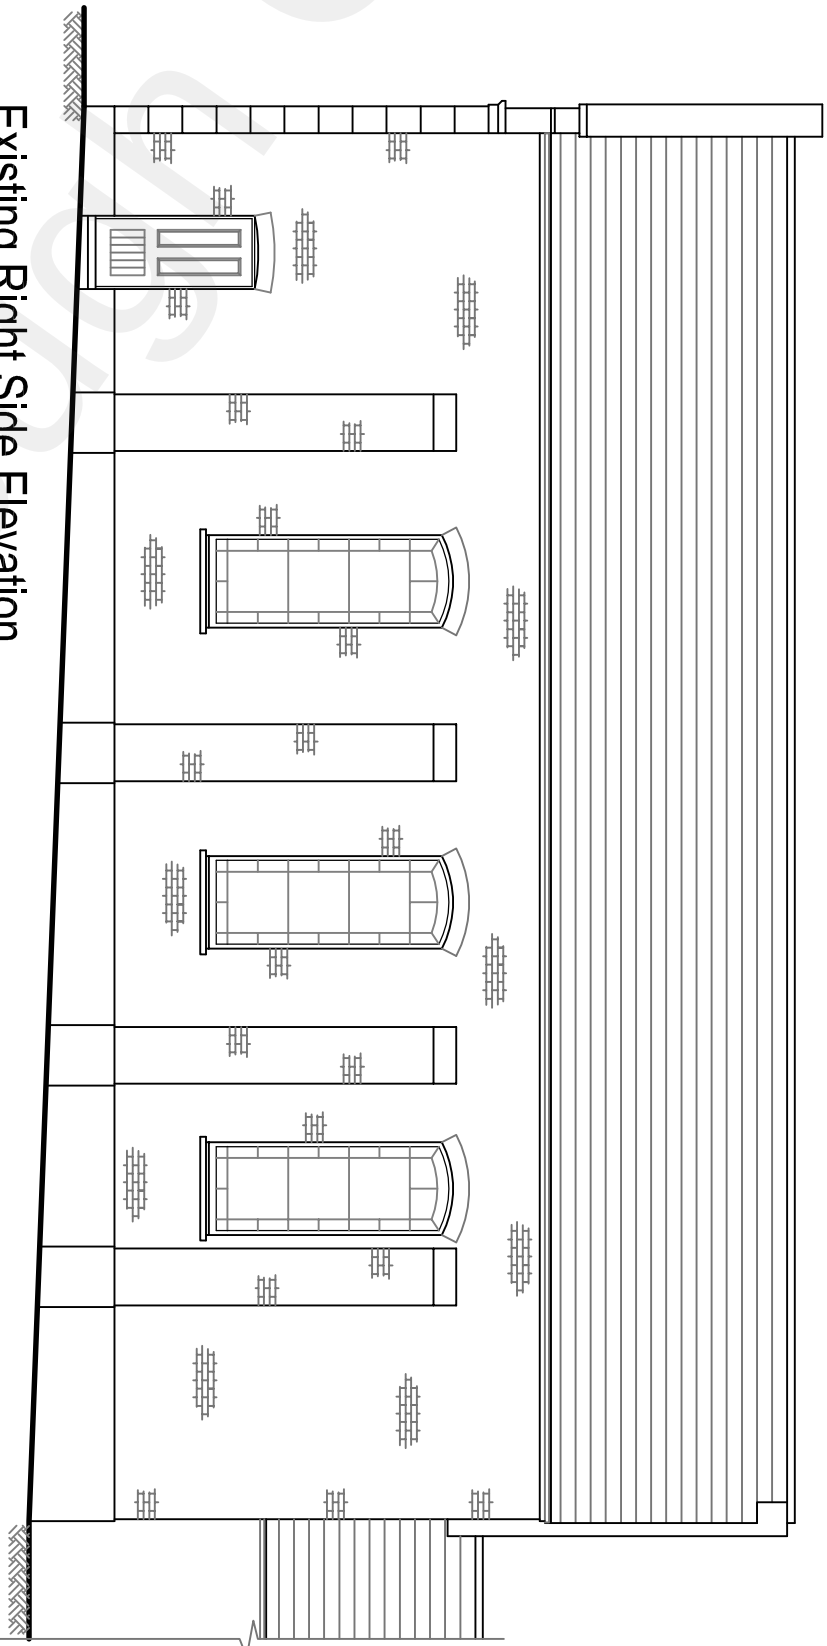

Existing Right Side Elevation
scale 1:100

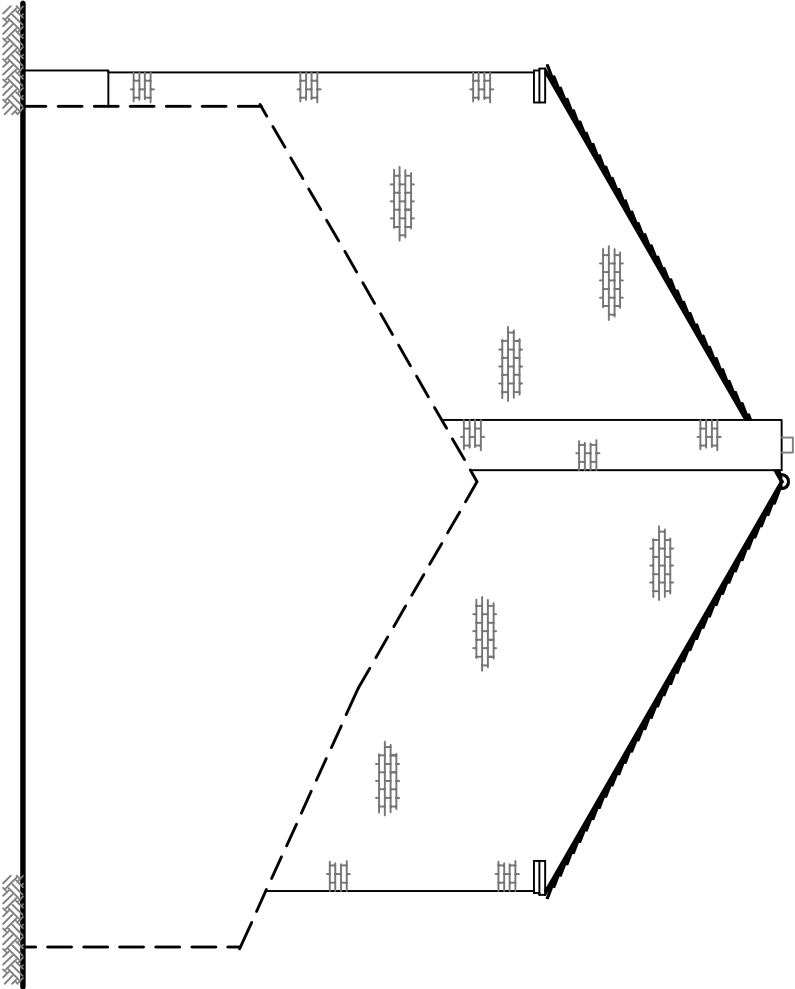

Existing Rear Elevation
scale 1:100

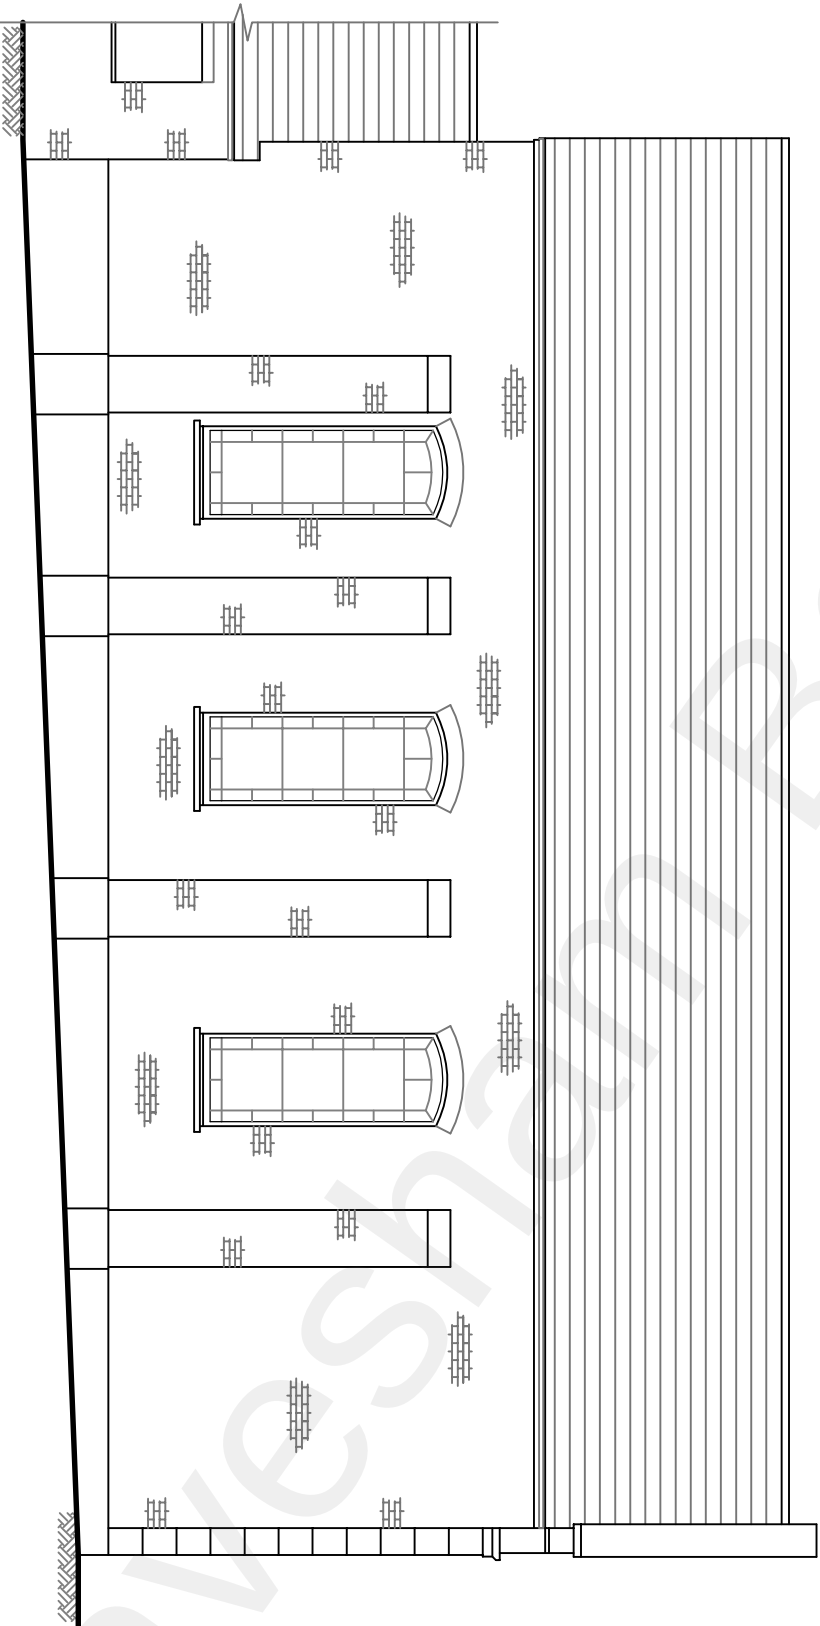

Existing Left Side Elevation
scale 1:100

