



Notes


All dimensions shown are in millimeters unless otherwise stated. Only figured dimension to be taken from this drawing and not scaled dimensions.

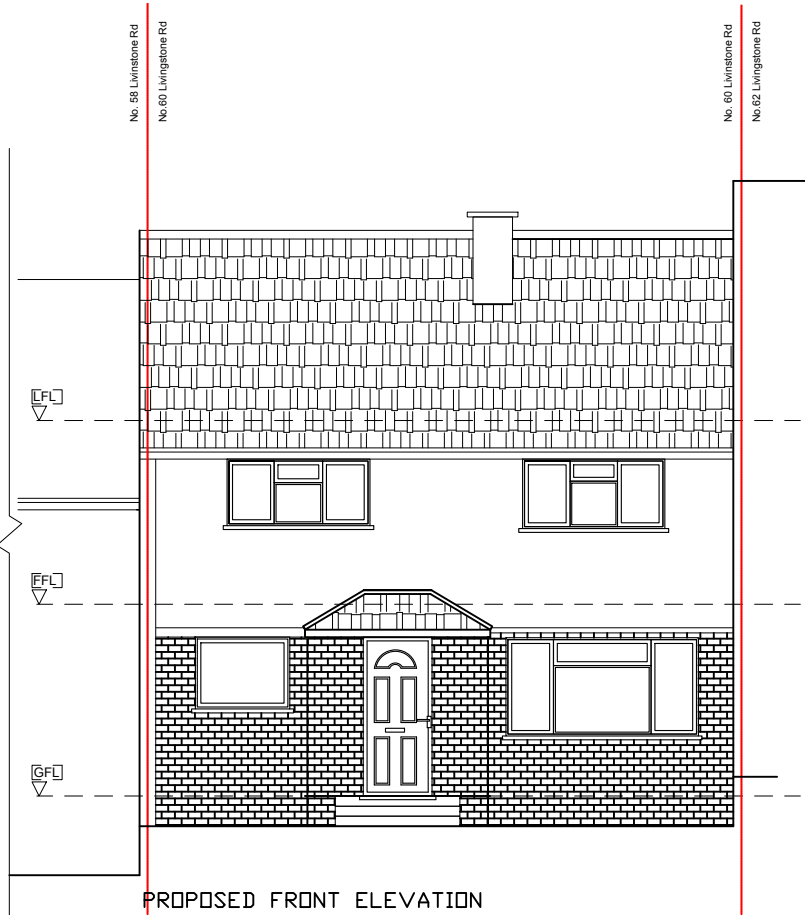


PROPOSED FRONT ELEVATION

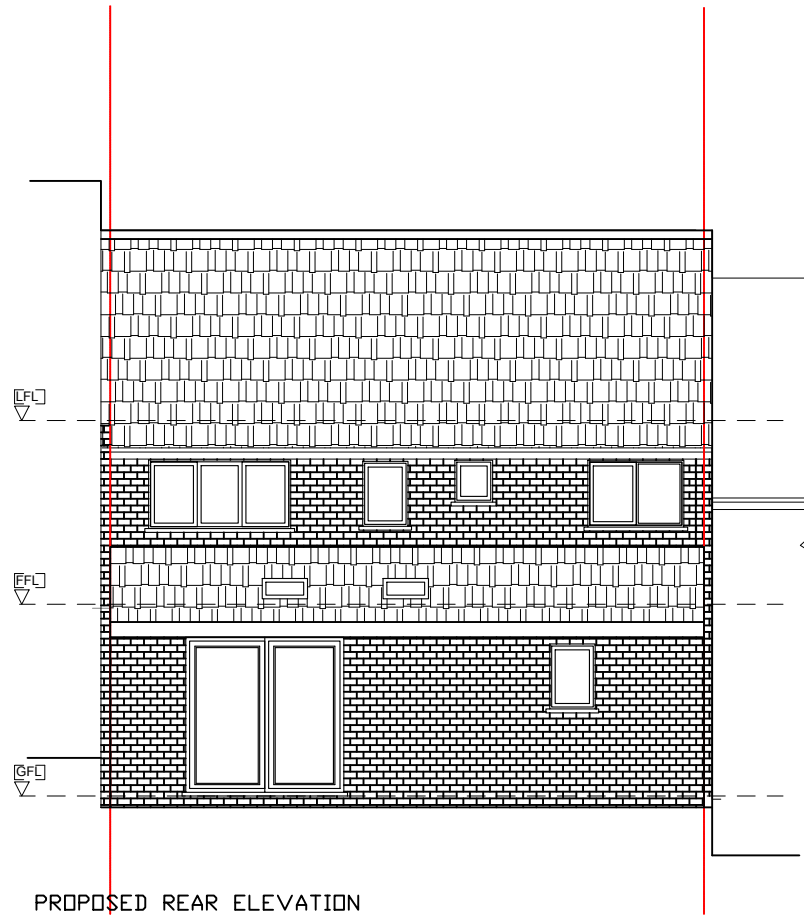


PROPOSED REAR ELEVATION

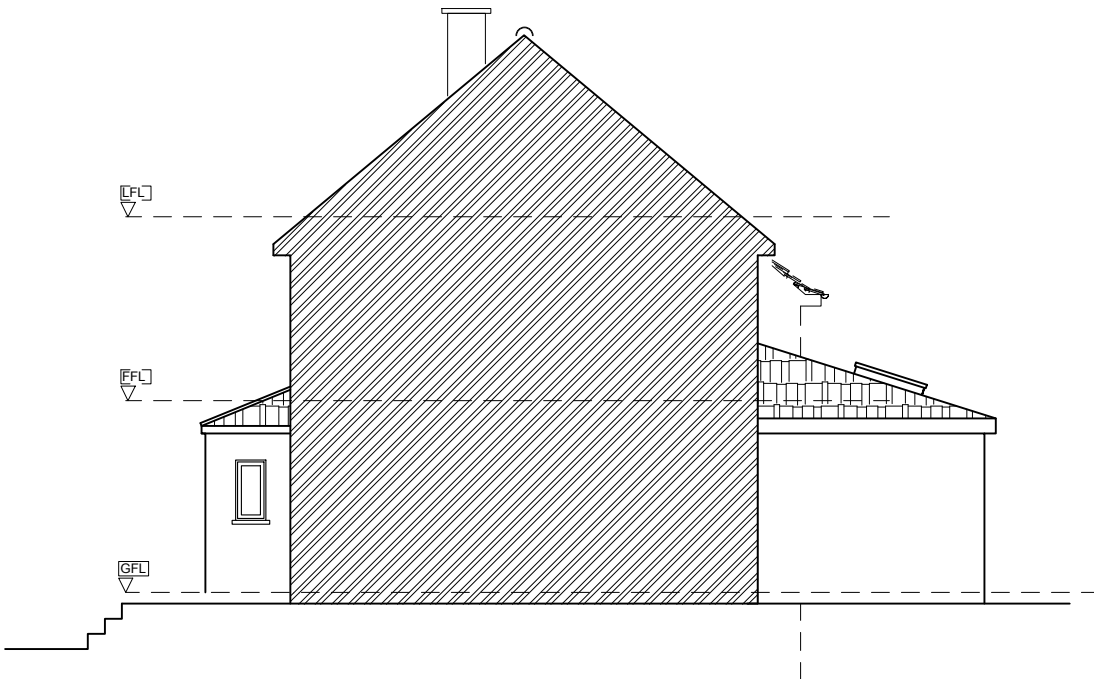


PROPOSED SIDE ELEVATION

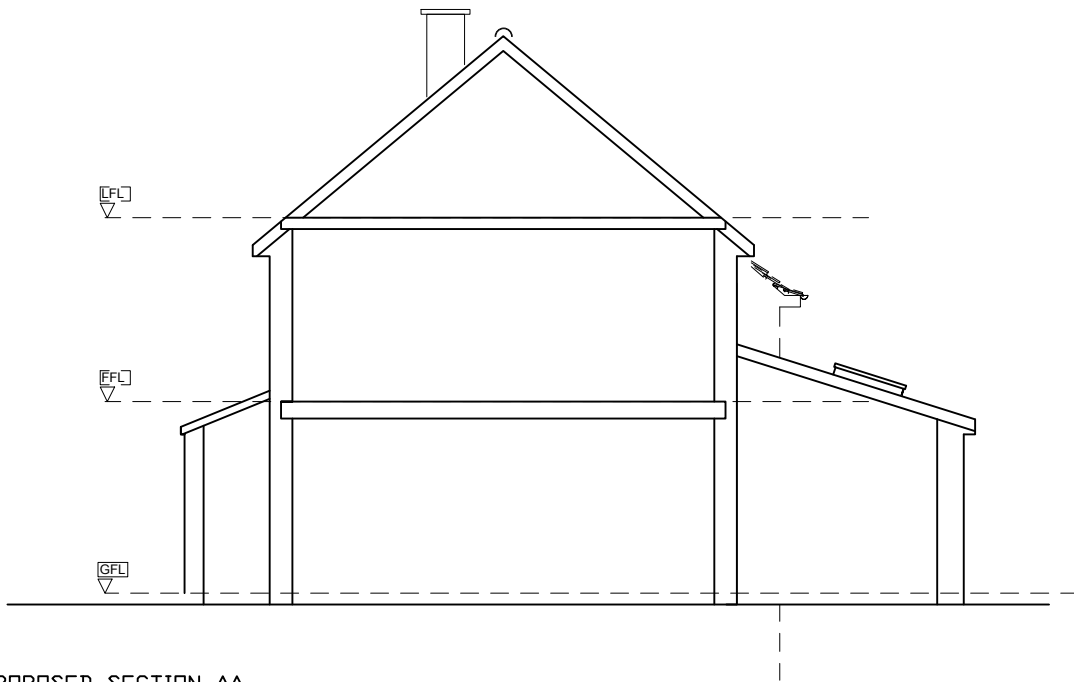

PROPOSED SECTION AA

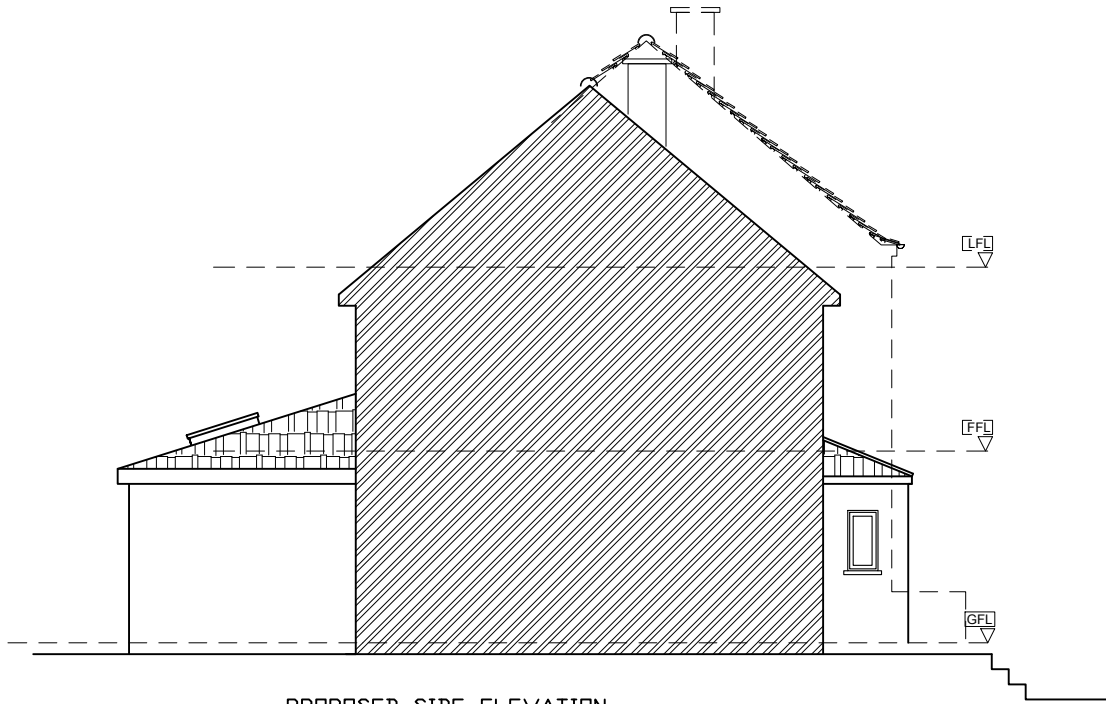

PROPOSED SIDE ELEVATION

 

Project:		PROPOSED REAR EXTENSION AND PORCH 60 LIVINGSTONE ROAD GRAVESEND, DA12 5DZ			
Client:		DATE: 10-12-24 CHECKED BY: TA			
REV:	Date	SCALE: 1:100@A3		DRAWN BY: TA	Loft conversion & Extension Specialists 07815559217
		PROPOSED ELEVATIONS			
				250925-21	REV:

This drawing and the building work illustrated are copyright and may not be reproduced without written permission.