

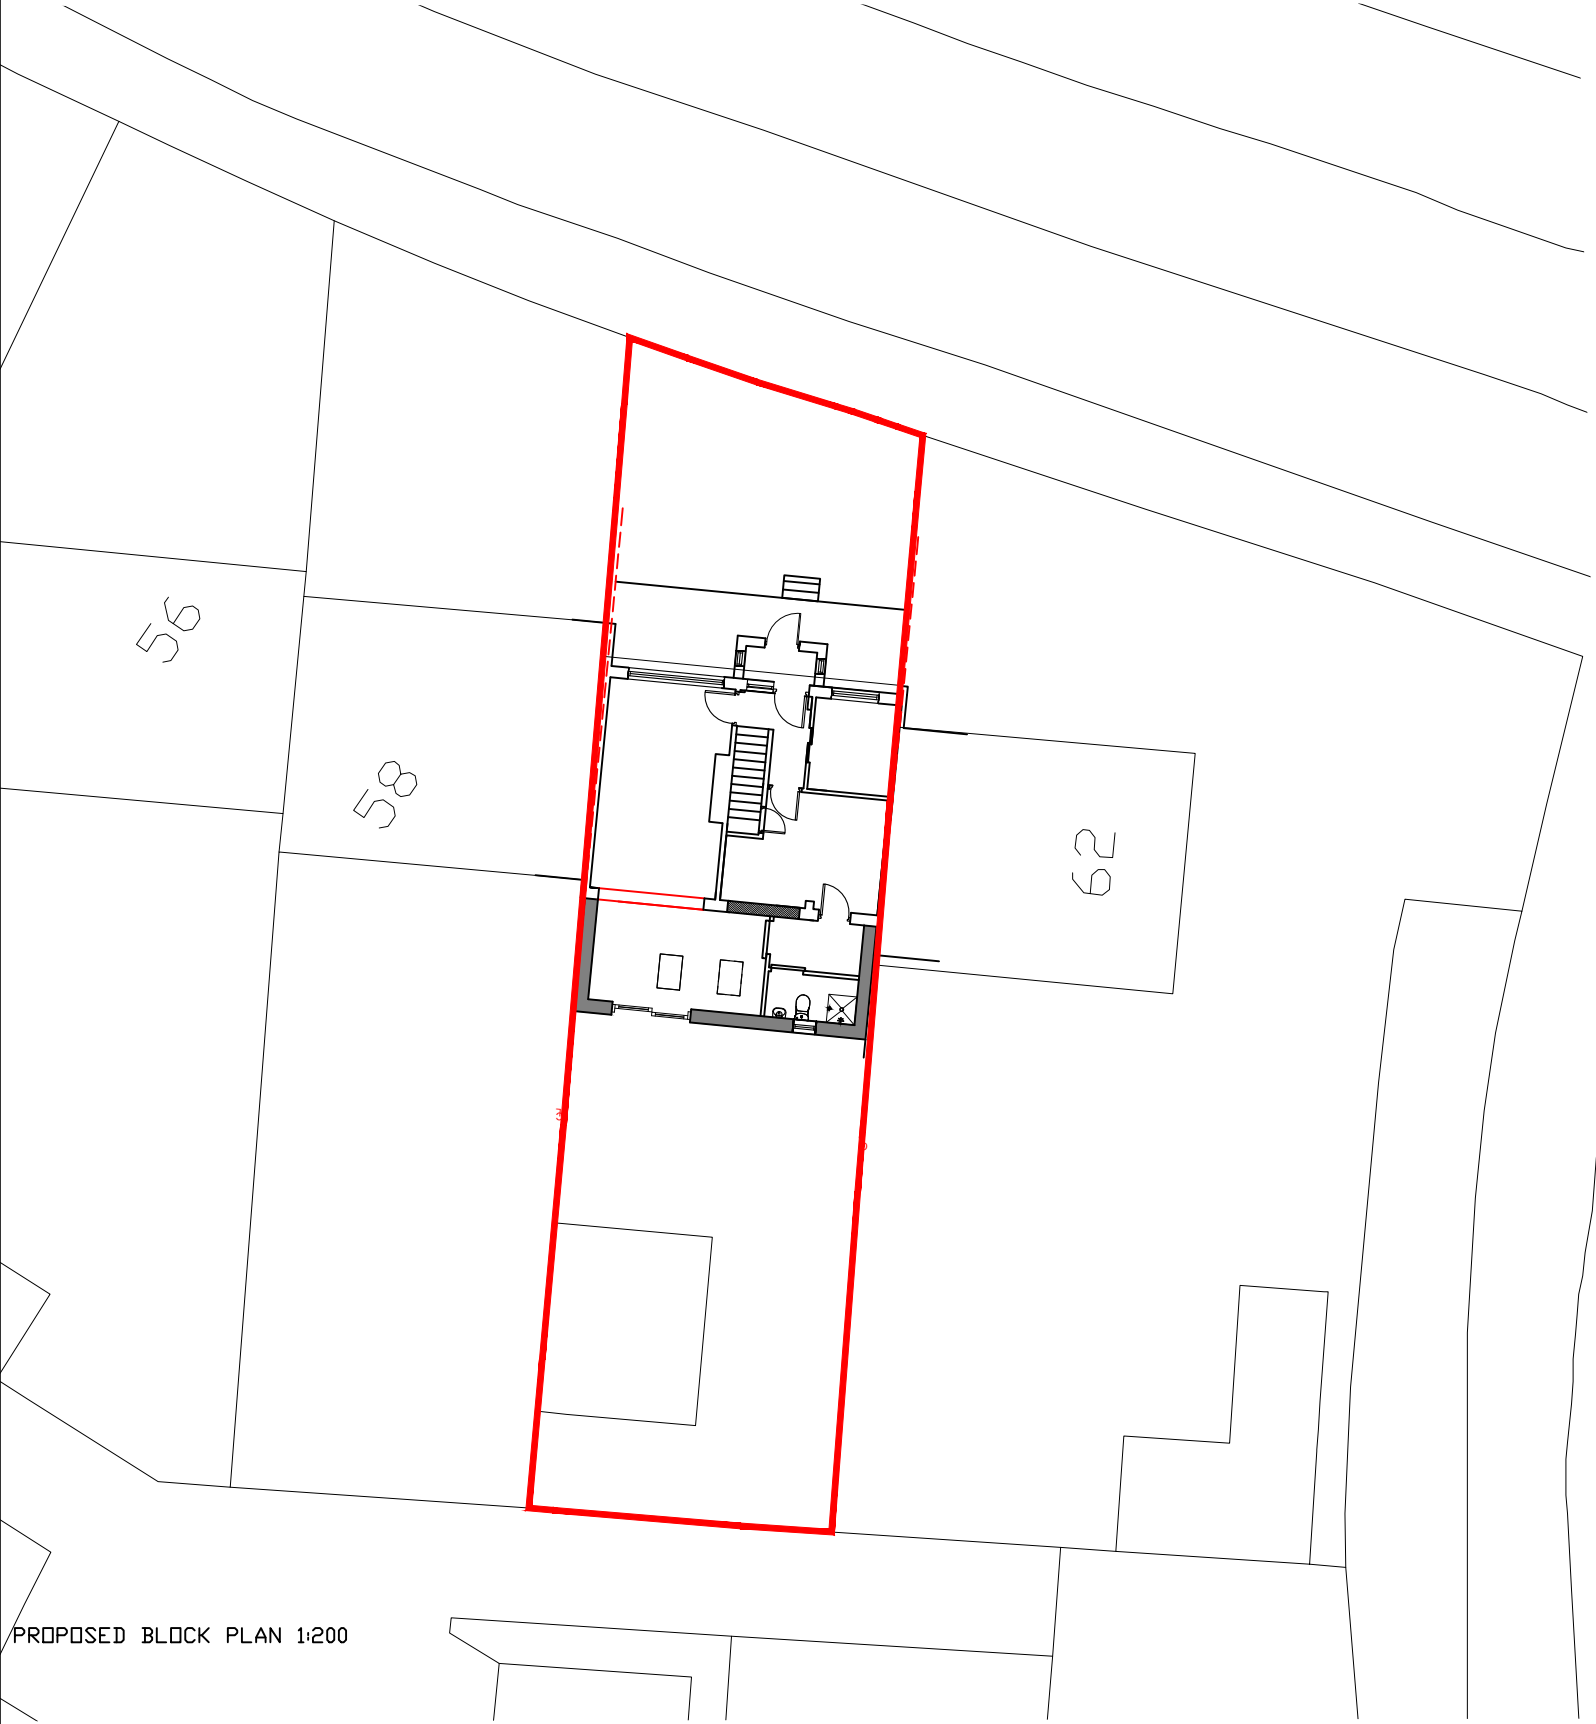
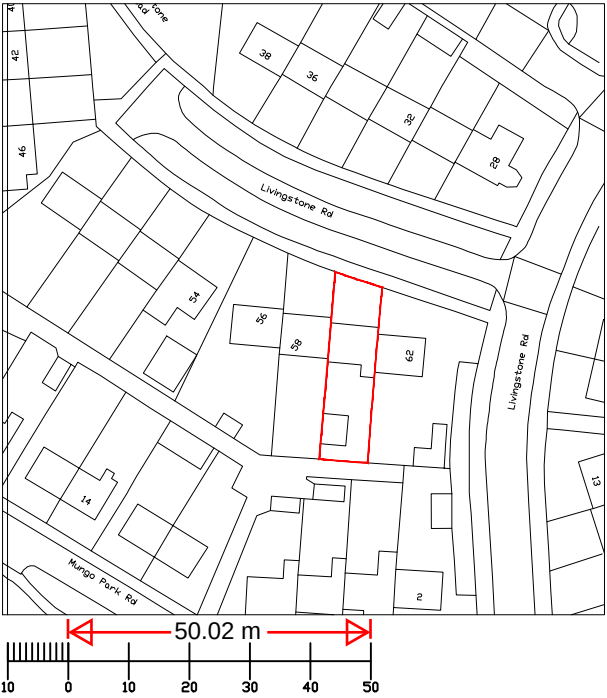


Notes	
	All dimensions shown are in millimeters unless otherwise stated. Only figured dimension to be taken from this drawing and not scaled dimensions.

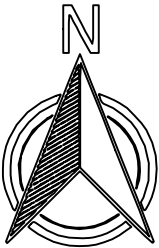

PROPOSED BLOCK PLAN 1:200

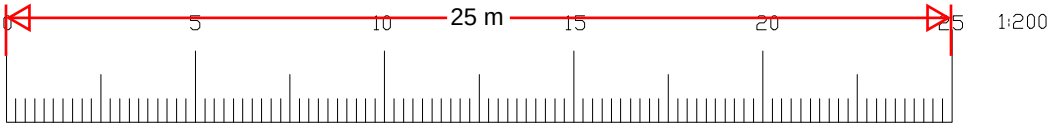

LOCATION PLAN 1:1250

Project: PROPOSED REAR EXTENSION AND PORCH 60 LIVINGSTONE ROAD GRAVESEND, DA12 5DZ			 Loft conversion & Extension Specialists 07815559217
CLIENT:	DATE: 10-12-24 CHECKED BY: TA		
REV:	Date	SCALE: 1:200@A3	250925-31 REV:
		DRAWN BY: TA	
		PROPOSED SITE PLAN & LOCATION PLAN	
© This drawing and the building work illustrated are copyright and may not be reproduced without written permission.			