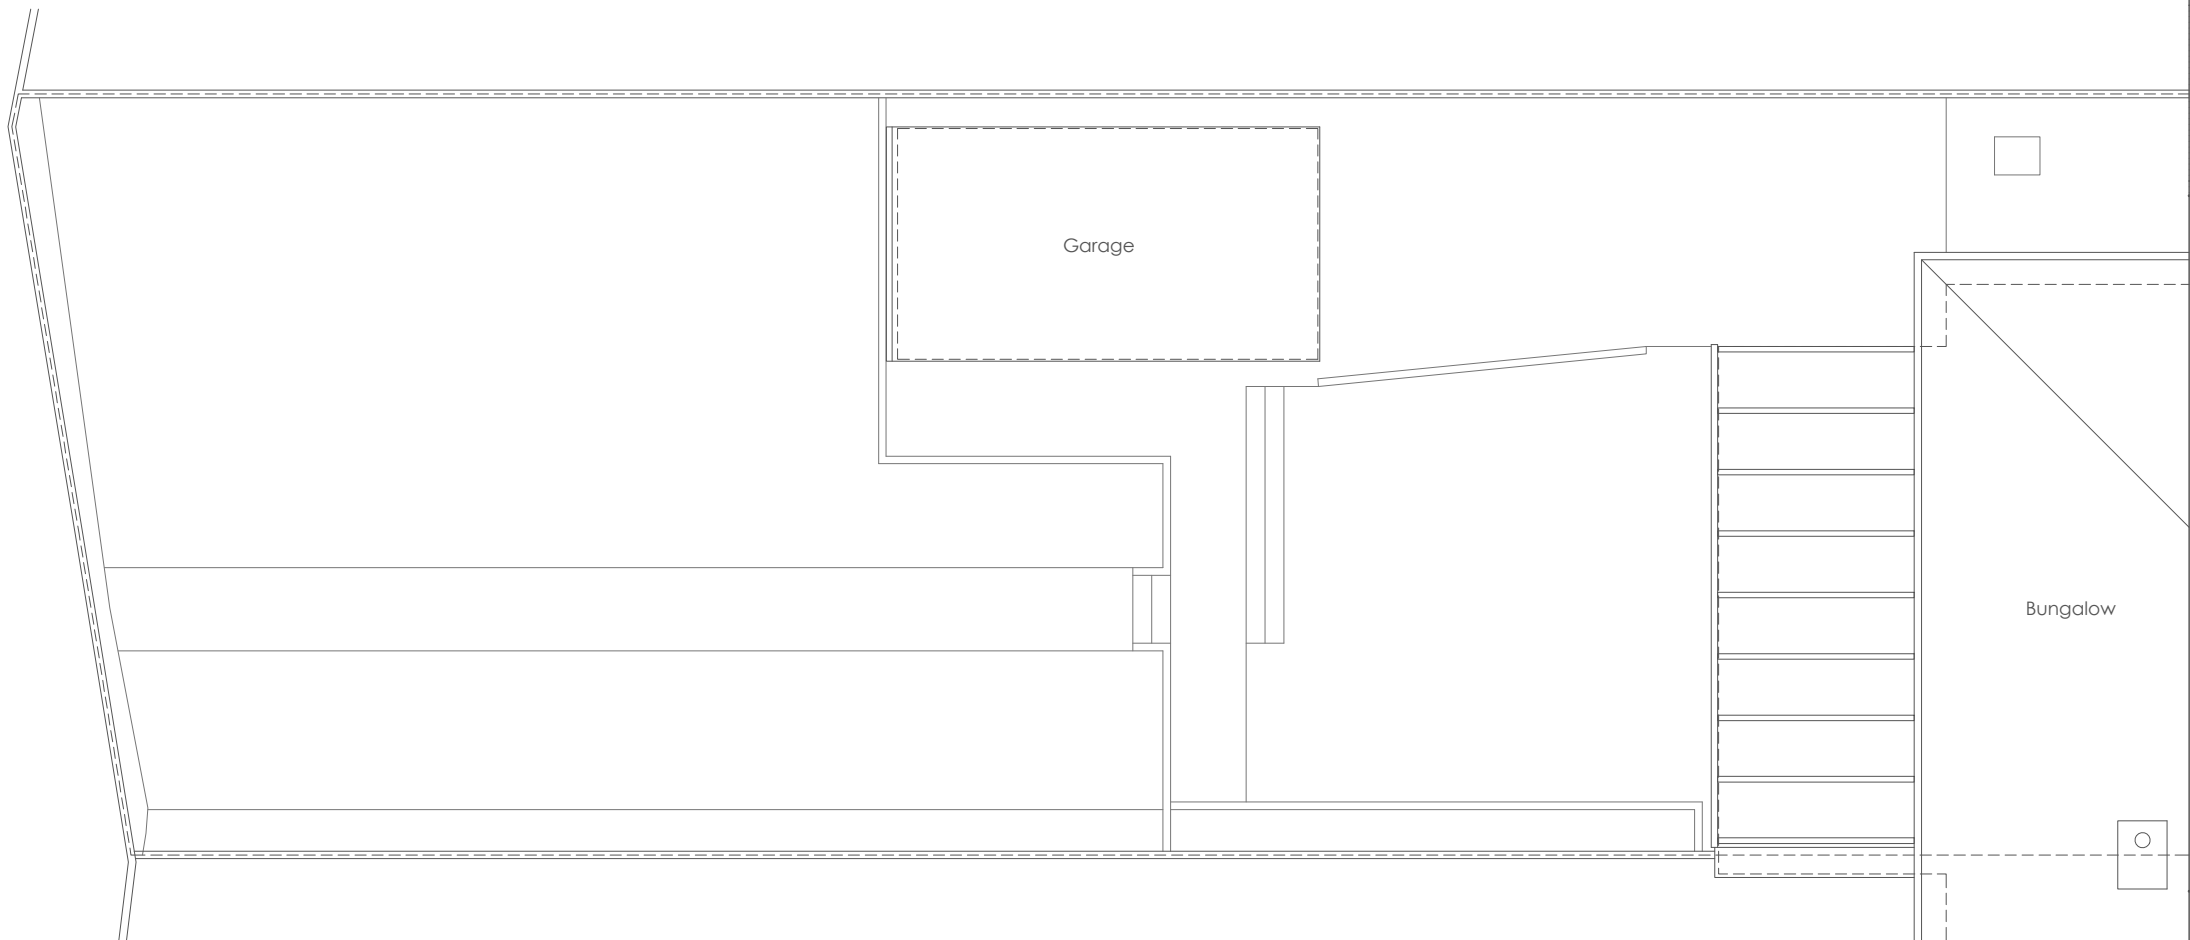


Project: 18 Dobson Road, Gravesend, Kent, DA12 5TE
Drawing Name: **Outbuilding - Roof Plan - Existing**
Drawing Number: **2.5** Revision **B**
Scale **1:100@A4**
Date: **14.09.23**