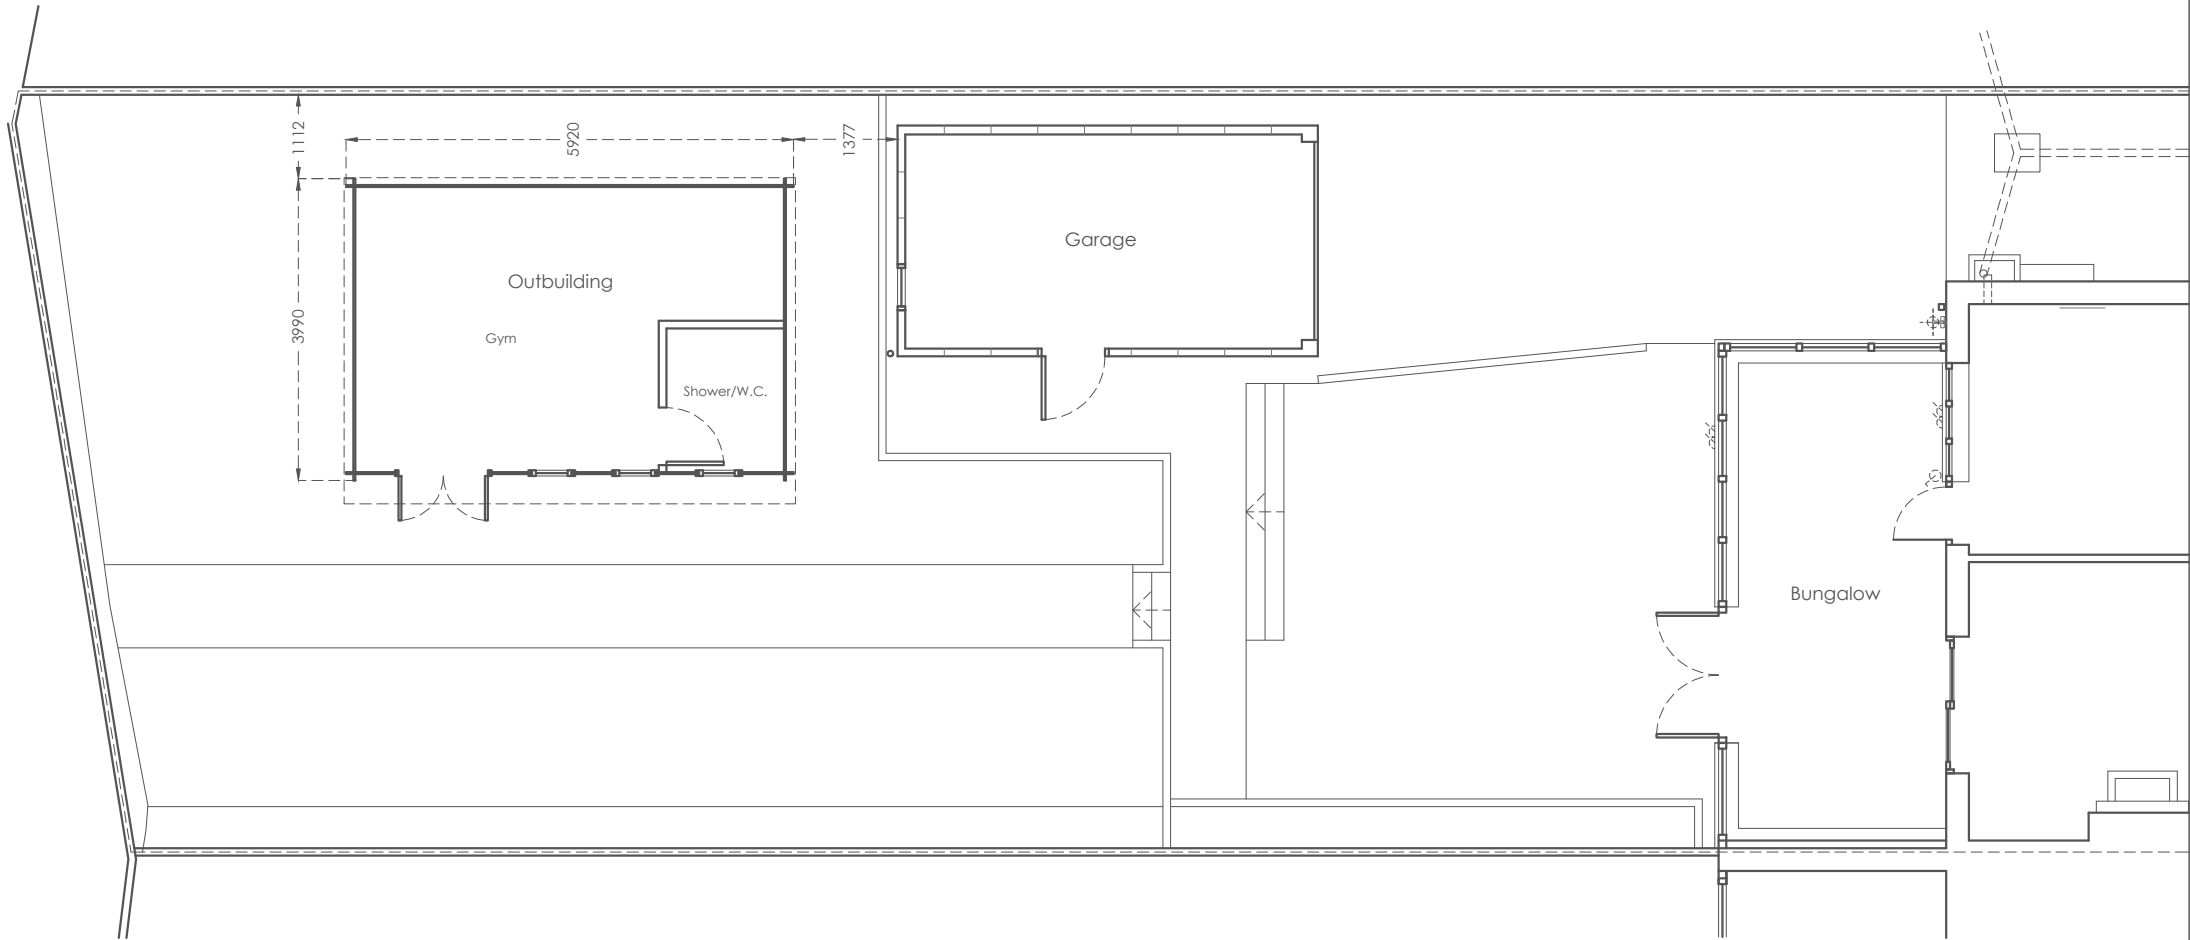


Project: 18 Dobson Road, Gravesend, Kent, DA12 5TE
Drawing Name: **Outbuilding - Ground Floor Plan - Proposed**
Drawing Number: 2.7 Revision B
Scale 1:100@A4
Date: 14.09.23