



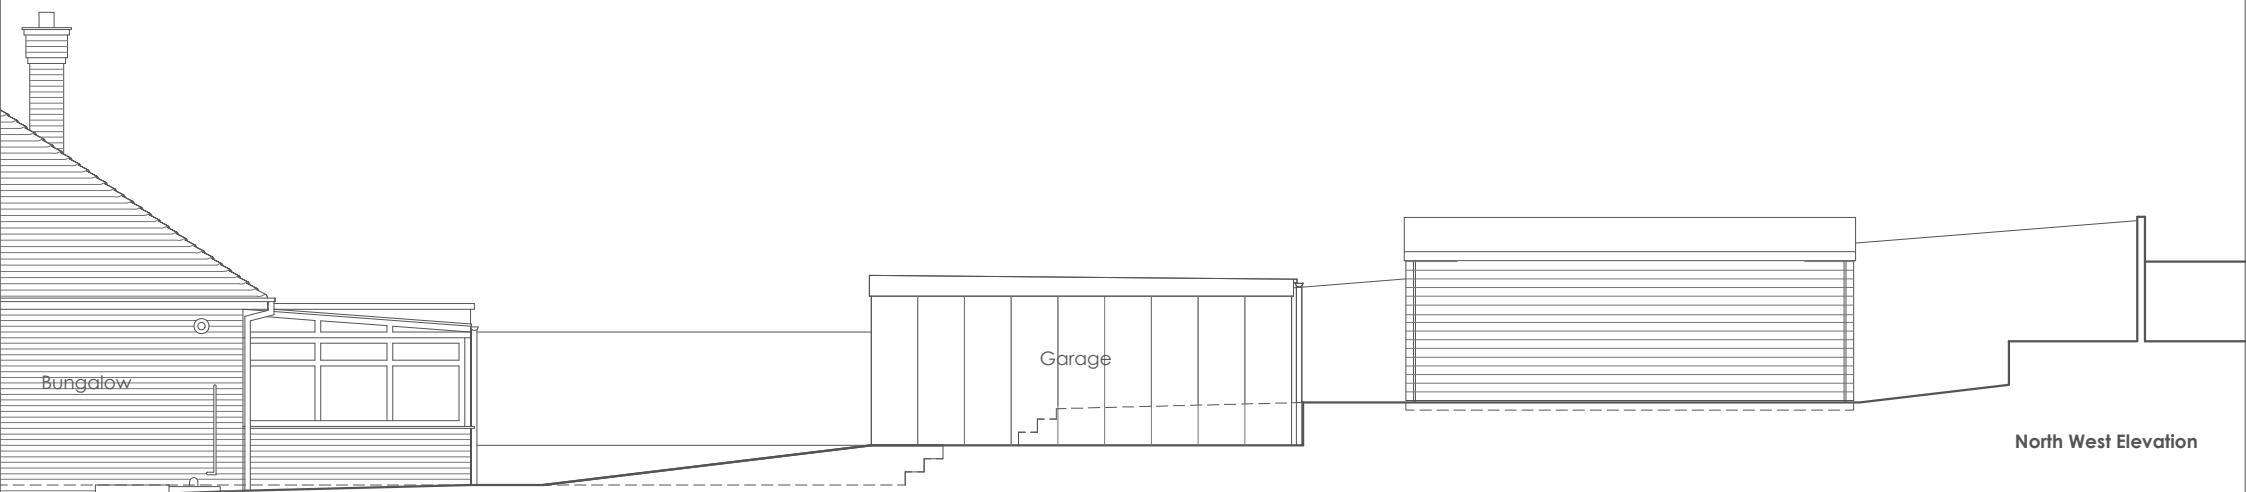


South East Elevation


North West Elevation

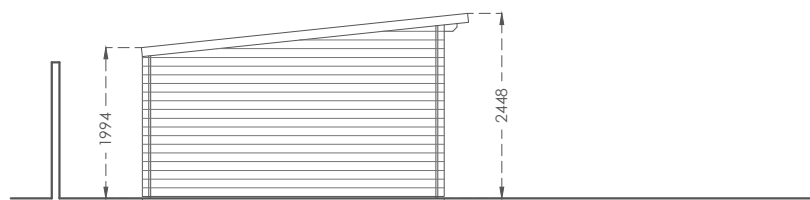

North East Elevation

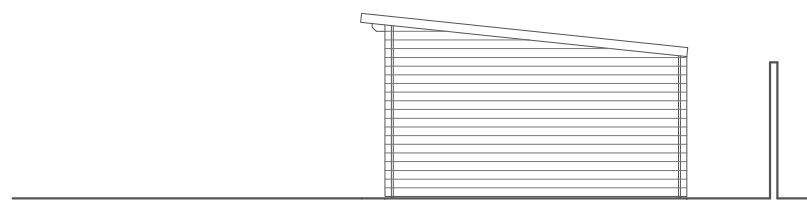


South West Elevation

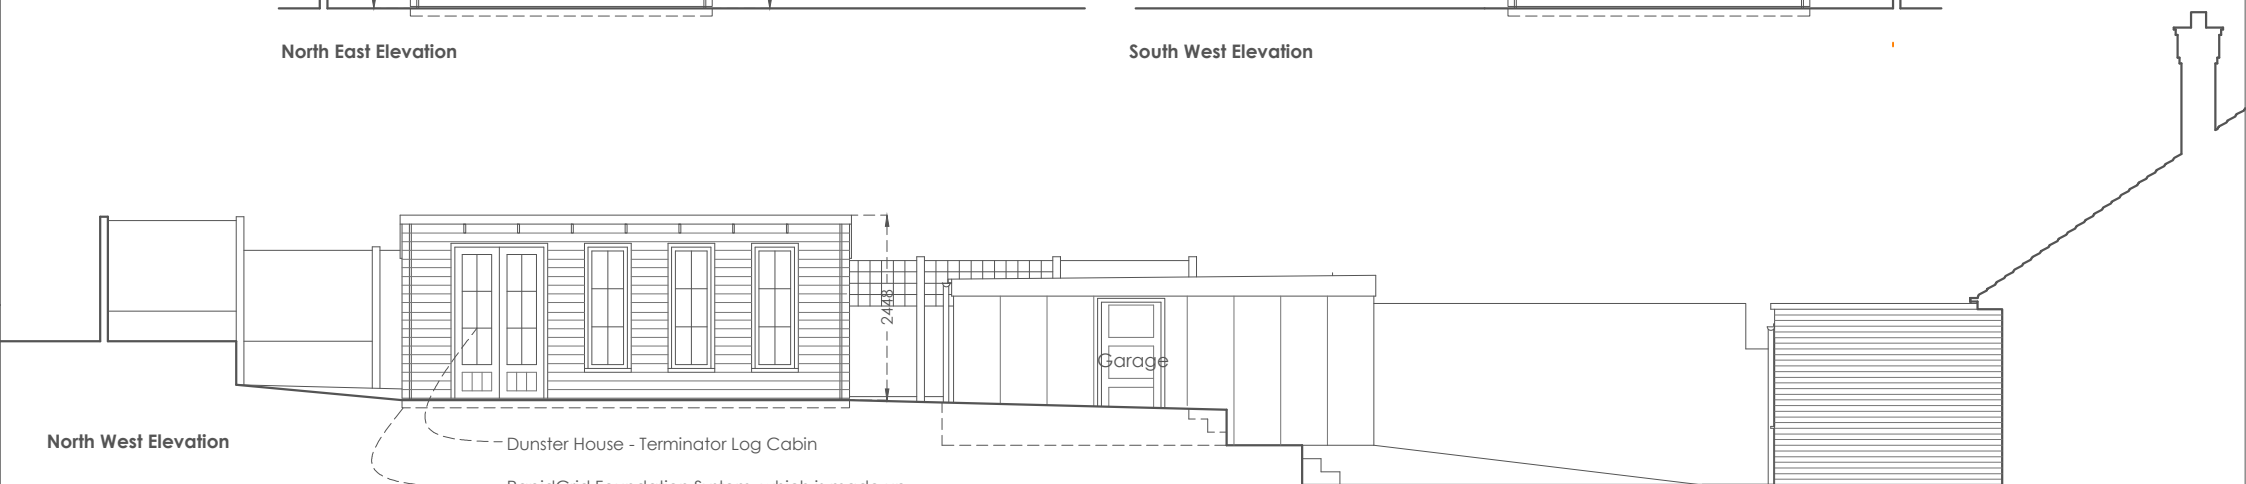

North West Elevation

Dunster House - Terminator Log Cabin

RapidGrid Foundation System, which is made up of weed control membrane, and high quality, heavy duty, plastic grid, infilled with pea shingle

 

Project: 18 Dobson Road, Gravesend, Kent, DA12 5TE
Drawing Name: **Outbuilding - Elevations - Proposed**
Drawing Number: **2.9** Revision **B**
Scale **1:100@A4**
Date: **14.09.23**