



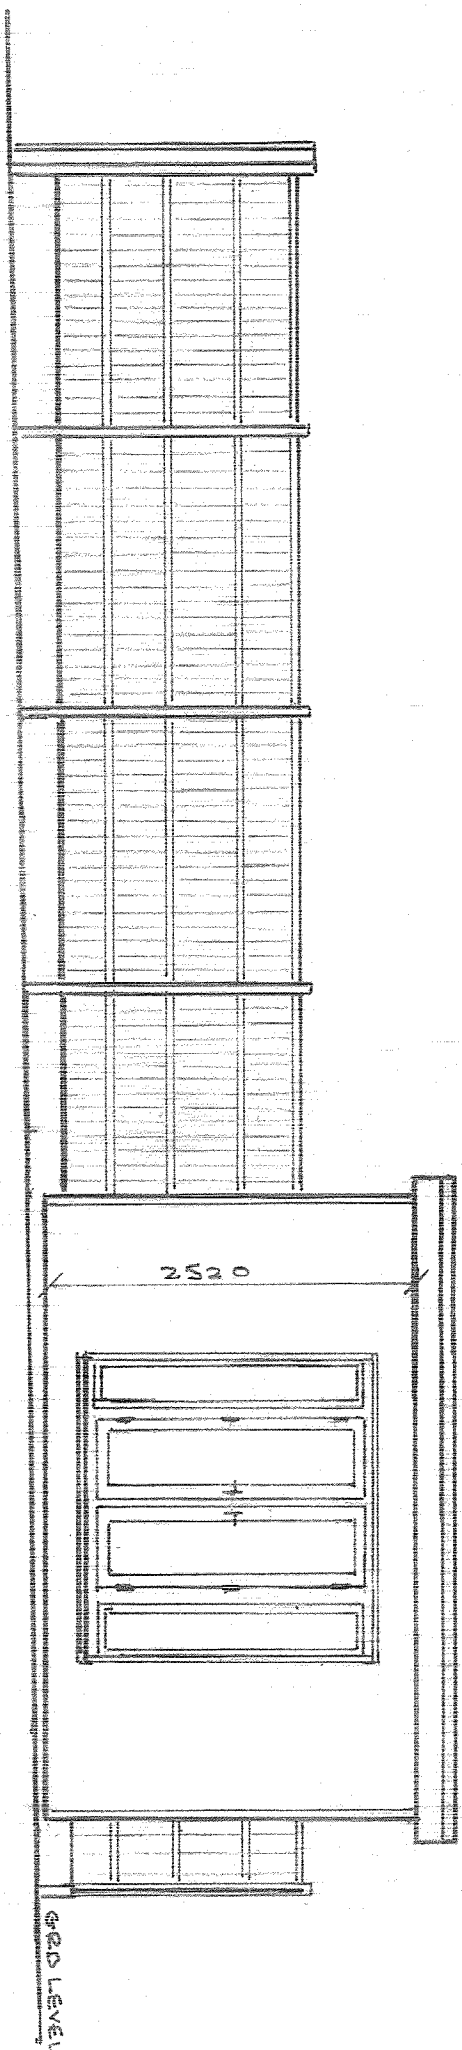


ELEVATION A-A
SCALE 1:50

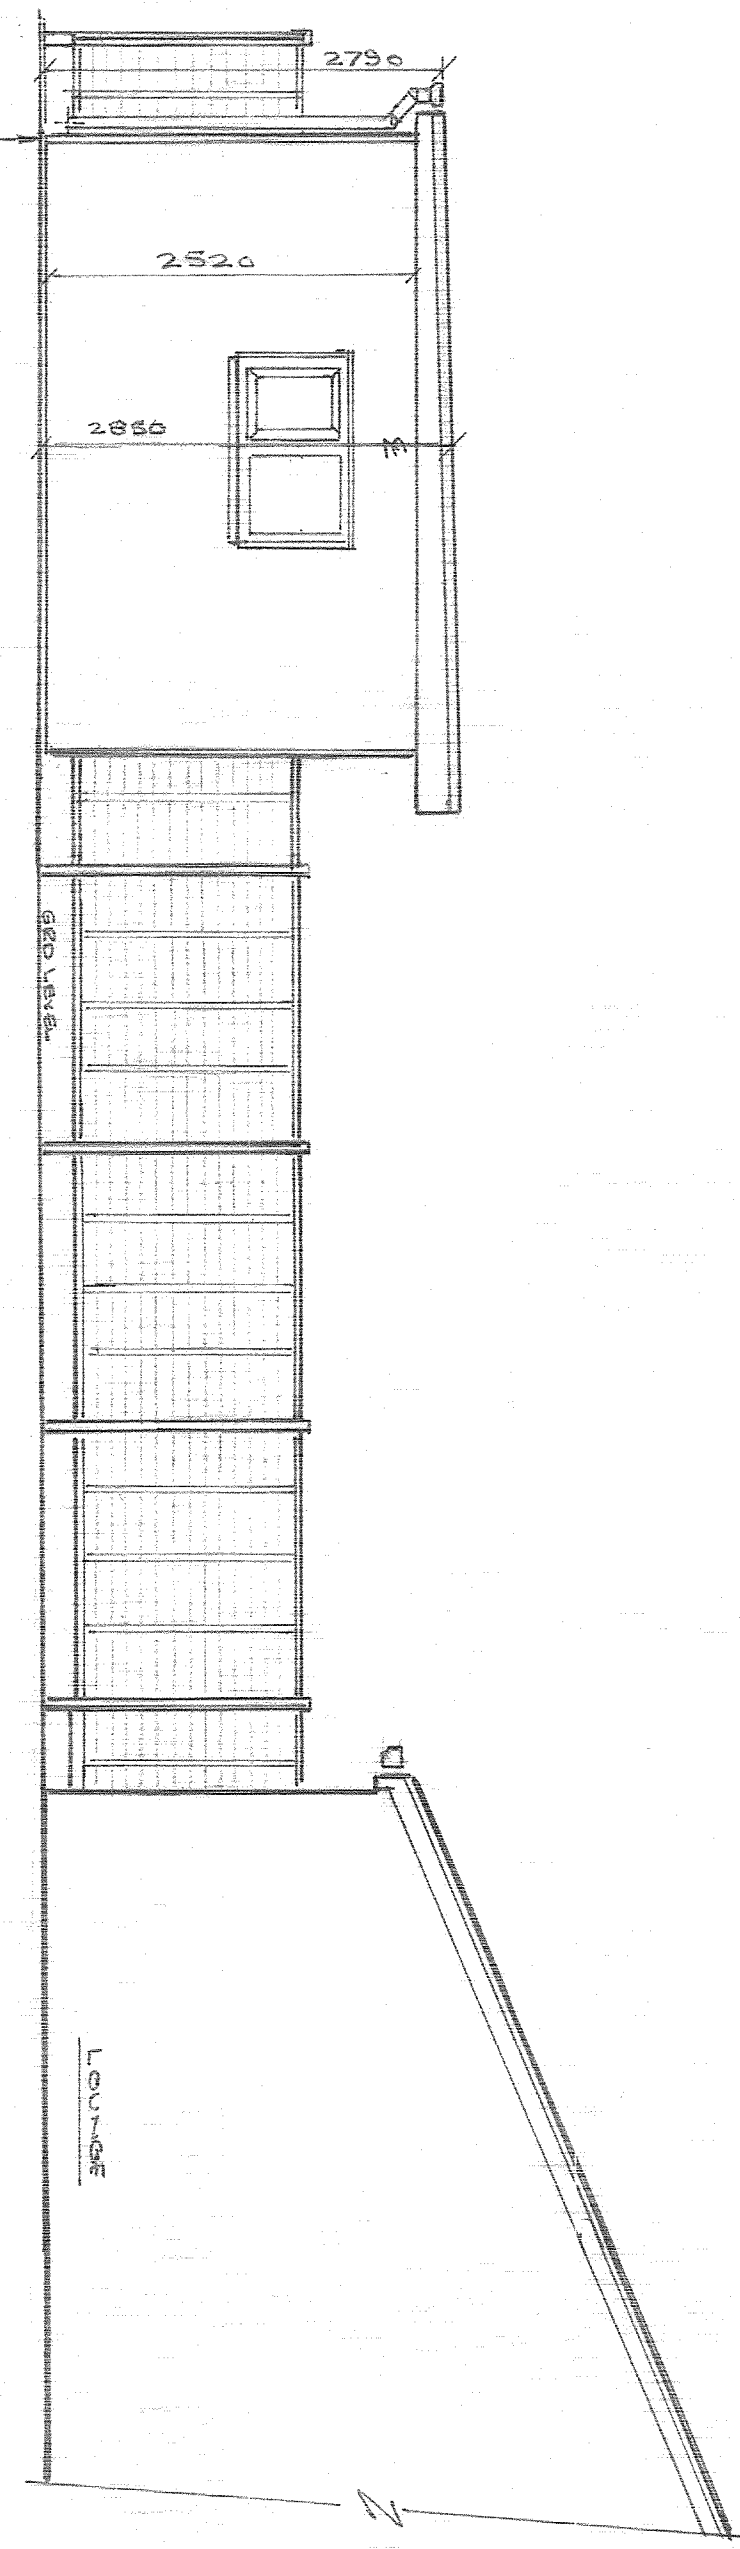


ELEVATION B-B
SCALE 1:50

REFER TO DRAWING NO. 1/2 FOR ELEVATIONS C-C AND D-D

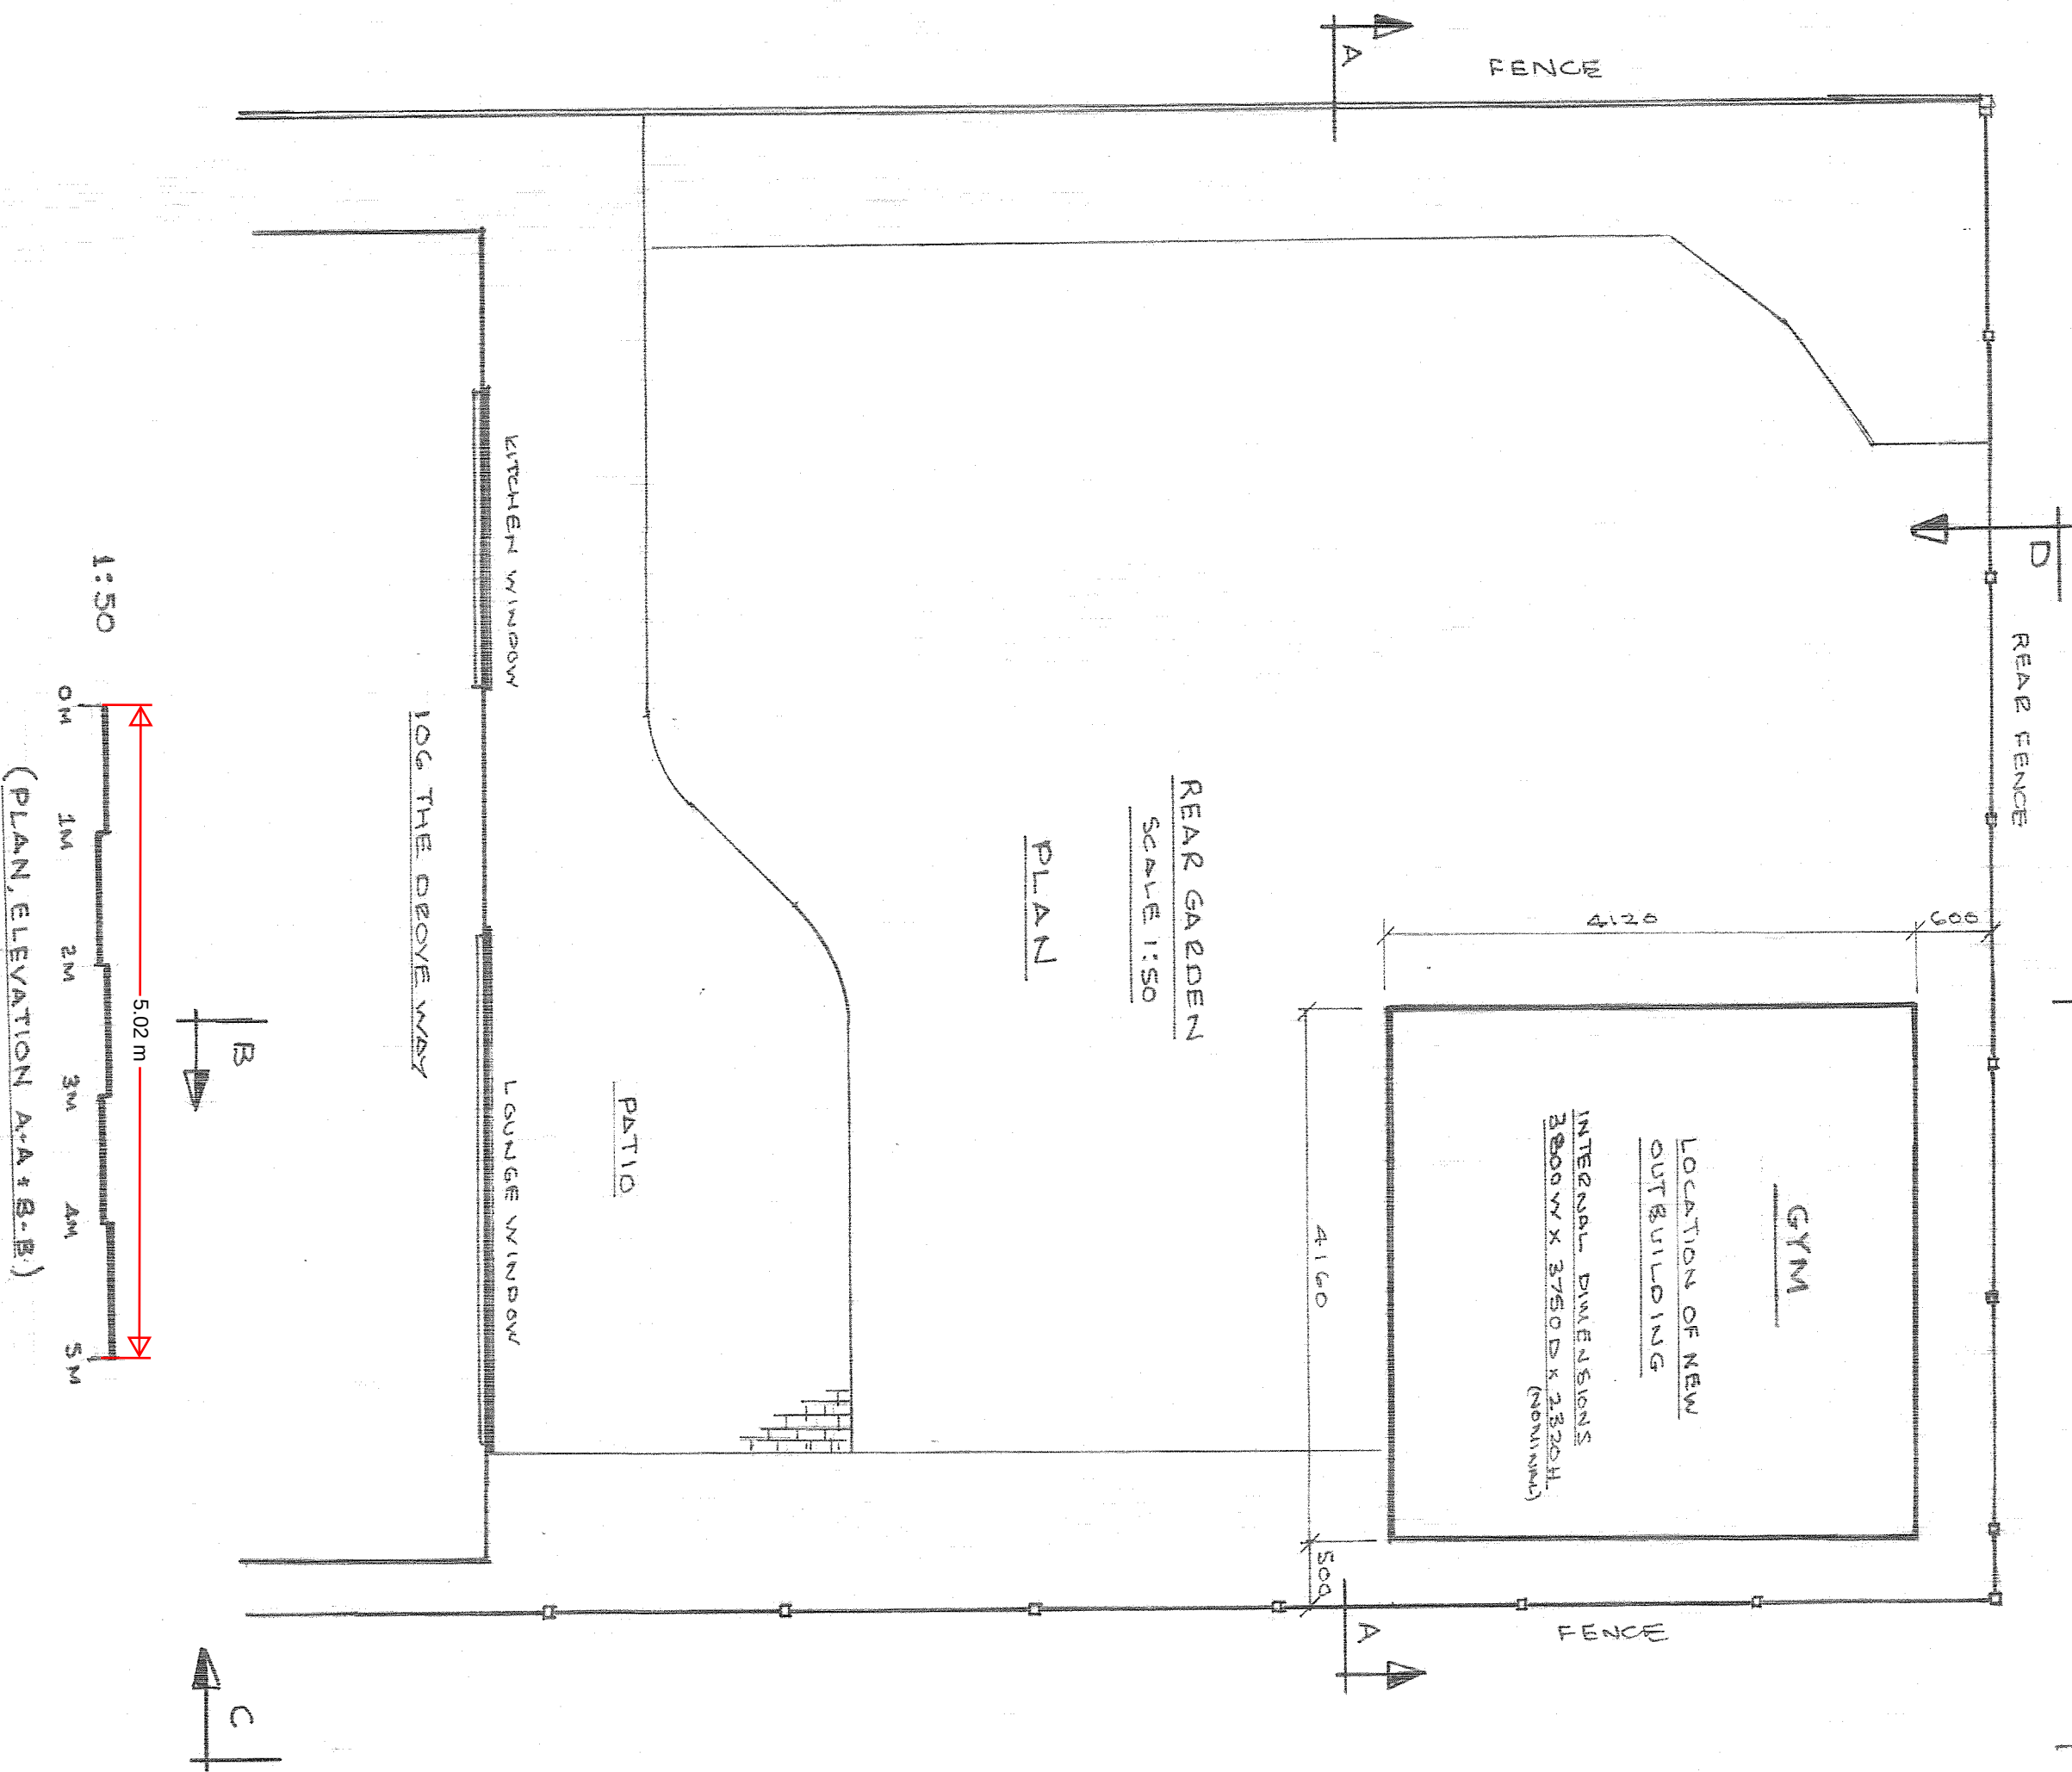

1:50
0m 1m 2m 3m 4m 5m
(PLAN, ELEVATION A-A & B-B)

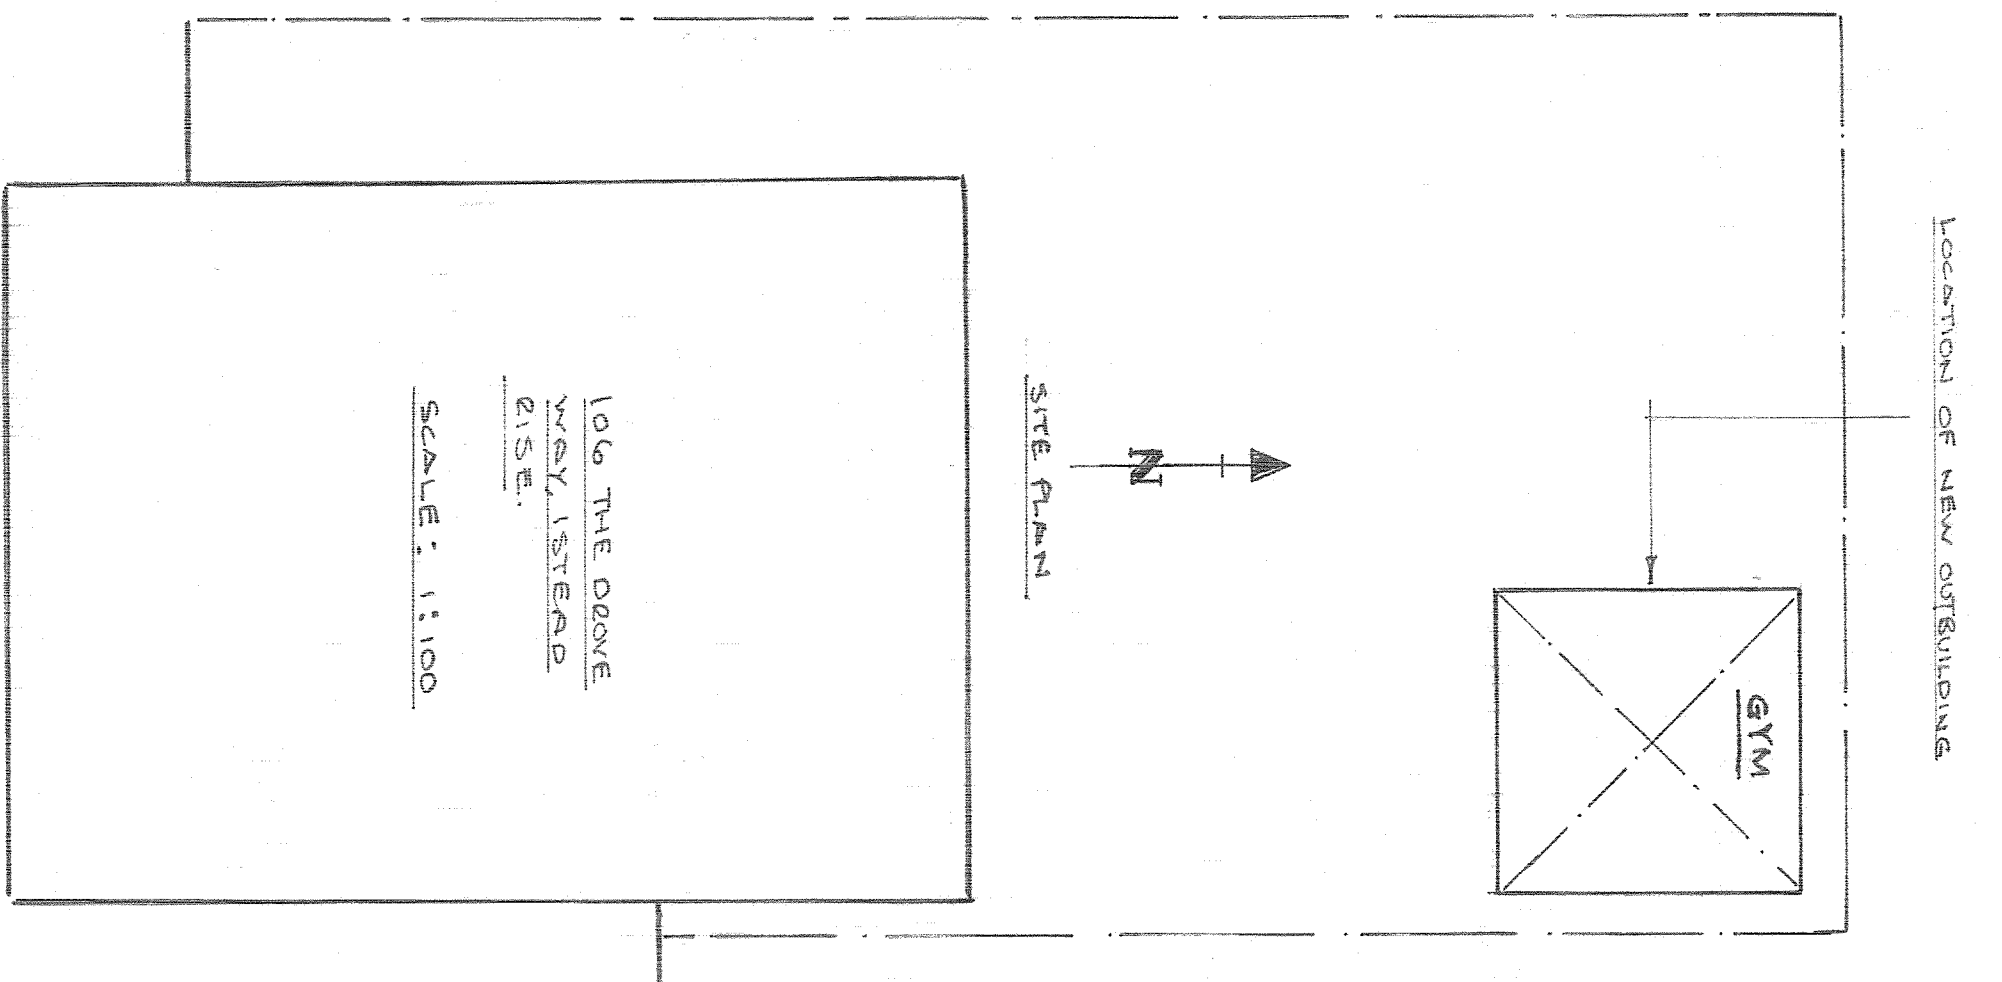

1:100
0m 1m 2m 3m 4m 5m
(SITE PLAN ONLY)

NOTE:
REFER TO D06 NO. MW001/2
FOR ELEVATIONS C-C & D-D,
AND BLOCK PLANS, EXISTING
AND PROPOSED.

REV	DESCRIPTION
106/101	1:50 AND 1:100 B.A.R
A	SCALES ADDED.

Project:
CONSTRUCTION OF
OUTBUILDING FOR USE
AS GYM.

Title:
PLAN, ELEVATIONS,
SITE PLAN & BLOCK PLAN
LPA REF: 23/193/NOPP

Client:
MR. C. WINCOTT
106 THE DROVE WAY
PA13 9TZ

Drawing No.	MW001/1	Rev.	A
-------------	---------	------	---

Date:	DEC 2023	Drawn:	MWV
Scale:	1:50 / 1:100	Checked:	

Mike K. Wincott
Mobile: 07834 837 627 Telephone: 01474 833 897
Email: mike.wincott@bluewin.co.uk
4 Laurel Road
Stamford, Leicestershire LE8 3BA
Stamford, Kent DA13 9AL

