
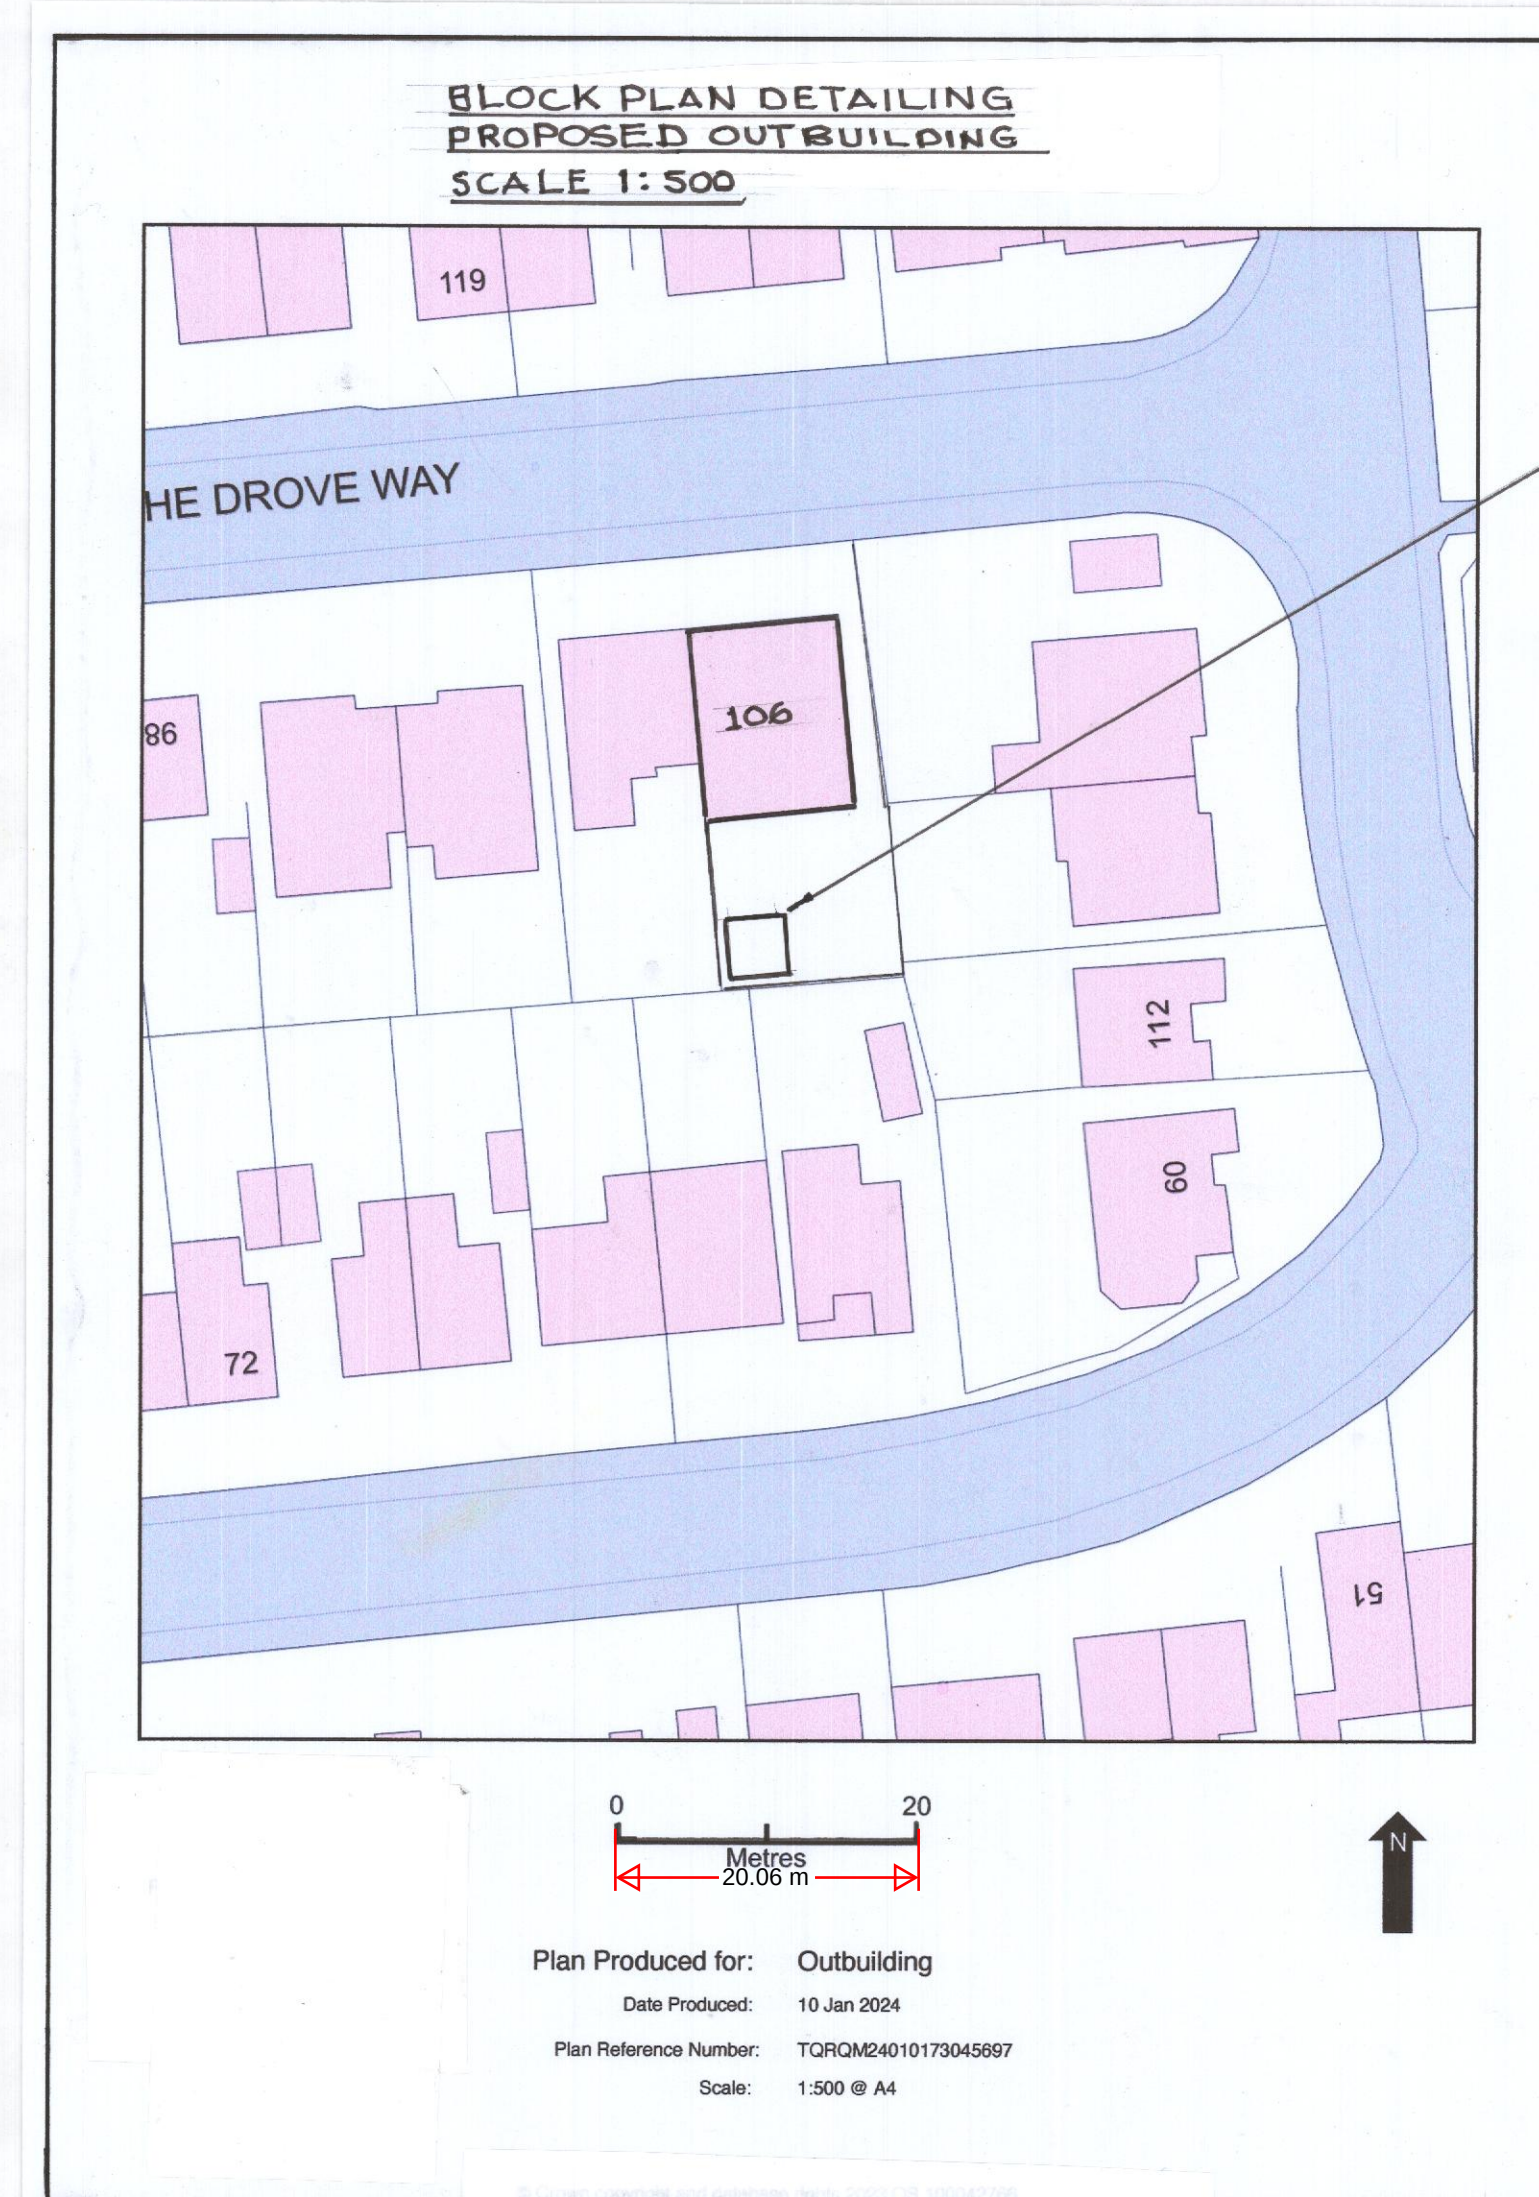
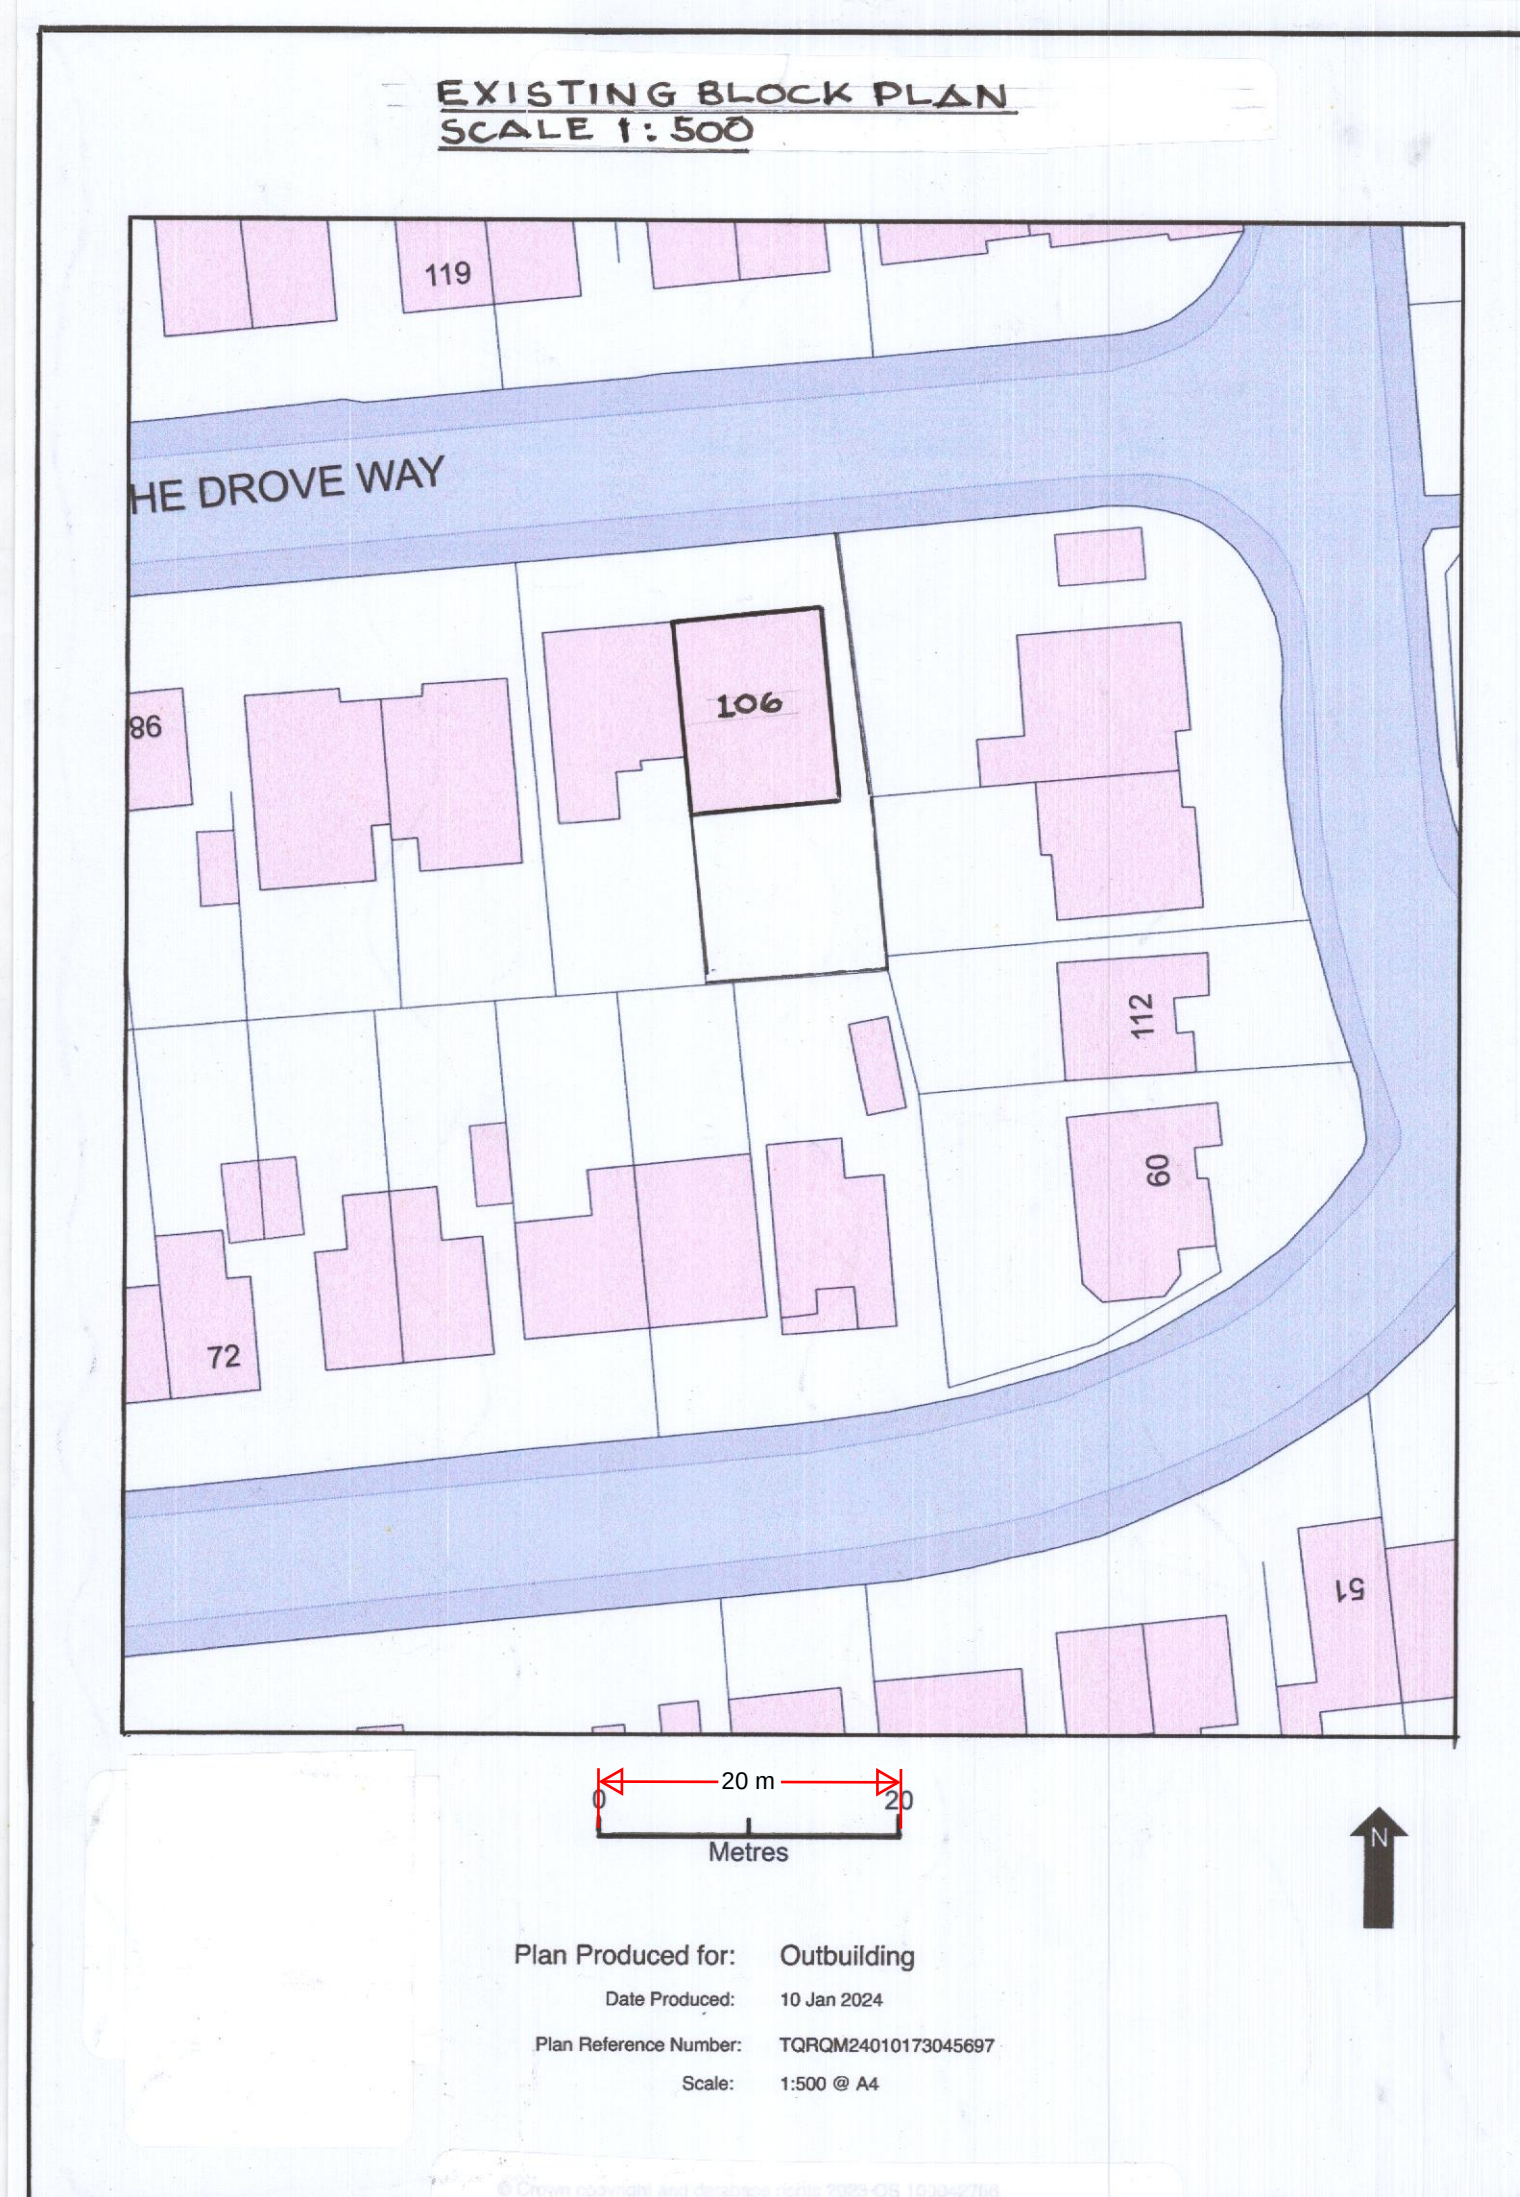
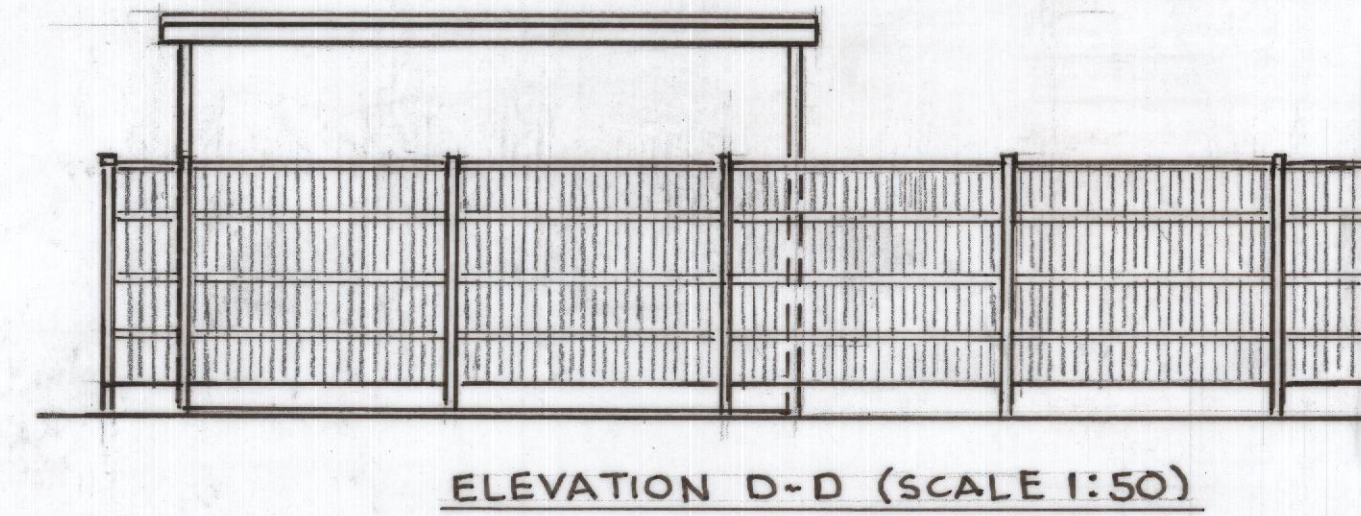


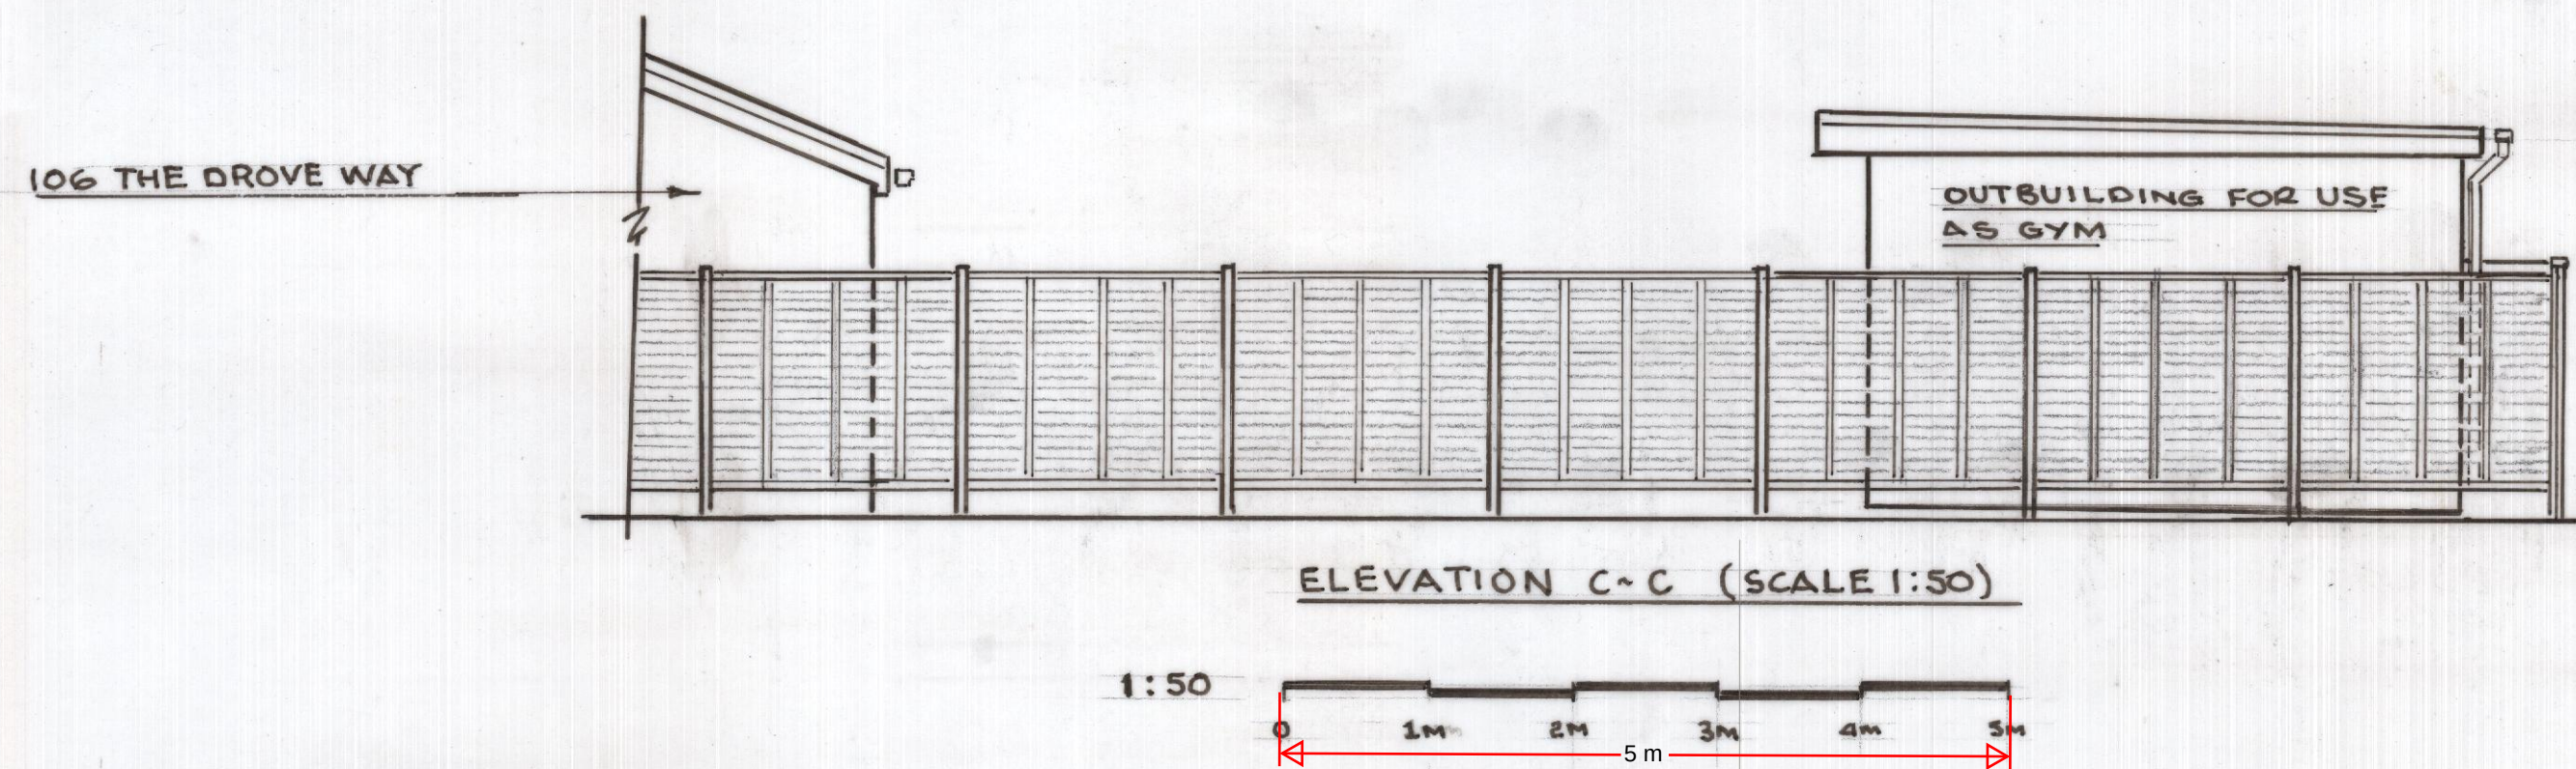

OUT BUILDING FOR USE
AS GYM

NOTE:
REFER TO DRG NO. MW001/1
FOR PLAN, SITE PLAN AND
ELEVATIONS A-A & B-B

REV	DESCRIPTION
A	ELEVATIONS C-C AND D-D ADDED EXISTING AND PROPOSED BLOCK PLANS ADDED WITH SCALE BAR
Project: CONSTRUCTION OF OUT BUILDING FOR USE AS GYM	
Title: ELEVATIONS AND BLOCK PLAN FOR PROPOSED OUT BUILDING	
Client: MR. C. WINCOTT 106 THE DROVE WAY ISTEAD RISE DA13 9JZ	
Drawing No. MW001/2	Rev. A
Date: JAN 2024	Drawn: MKW
Scale: 1:50 / 1:500	Checked:

Mike K. Wincott
Mobile: 07834 837 627 Telephone: 01474 833 997
Email: mike.wincott@icloud.com
4 Barker Fields
Hook Green Road
SouthWest, Kent DA13 9AL

