



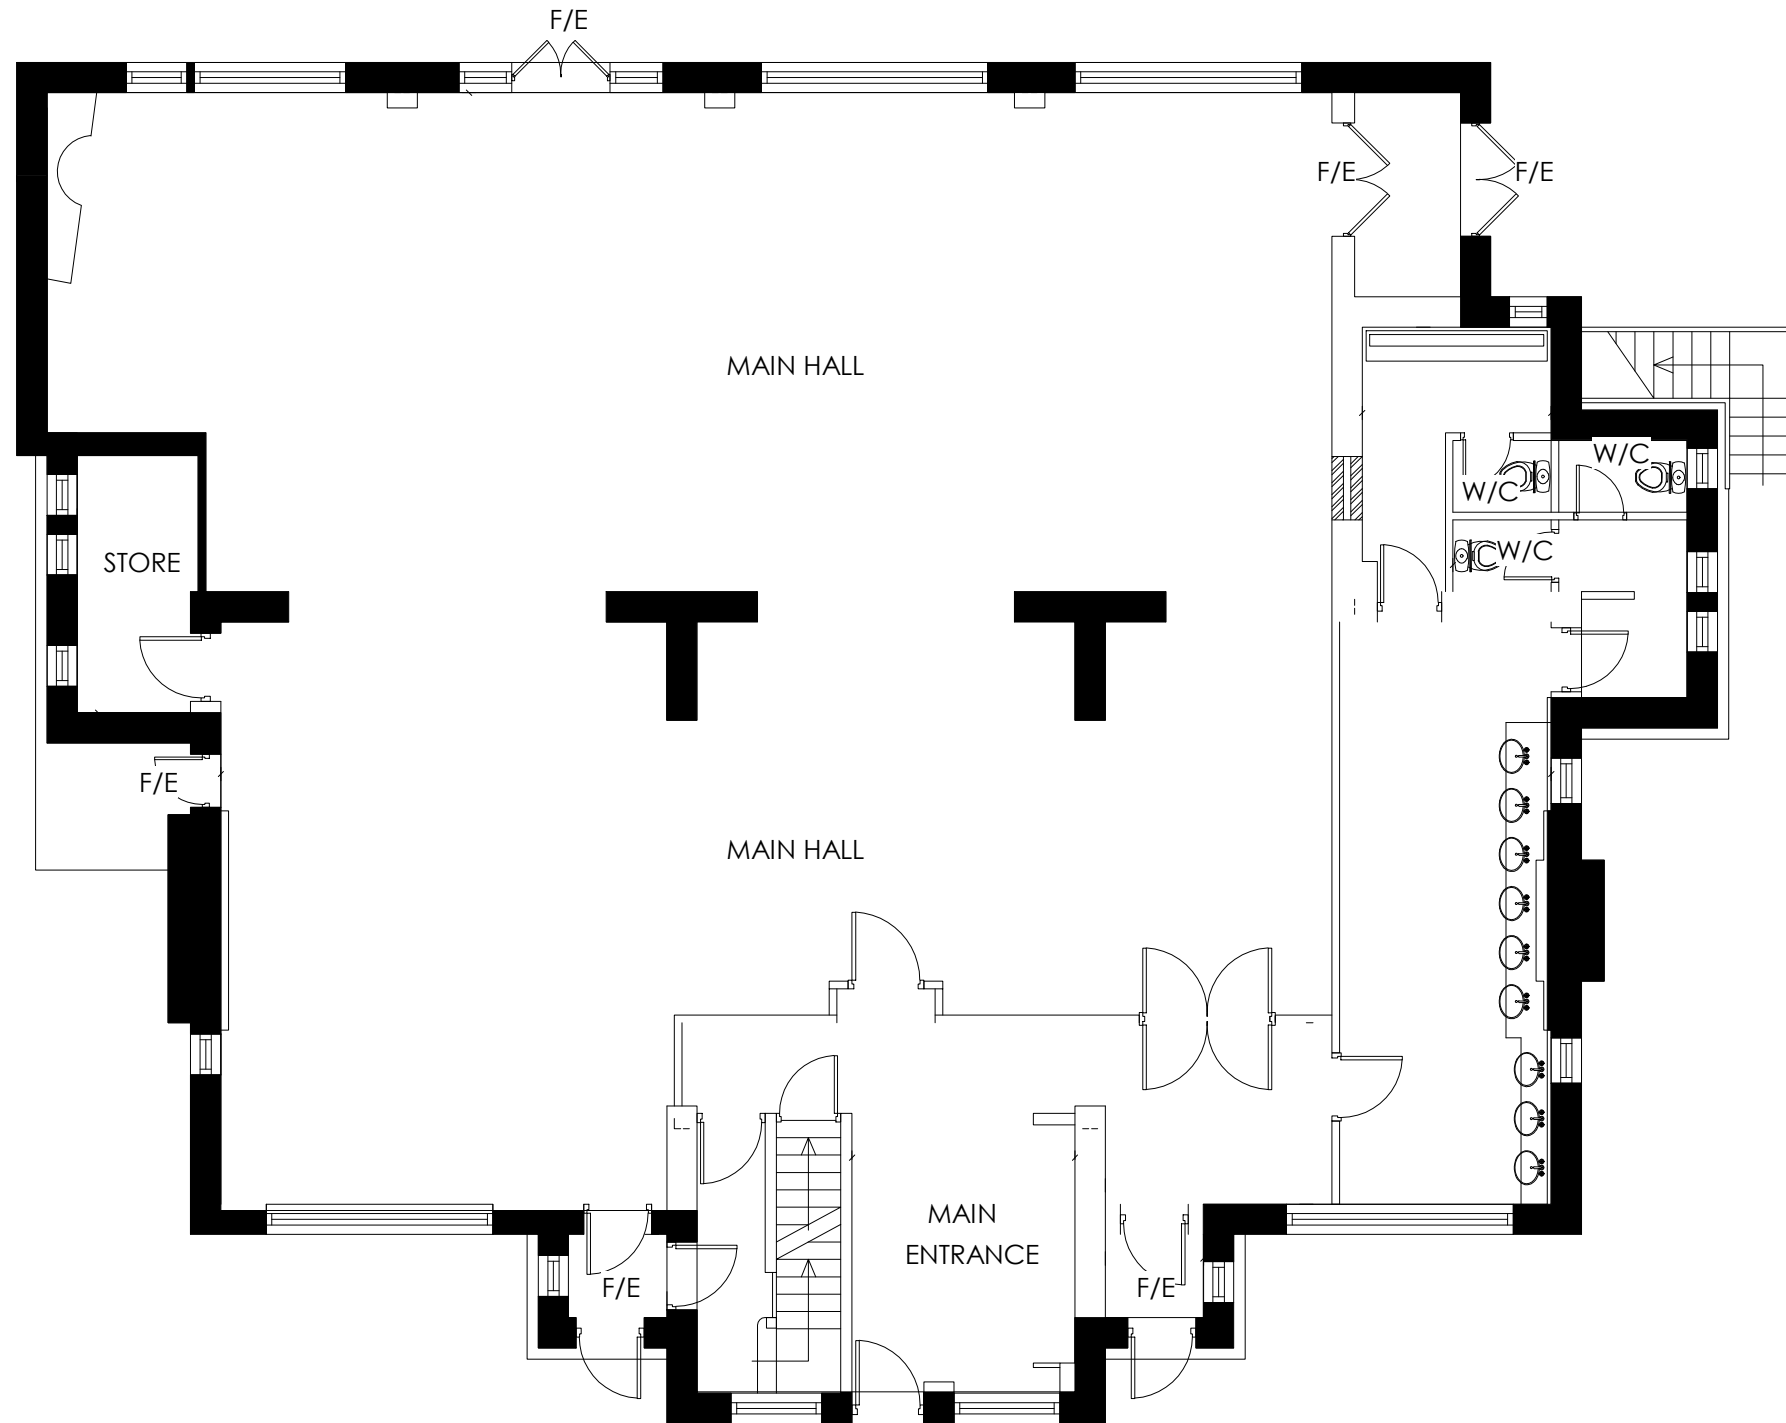

Existing Ground Floor Plan
1 : 100

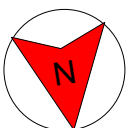

GRAPHIC SCALE: 1:100

No .	Description	Date	St Hilda's Way, Gravesend DA12 4AZ	Client		REF	REV
				Gravesham Muslim Centre			
				Date Oct 2023	Sheet number PL/GMCEC/SD101	Scale (@ A3) 1 : 100	
				Drawn MMK	Sanaa Designs		
				Checked by TK	18 Grenadier Close Rainham, Kent ME8 8NQ		
					Email - sanaadesigns@outlook.com Mobile - 07583 437570		