




EXISTING GROUND FLOOR PLAN

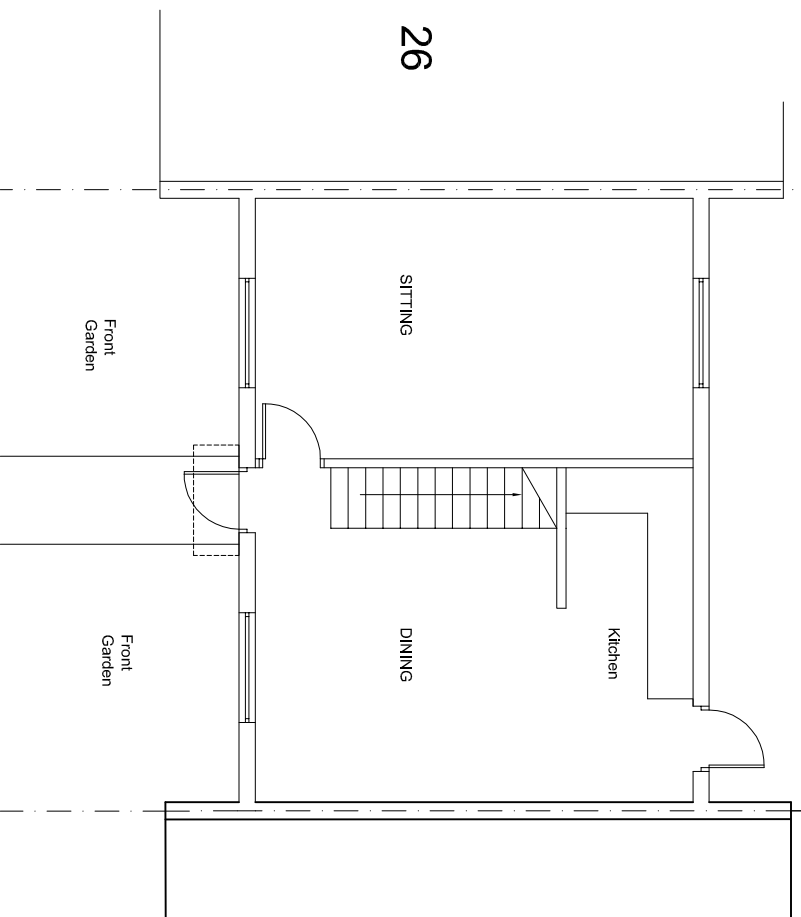


EXISTING FIRST FLOOR PLAN

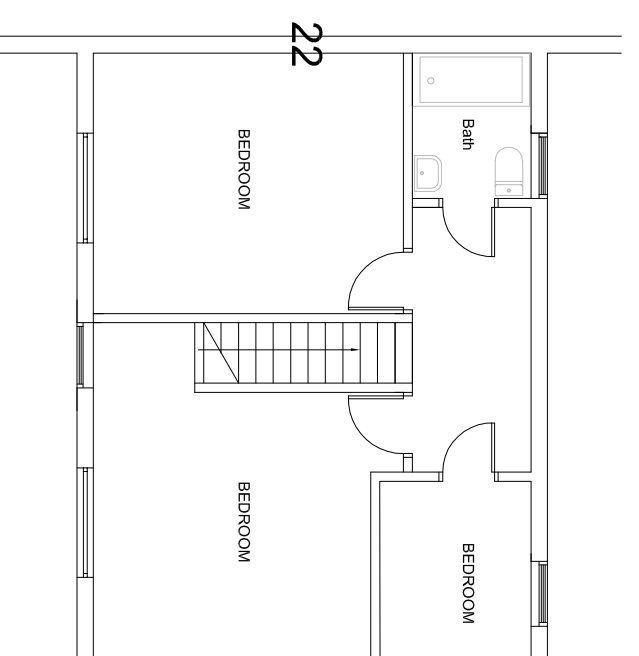




EXISTING ROOF PLAN

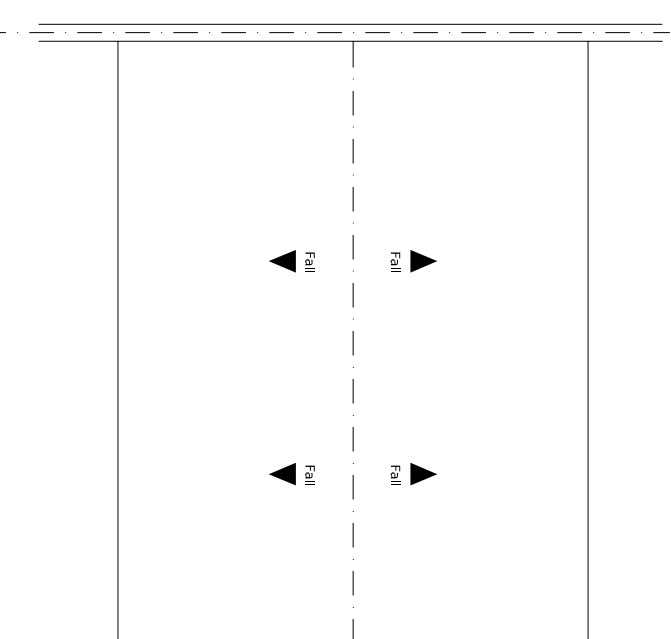

PROPOSED GROUND FLOOR PLAN

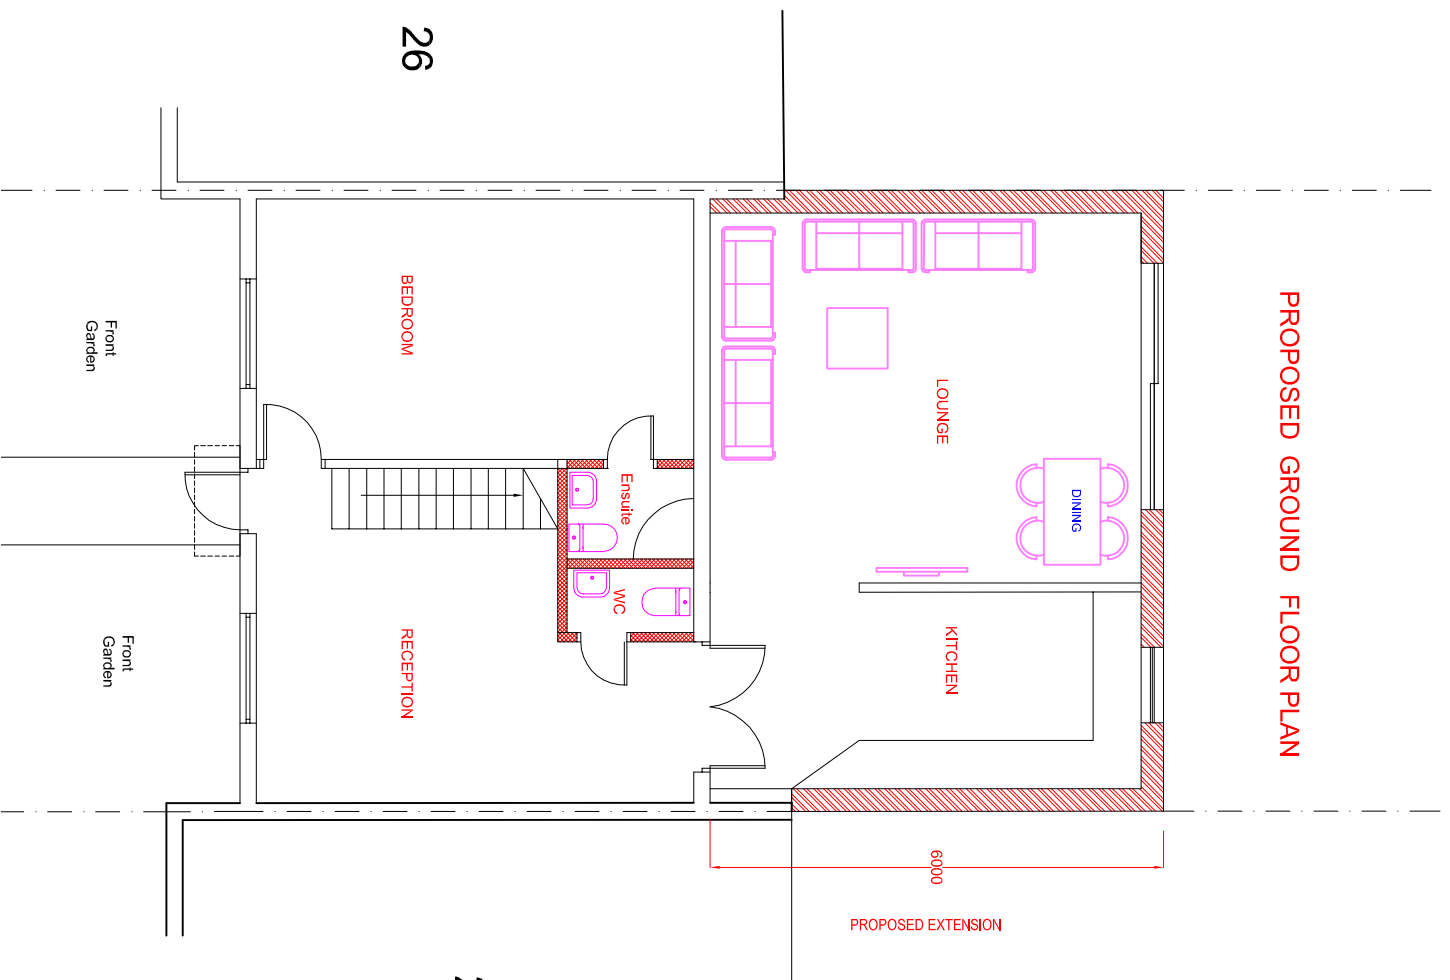

PROPOSED FLAT ROOF

 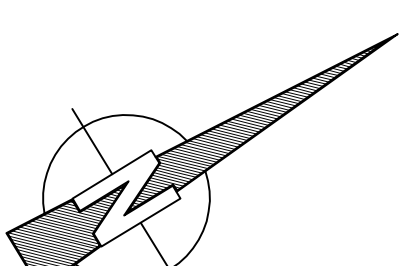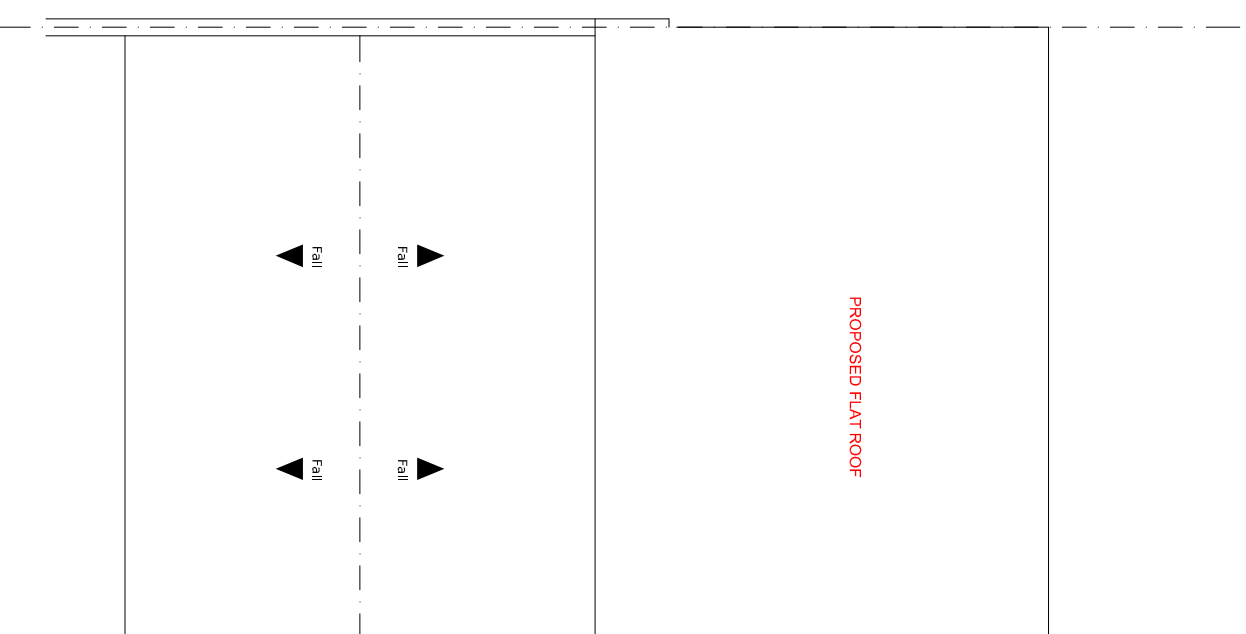

	
Suite -104 , 344-348 , High Road , Ilford Essex , IG110P Tel:017402234647 Email:futurevisions27@gmail.com	
CLIENT	Mr Saab Singh
JOB TITLE	Proposal for Prior Approval 6 M Rear Extension Site at 24- St Georges Crescent Gravesend , DA12 4AR
DRAWING TITLE	Existing & Proposed Plans
SCALE	1-100/@A2
DRAWING NO.	25-05-2025
REVISION	Rev:2025-01-