




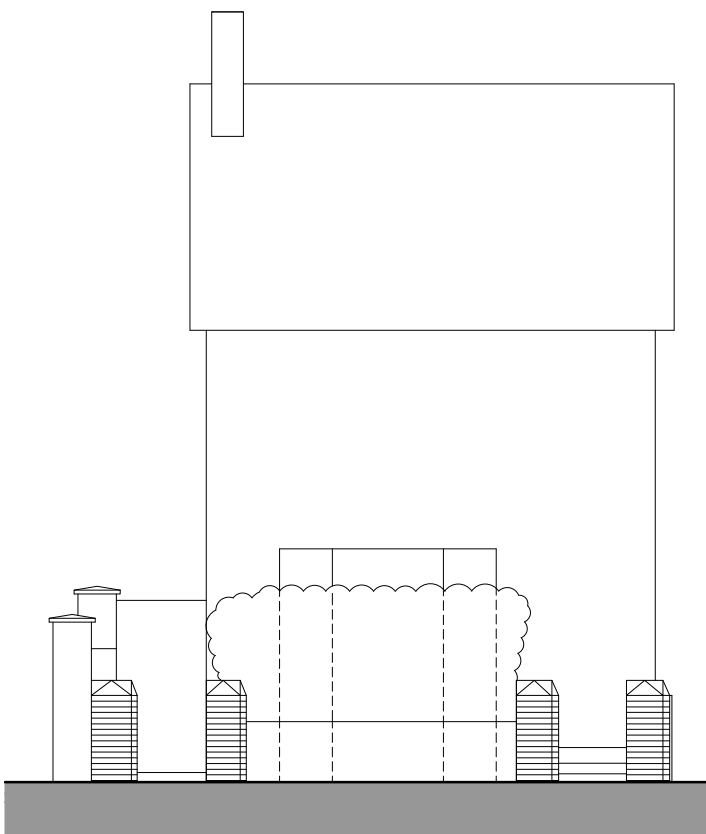


Existing Front (North) Elevation
1:100

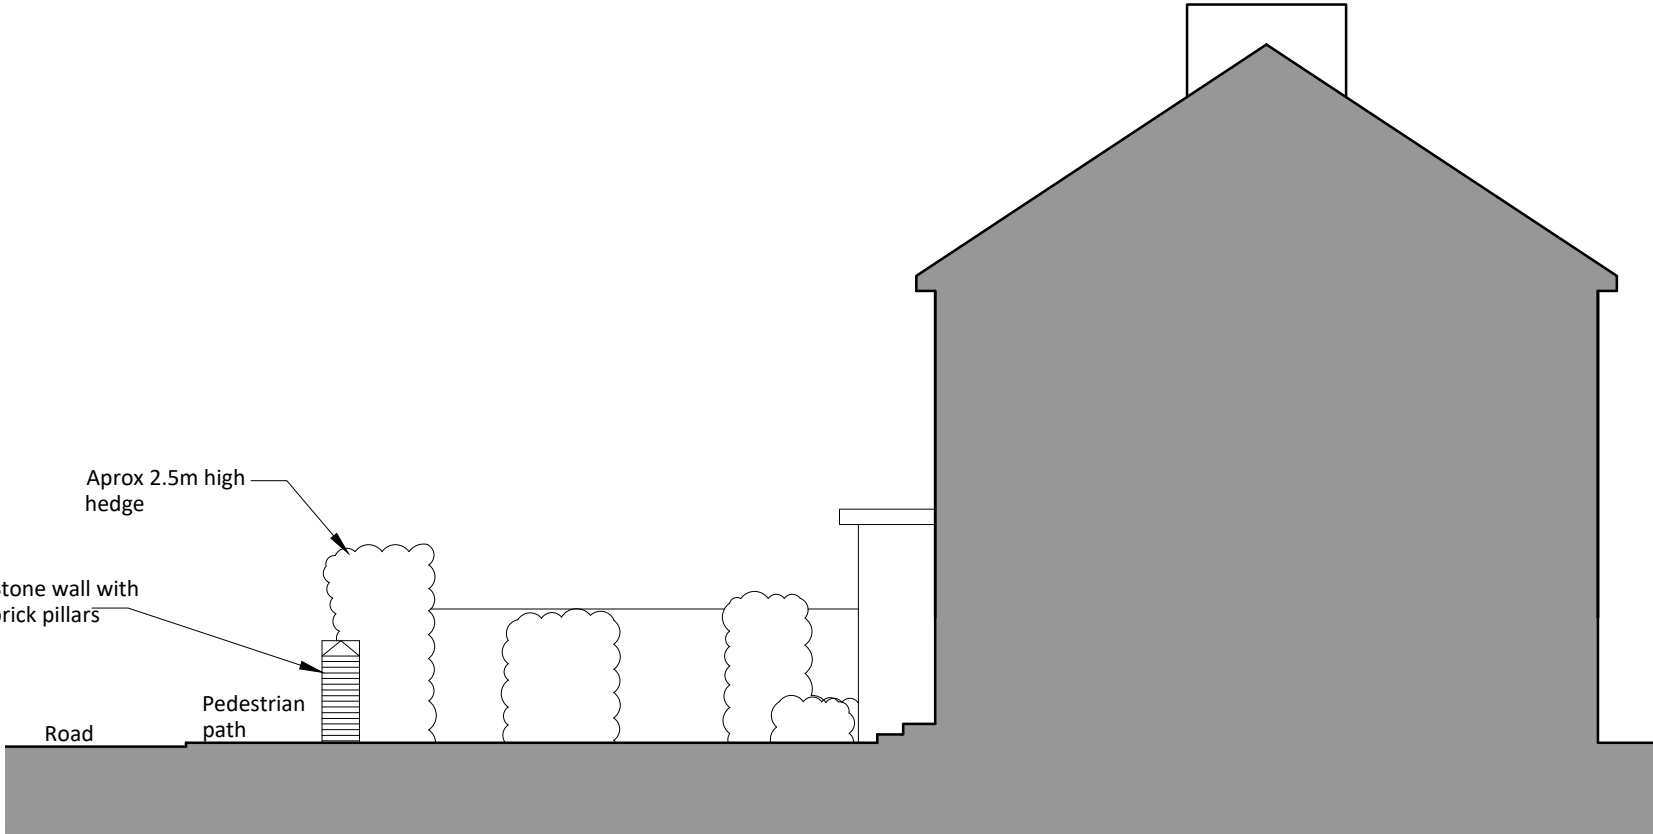

Existing Side (West) Section A
1:100

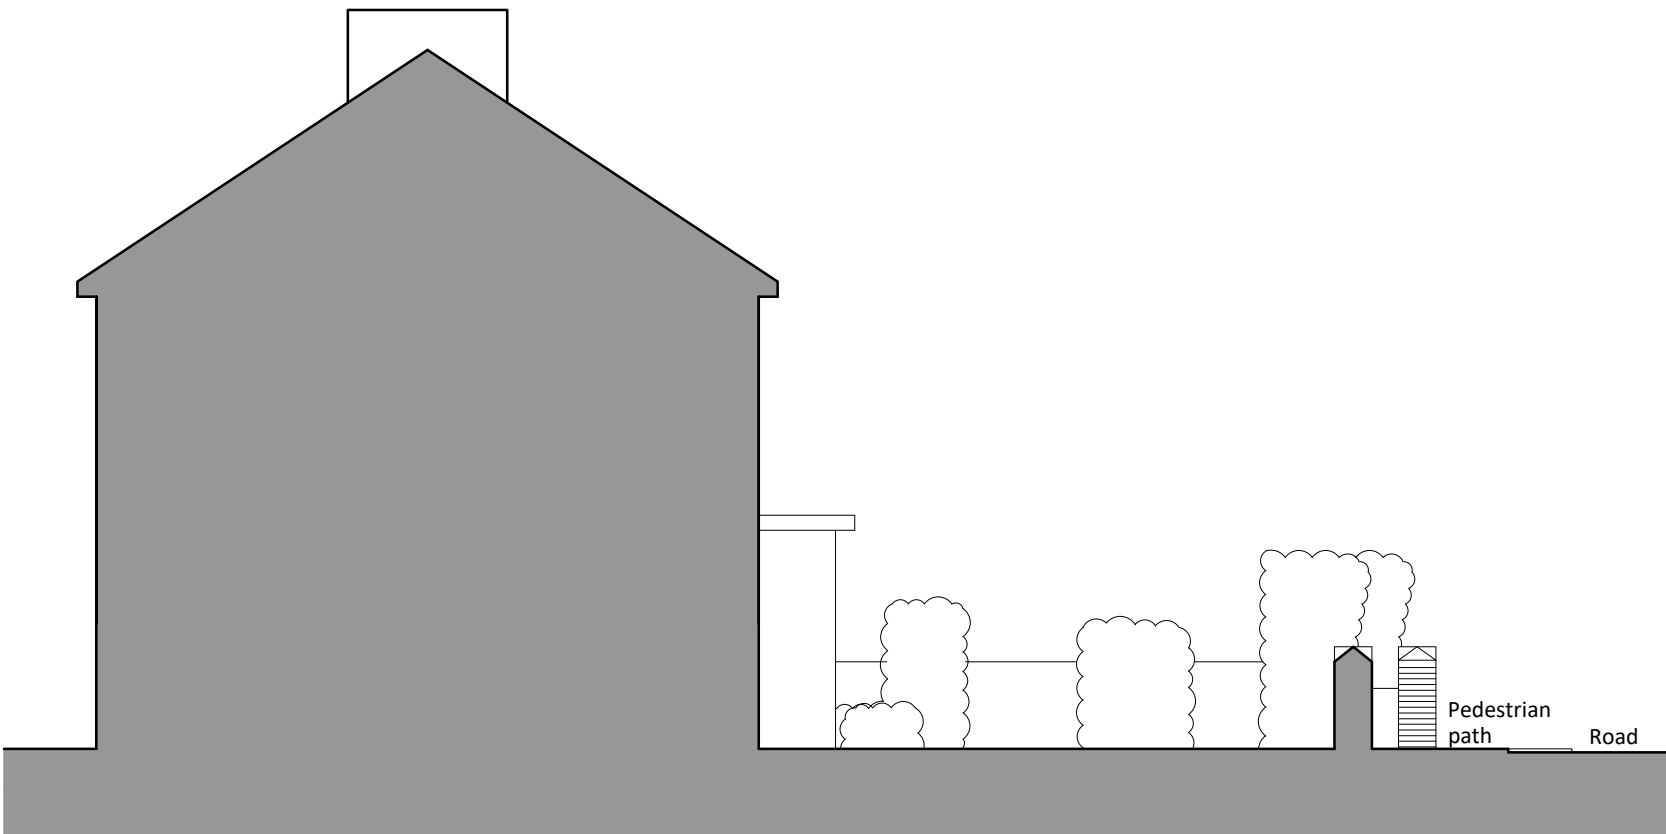

Existing Side (East) Section B
1:100

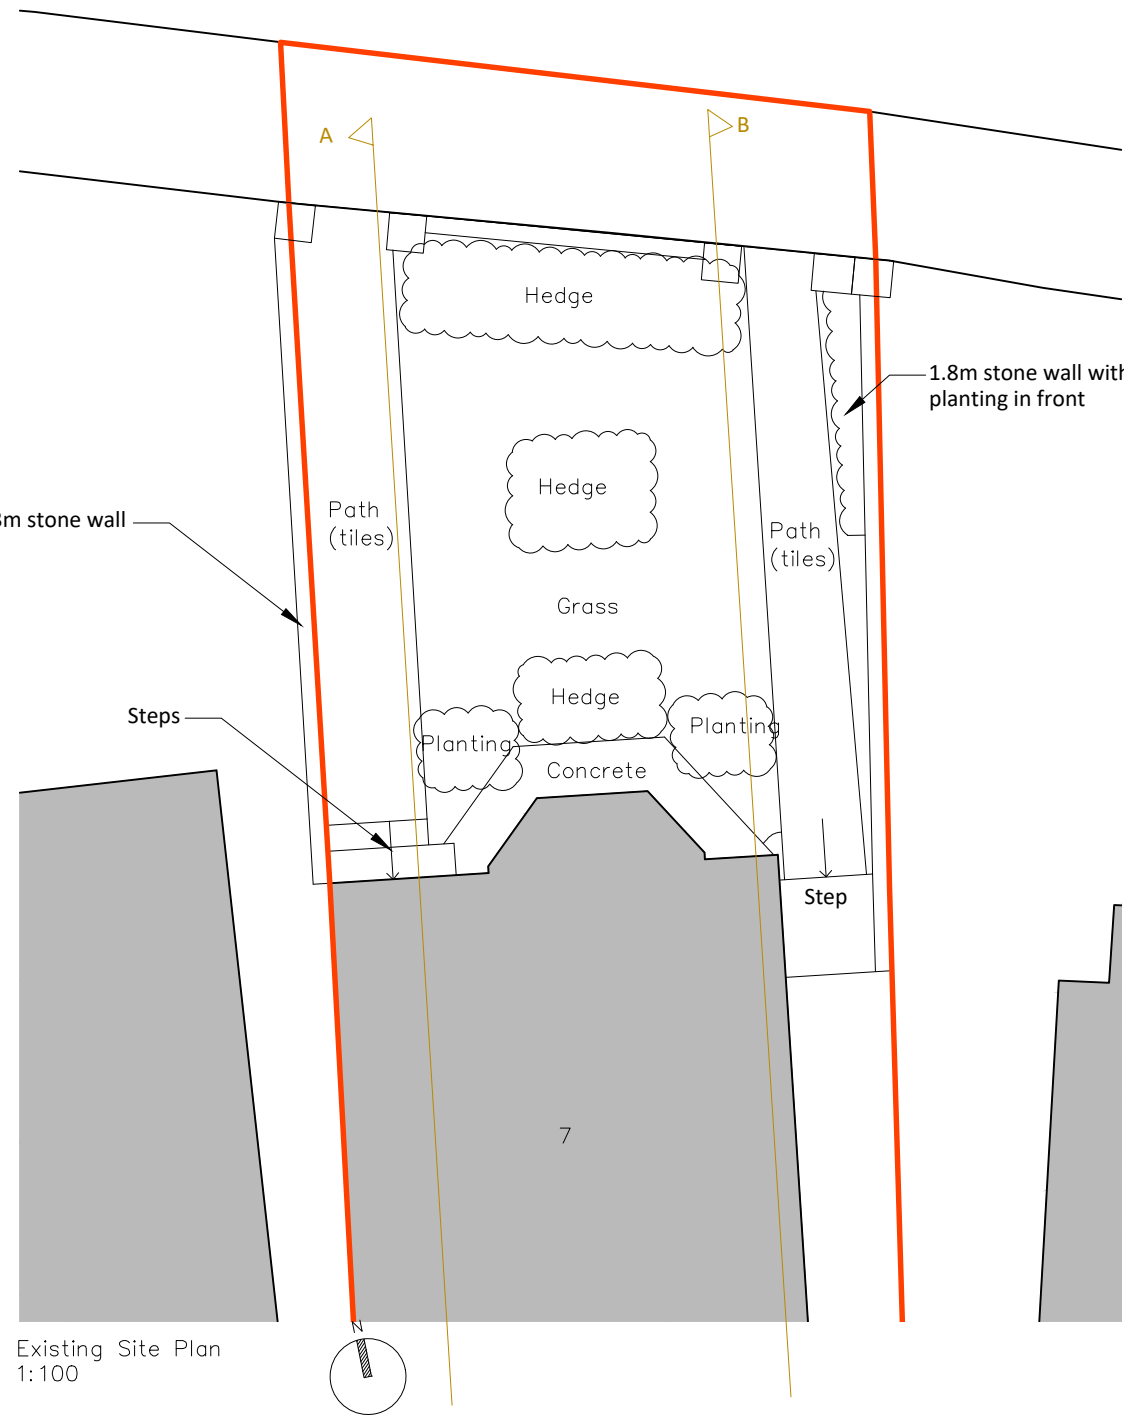

Existing Site Plan
1:100

Project Title 7 Old Road West, Gravesend, DA11 0LH		Job No 4418
Drawing Title Existing Site Plan and Elevations/Sections	Drawing No 03	Revision —
Date 04.06.2025	Drawn by MW	Checked by ON
Scale 1:100 @ A2	Note —	

0123456

1:100metres

6 m