




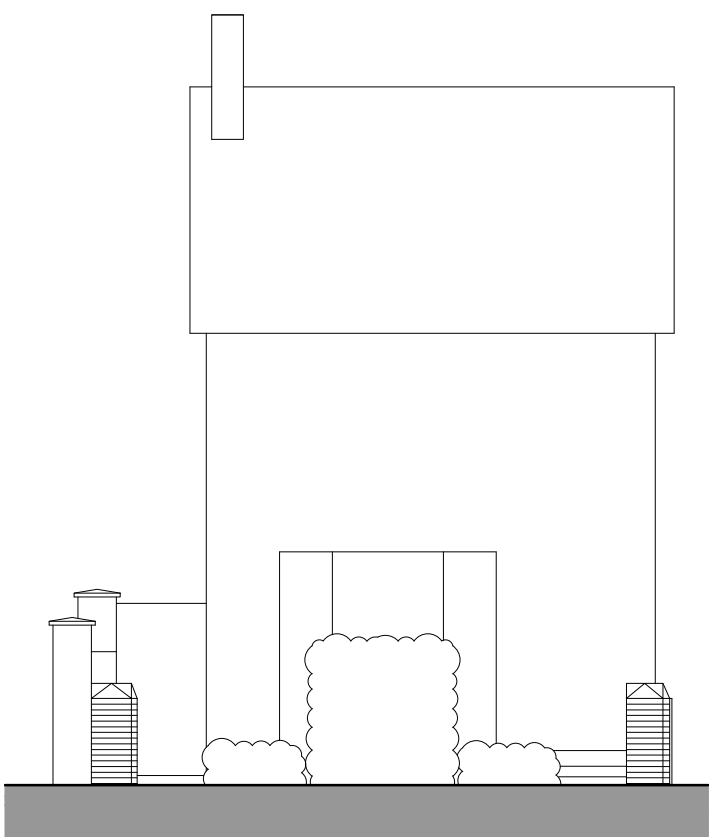


Proposed Front (North) Elevation
1:100

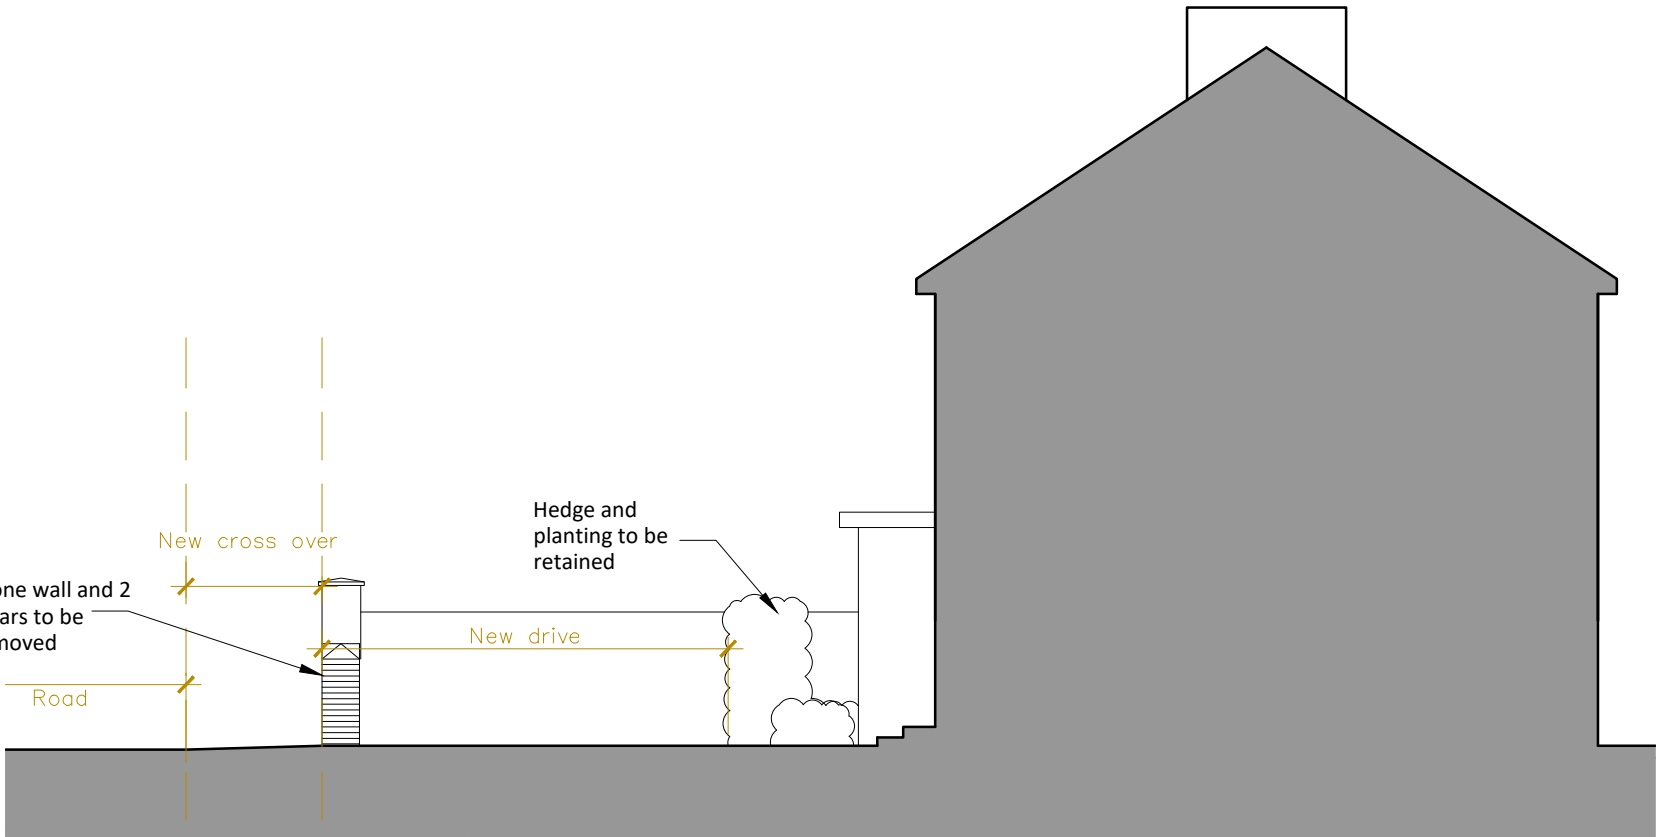


Proposed Side (West) Section A
1:100

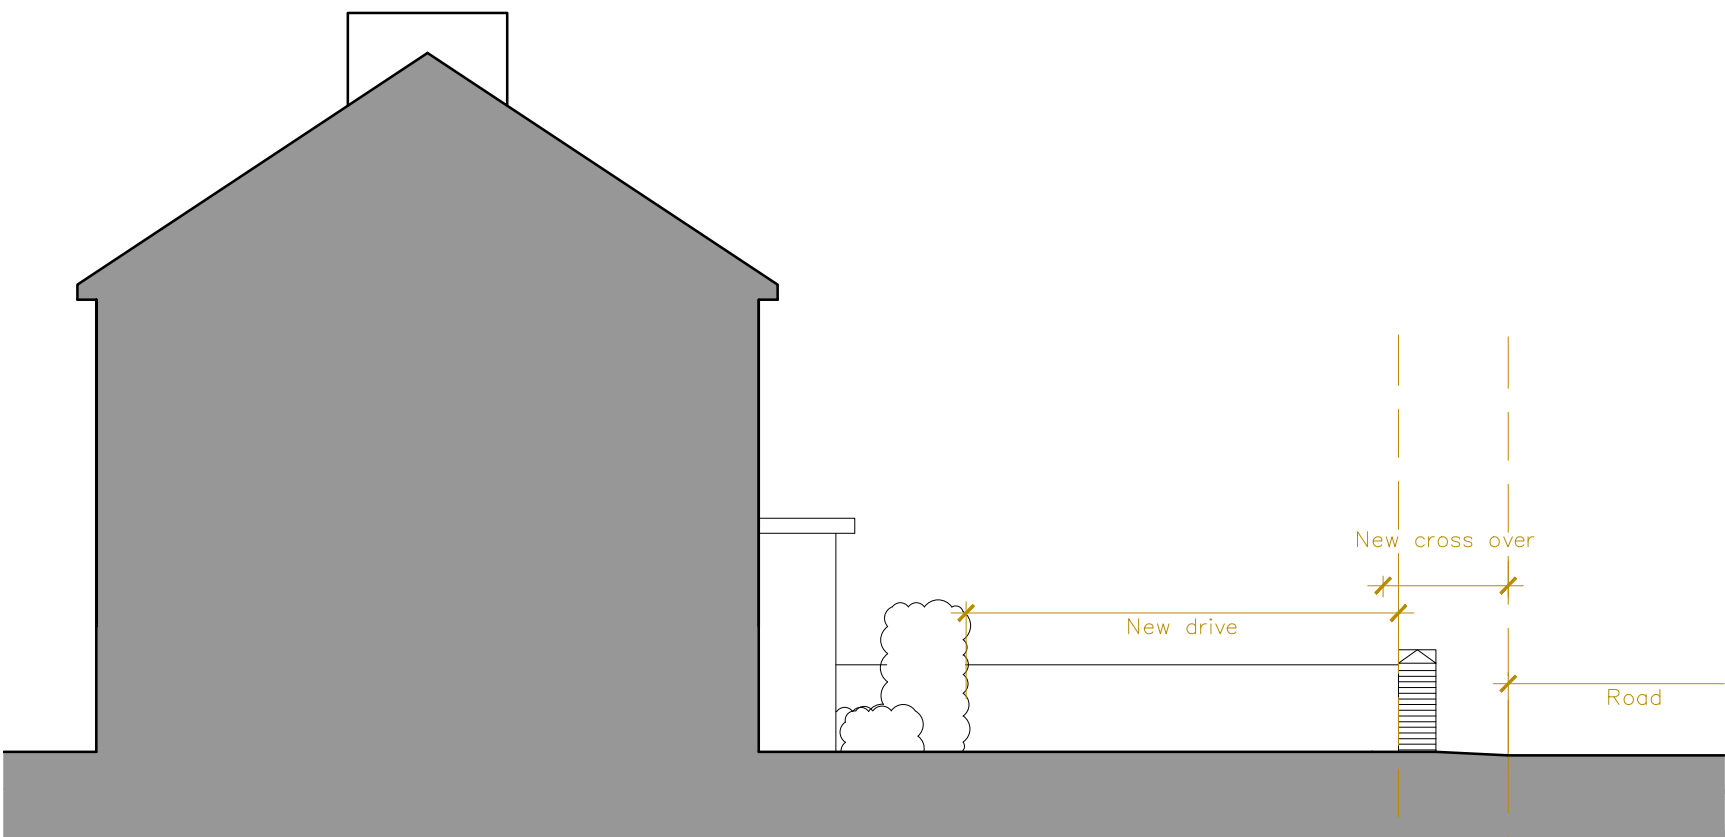

Proposed Side (East) Section B
1:100

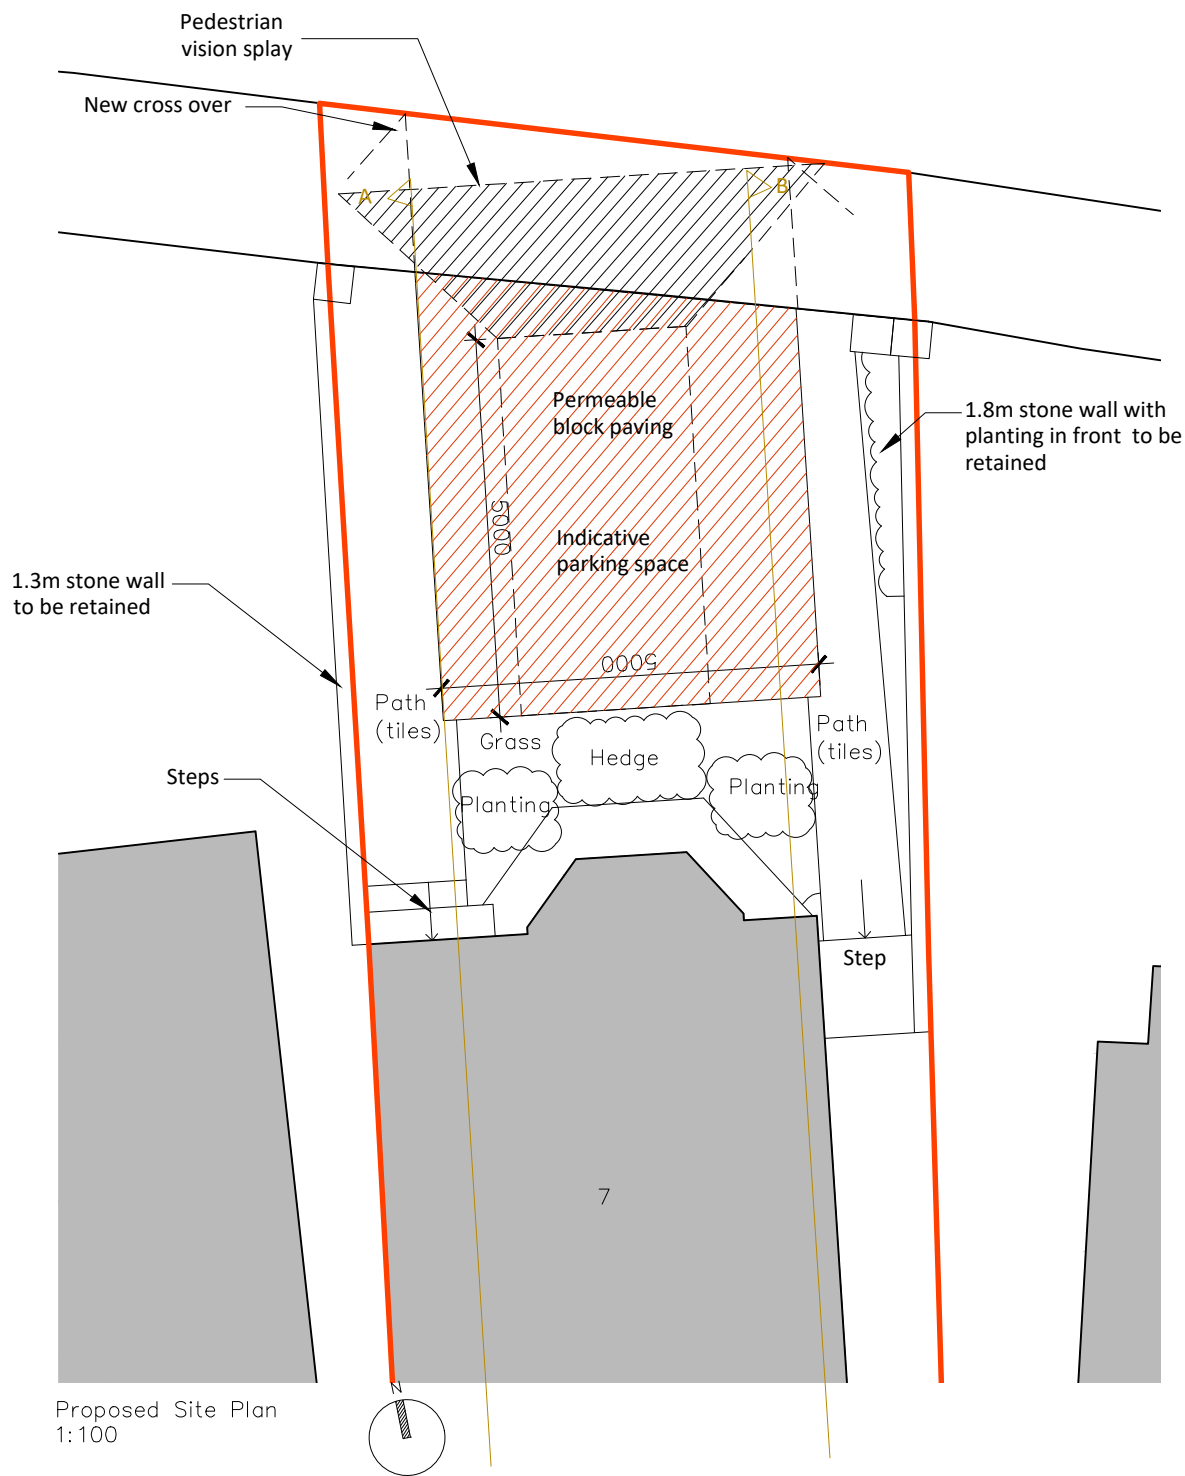

Proposed Site Plan
1:100

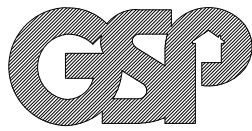

2 The Parade, Ash Road, Hertley
Longfield, Kent DA3 8BG
Tel: 01474 703705
www.gsplanning.uk
Email: office@gsplanning.uk

Graham Simpkin Planning

Project Title 7 Old Road West, Gravesend, DA11 0LH	Job No 4418
--	----------------

Drawing Title Proposed Site Plan and Elevations/Sections	Drawing No 05	Revision —
--	------------------	---------------

Date 05.06.2025	Drawn by MW	Checked by ON
--------------------	----------------	------------------

Scale 1:100 @ A2	Note —
---------------------	-----------

