


C This drawing is protected by copyright and must not be copied or reproduced without the written consent of Penfold Project Services




REAR ELEVATION
(1:100)

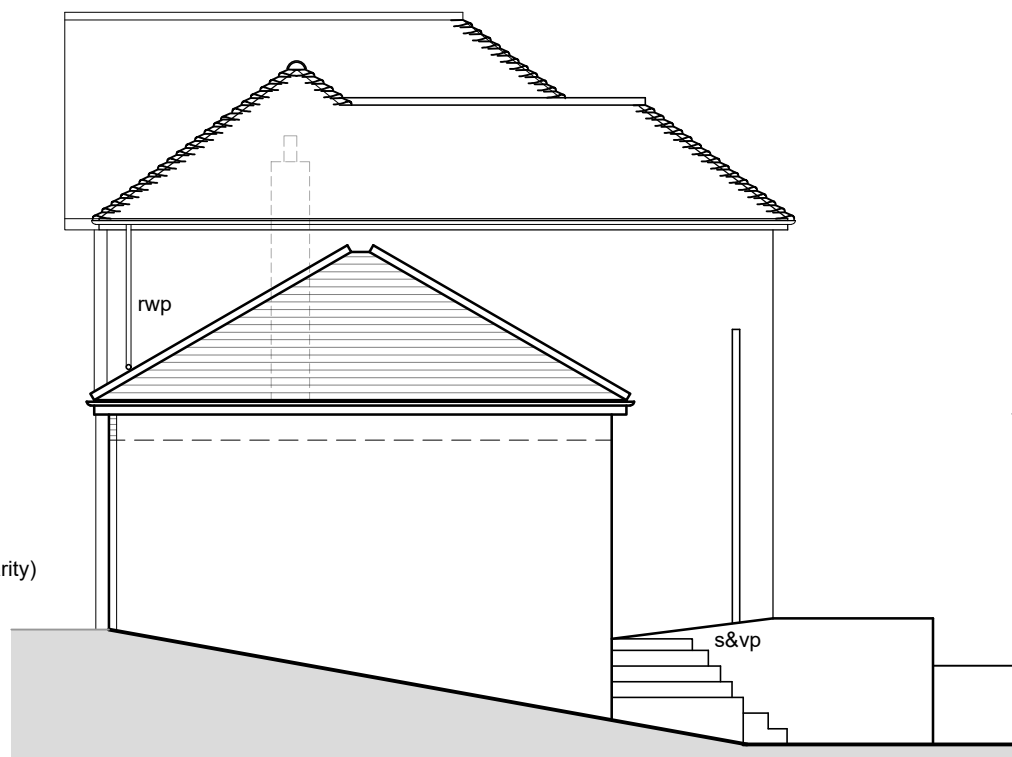

SIDE ELEVATION
(1:100)



FRONT ELEVATION
(1:100)

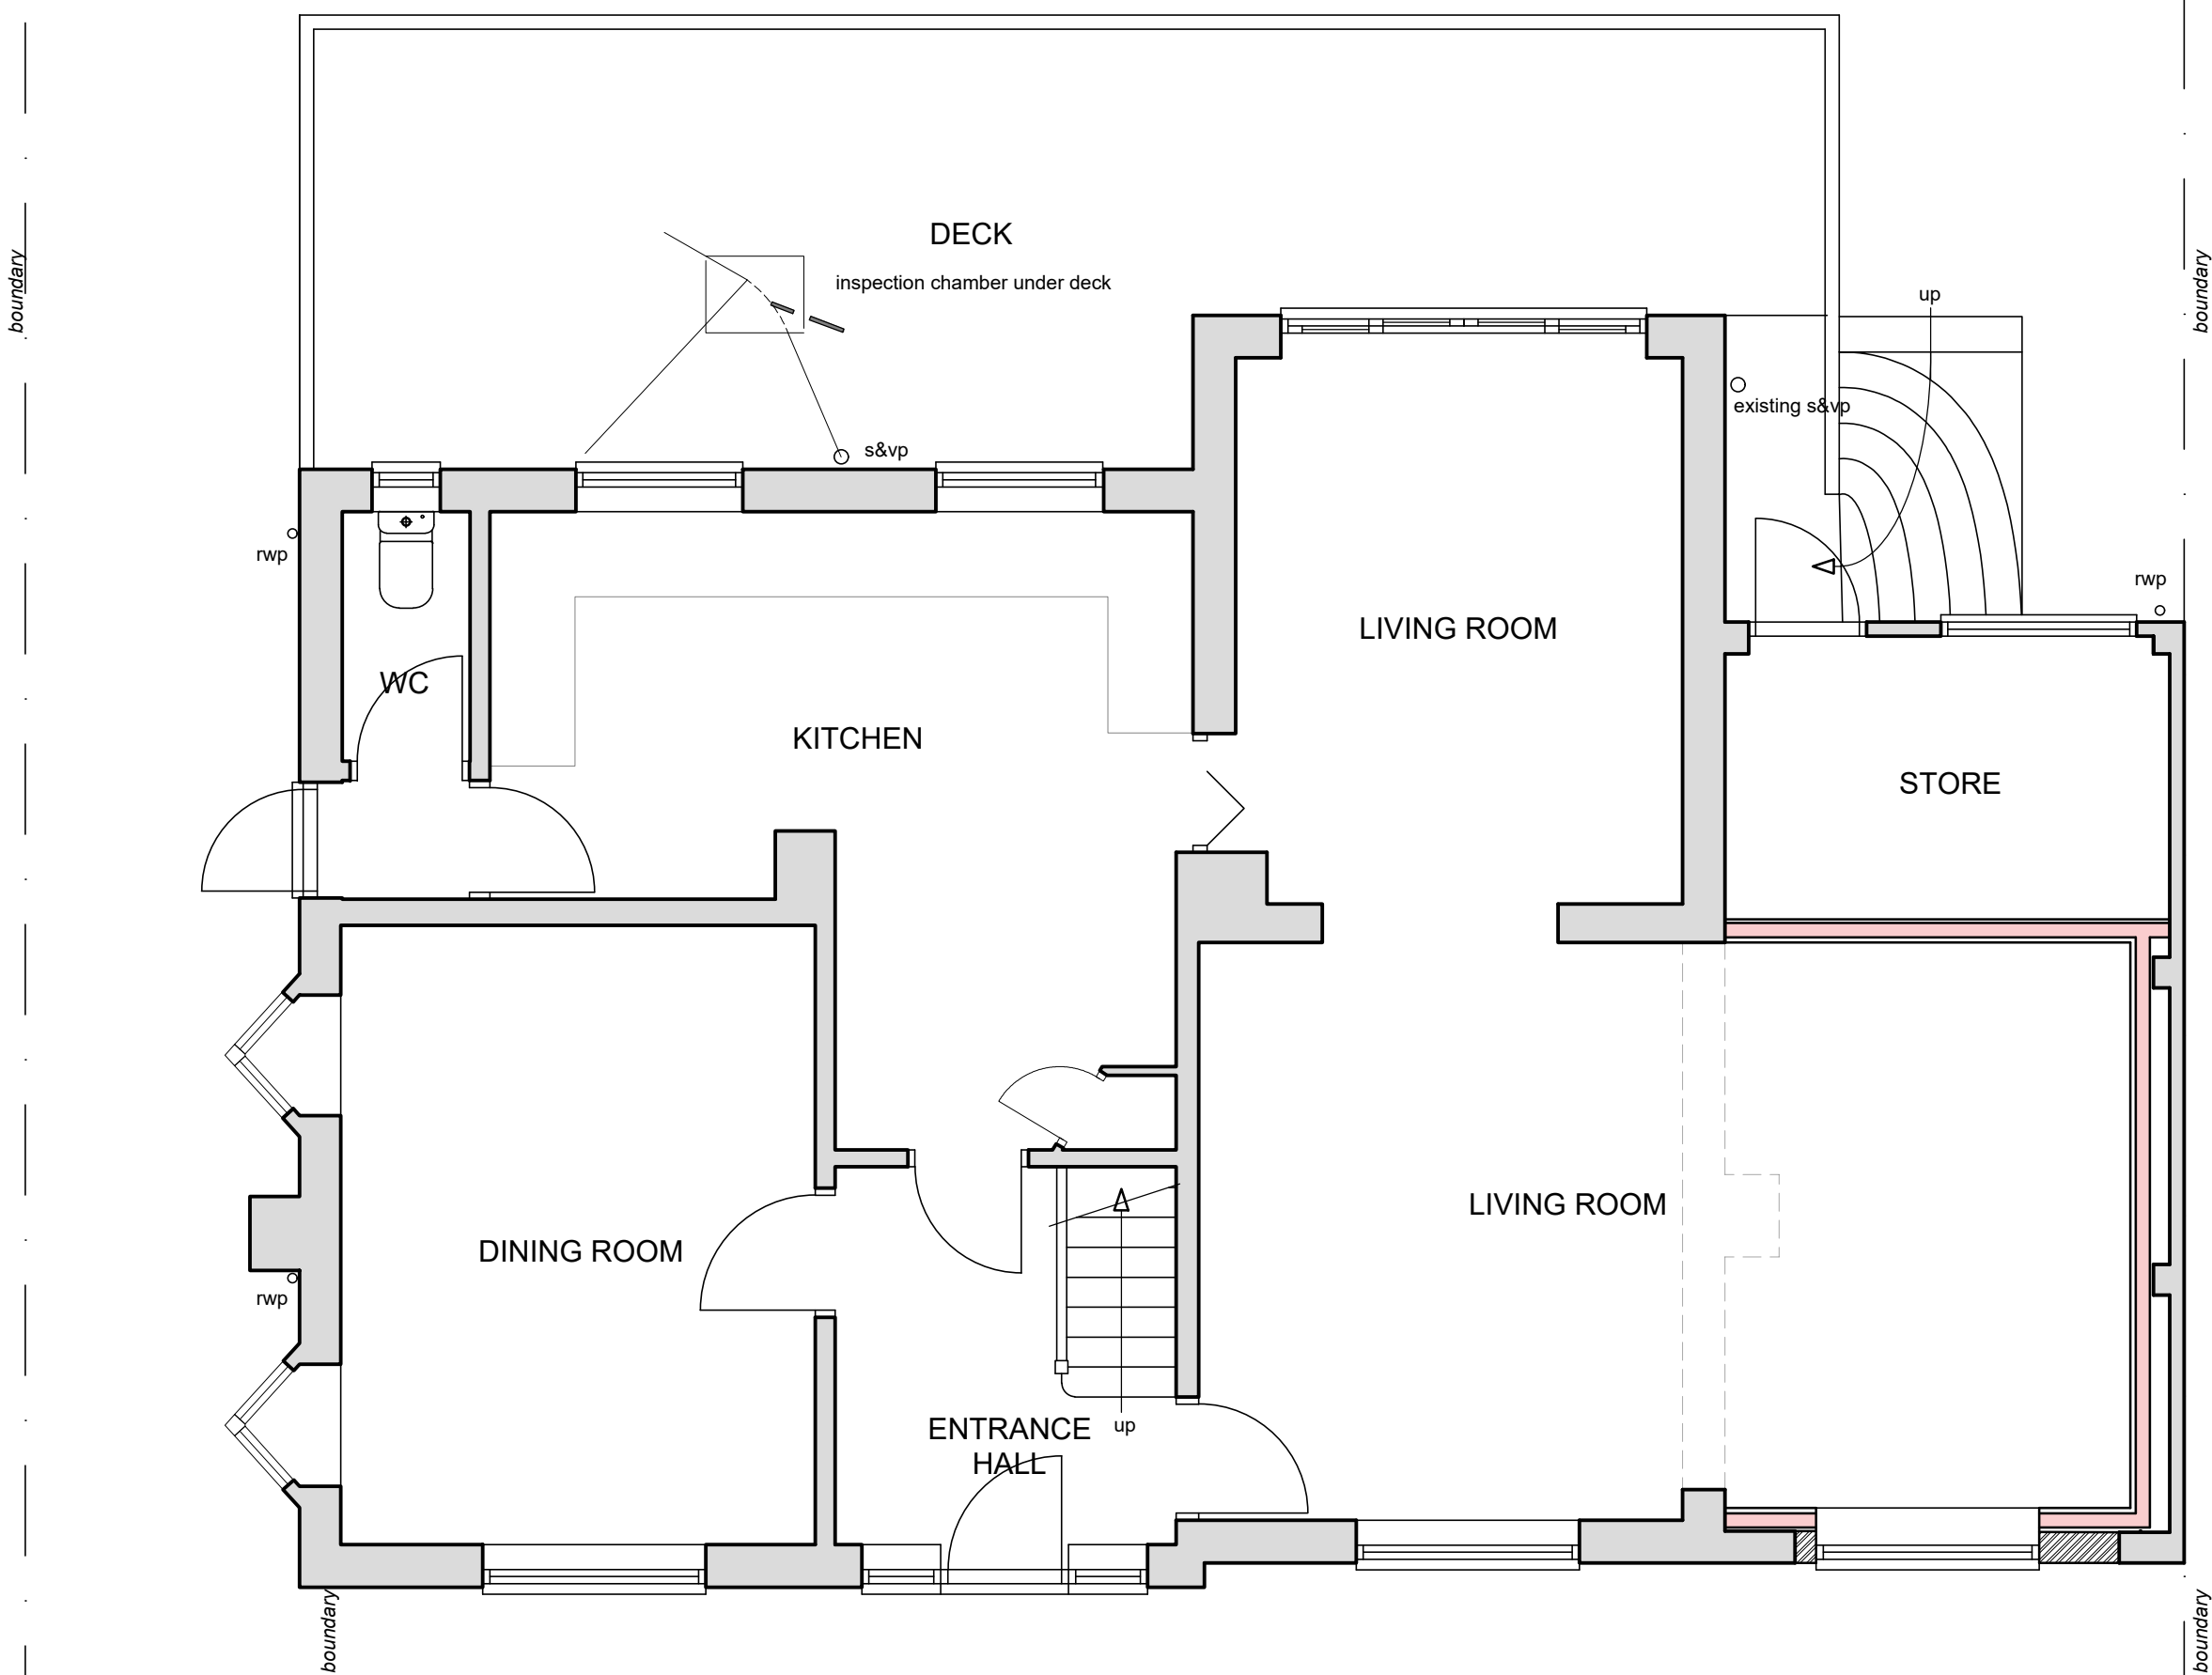


GROUND FLOOR PLAN
(1:50)

MATERIALS


ROOF
ROOF TILES - COLOUR TO MATCH MAIN DWELLING

WALLS
FACING BRICKWORK TO MATCH EXISTING
PAINTED RENDER TO MATCH MAIN TO SIDE AND REAR
ELEVATIONS

WINDOWS & DOORS
COLOURED uPVC TO MATCH MAIN DWELLING

 

SCALE BAR @ 1:100

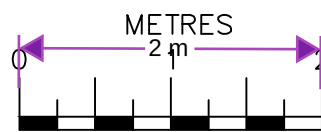

SCALE BAR @ 1:50

Date	No	Revision
------	----	----------

Penfold Project Services

Epmarket, Wrotham Road, Meopham, Kent, DA13 0JH
Telephone: 01474 816690
e-mail: apenfold448@btinternet.com

Job Title: 84 LEWIS ROAD
ISTEAD RISE
GRAVESED
KENT
DA13 9JG

Dwg Title: PLAN & ELEVATIONS
AS PROPOSED

Scale: 1:50 & 1:100 @ A2

Dwg No.: 02

Date: February 2025