


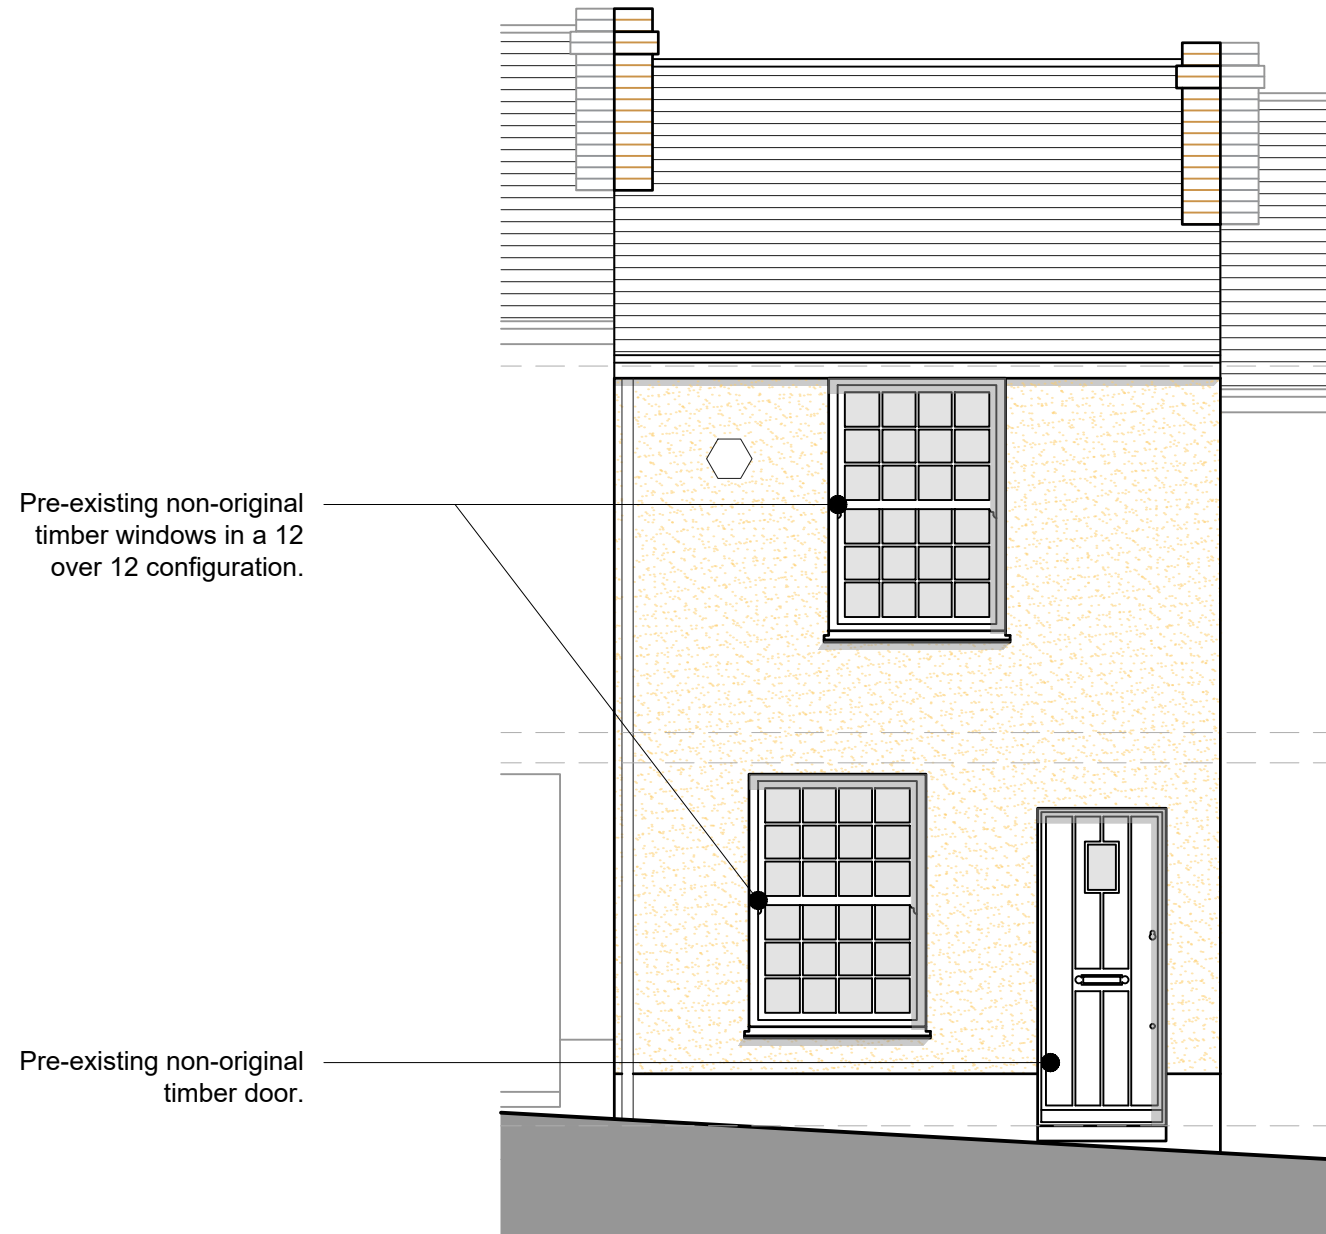

Pre-existing Front Elevation

Scale 1:50



Existing Front Elevation

Scale 1:50

DRAWING TITLE:

Pre-existing and Existing Elevations

DRAWING NUMBER:

101

REVISION:

B

ADDRESS: 13 Constitution Hill
Gravesend
DA12 1JT

APPLICANT: Sophie Francis

DATE: October 2024

SCALE @A3: 1:50

