



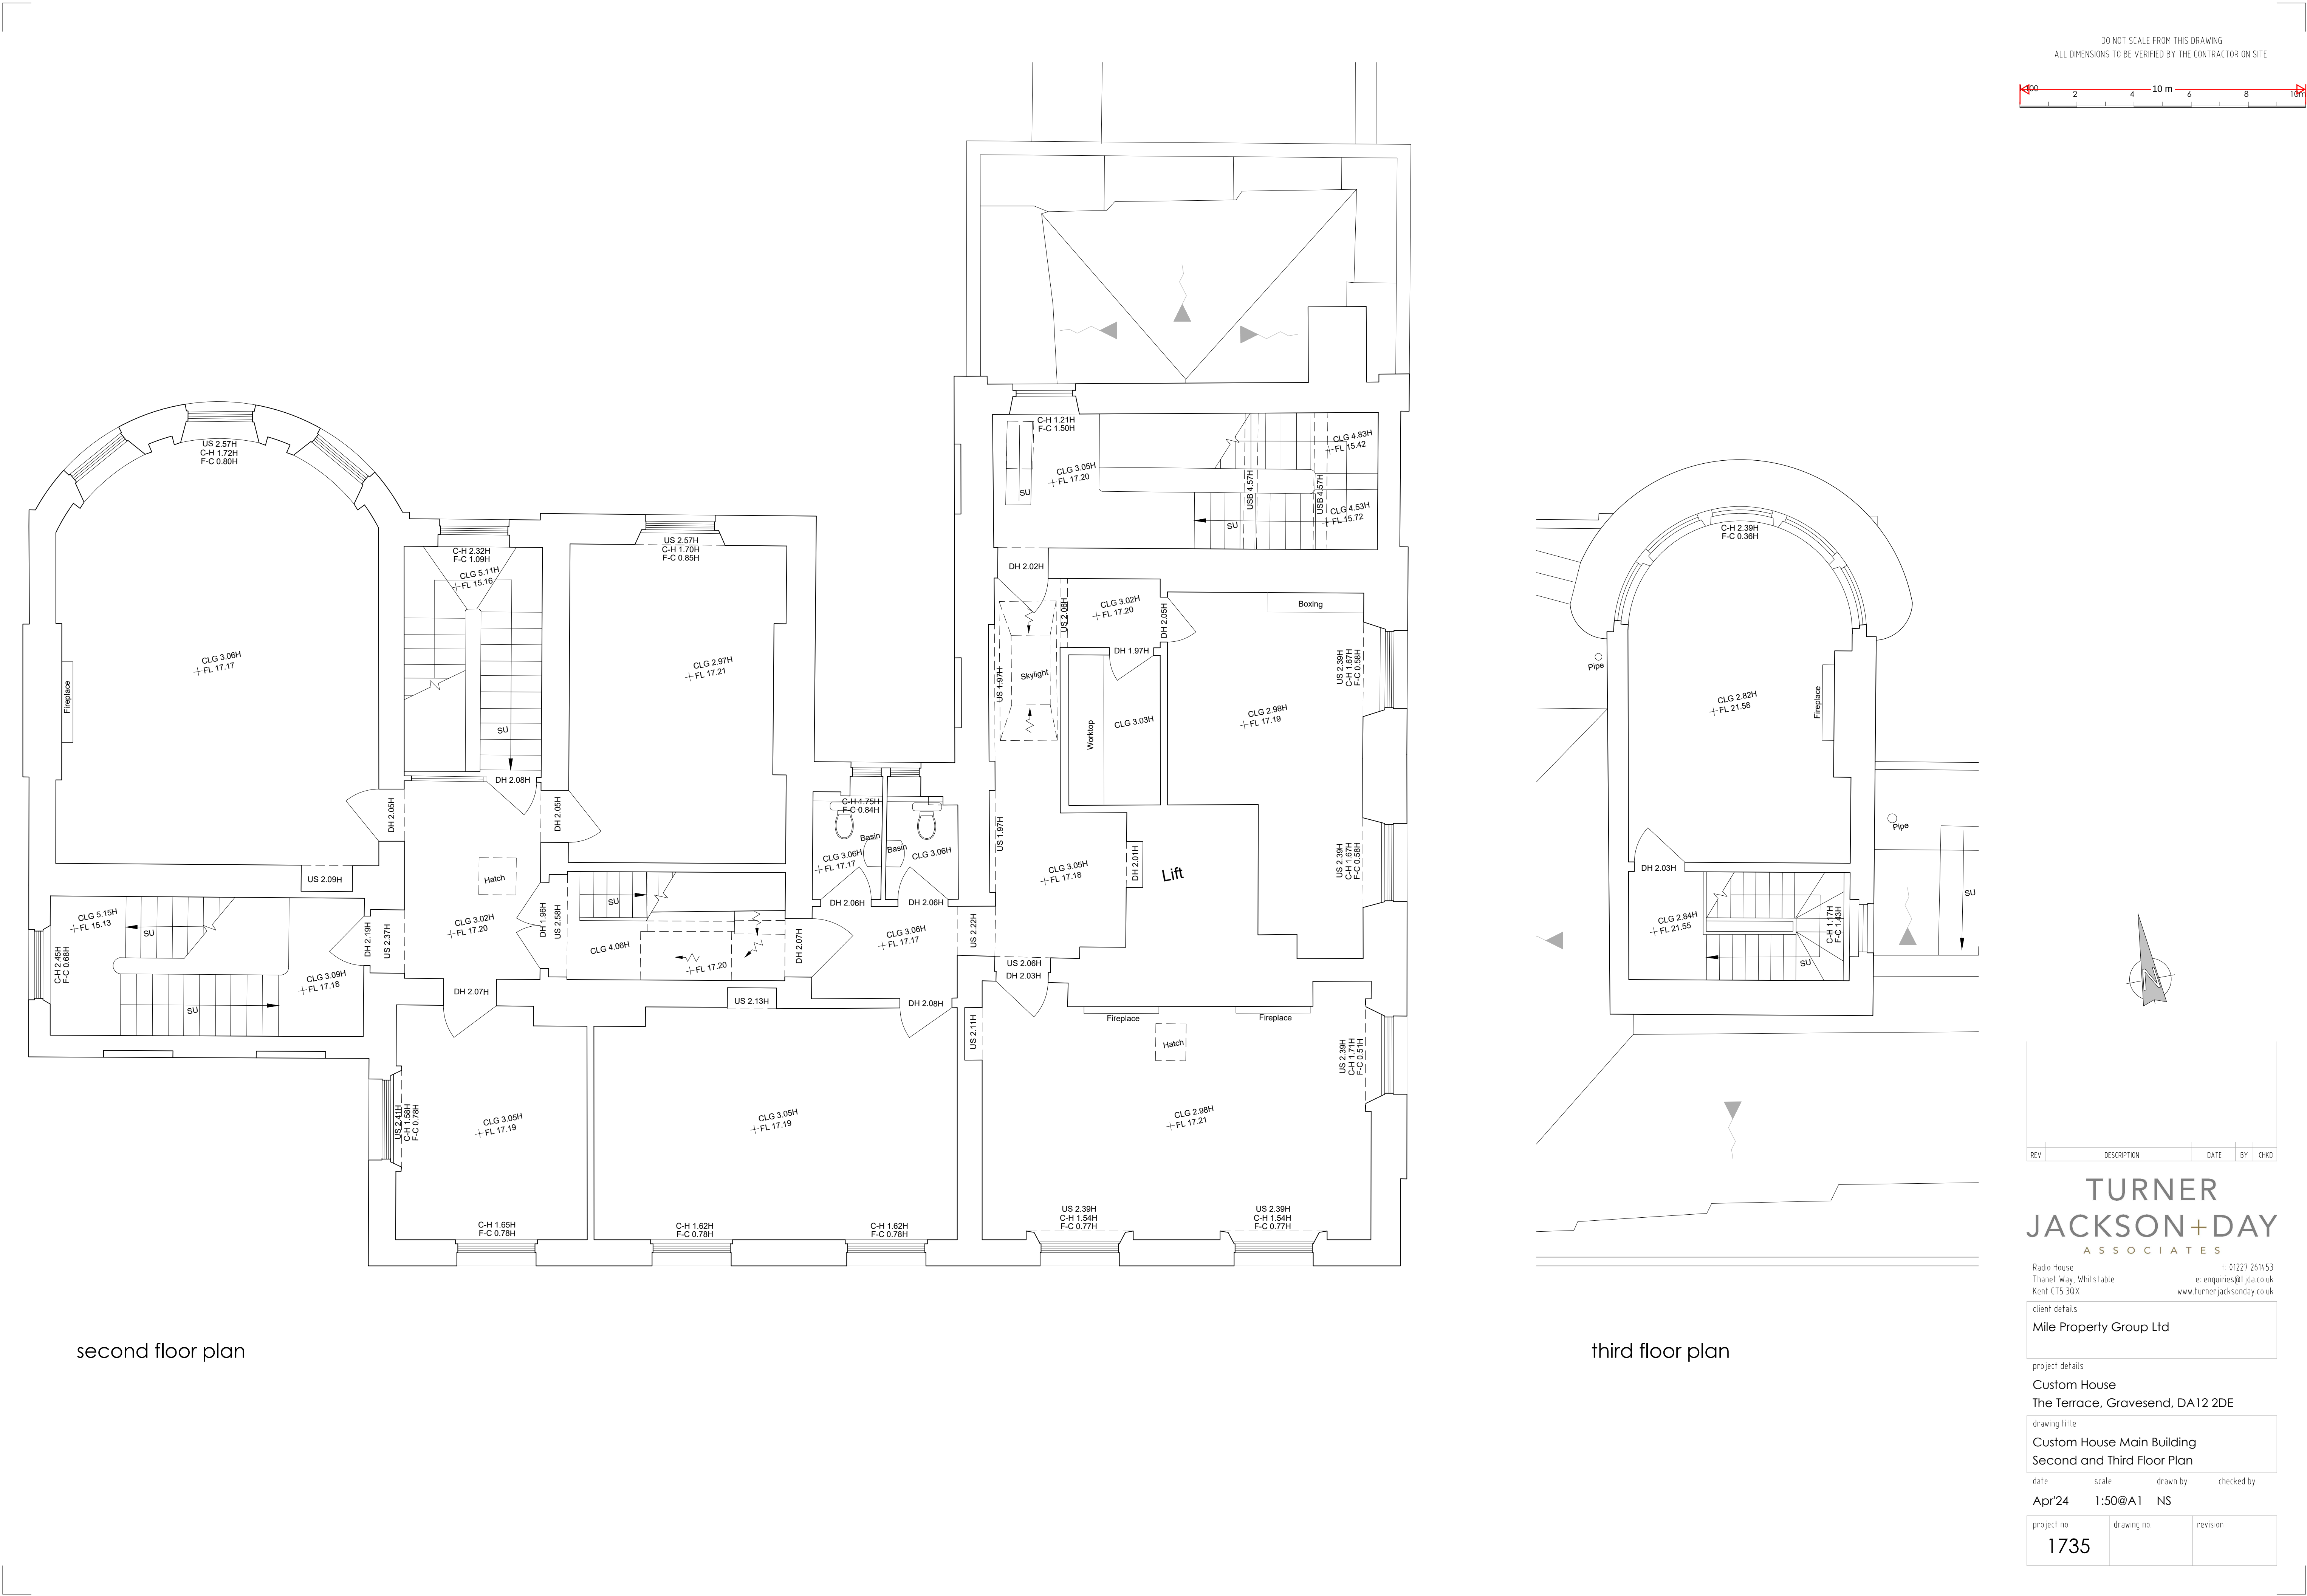

DO NOT SCALE FROM THIS DRAWING  
ALL DIMENSIONS TO BE VERIFIED BY THE CONTRACTOR ON SITE

 

second floor plan

third floor plan

| REV | DESCRIPTION | DATE | BY | CHKD |
|-----|-------------|------|----|------|
|-----|-------------|------|----|------|

**TURNER JACKSON+DAY**  
ASSOCIATES

Radio House  
Thanet Way, Whitstable  
Kent CT5 3QX  
t: 01227 261453  
e: enquiries@tjda.co.uk  
www.turnerjacksonday.co.uk

client details  
Mile Property Group Ltd

project details  
Custom House  
The Terrace, Gravesend, DA12 2DE

drawing title  
Custom House Main Building  
Second and Third Floor Plan

date scale drawn by checked by  
Apr'24 1:50@A1 NS

|             |             |          |
|-------------|-------------|----------|
| project no. | drawing no. | revision |
| 1735        |             |          |