

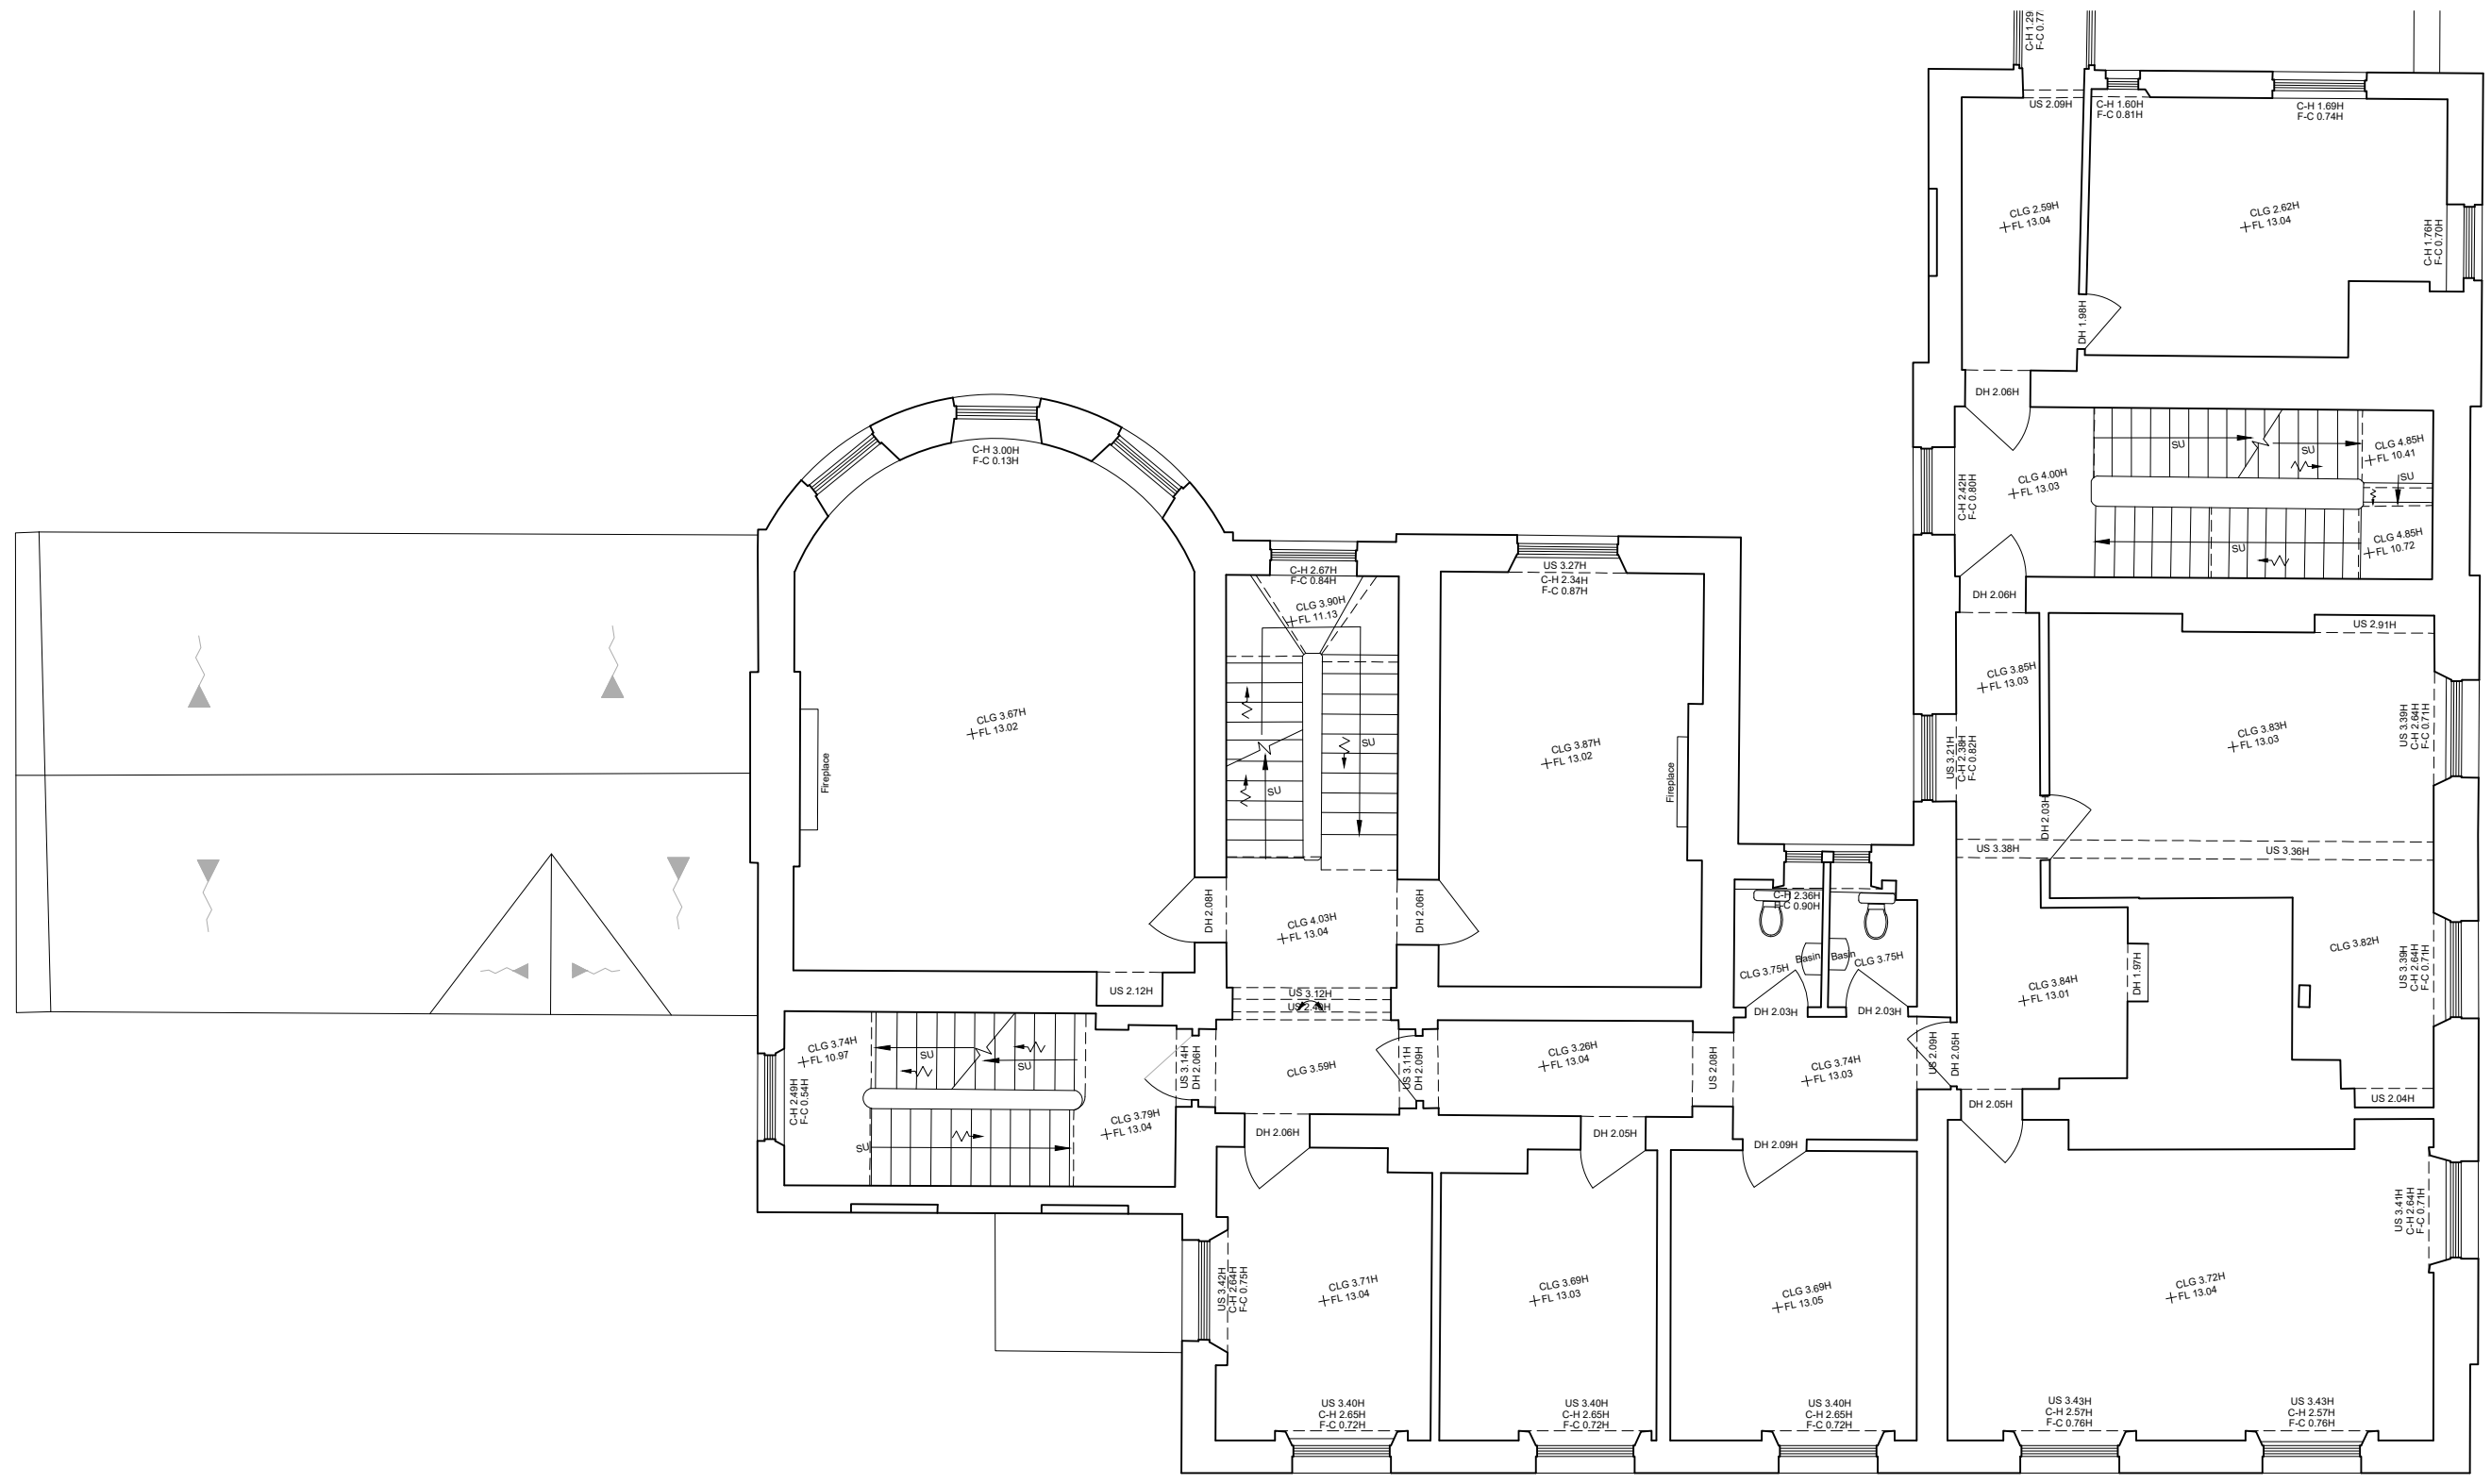
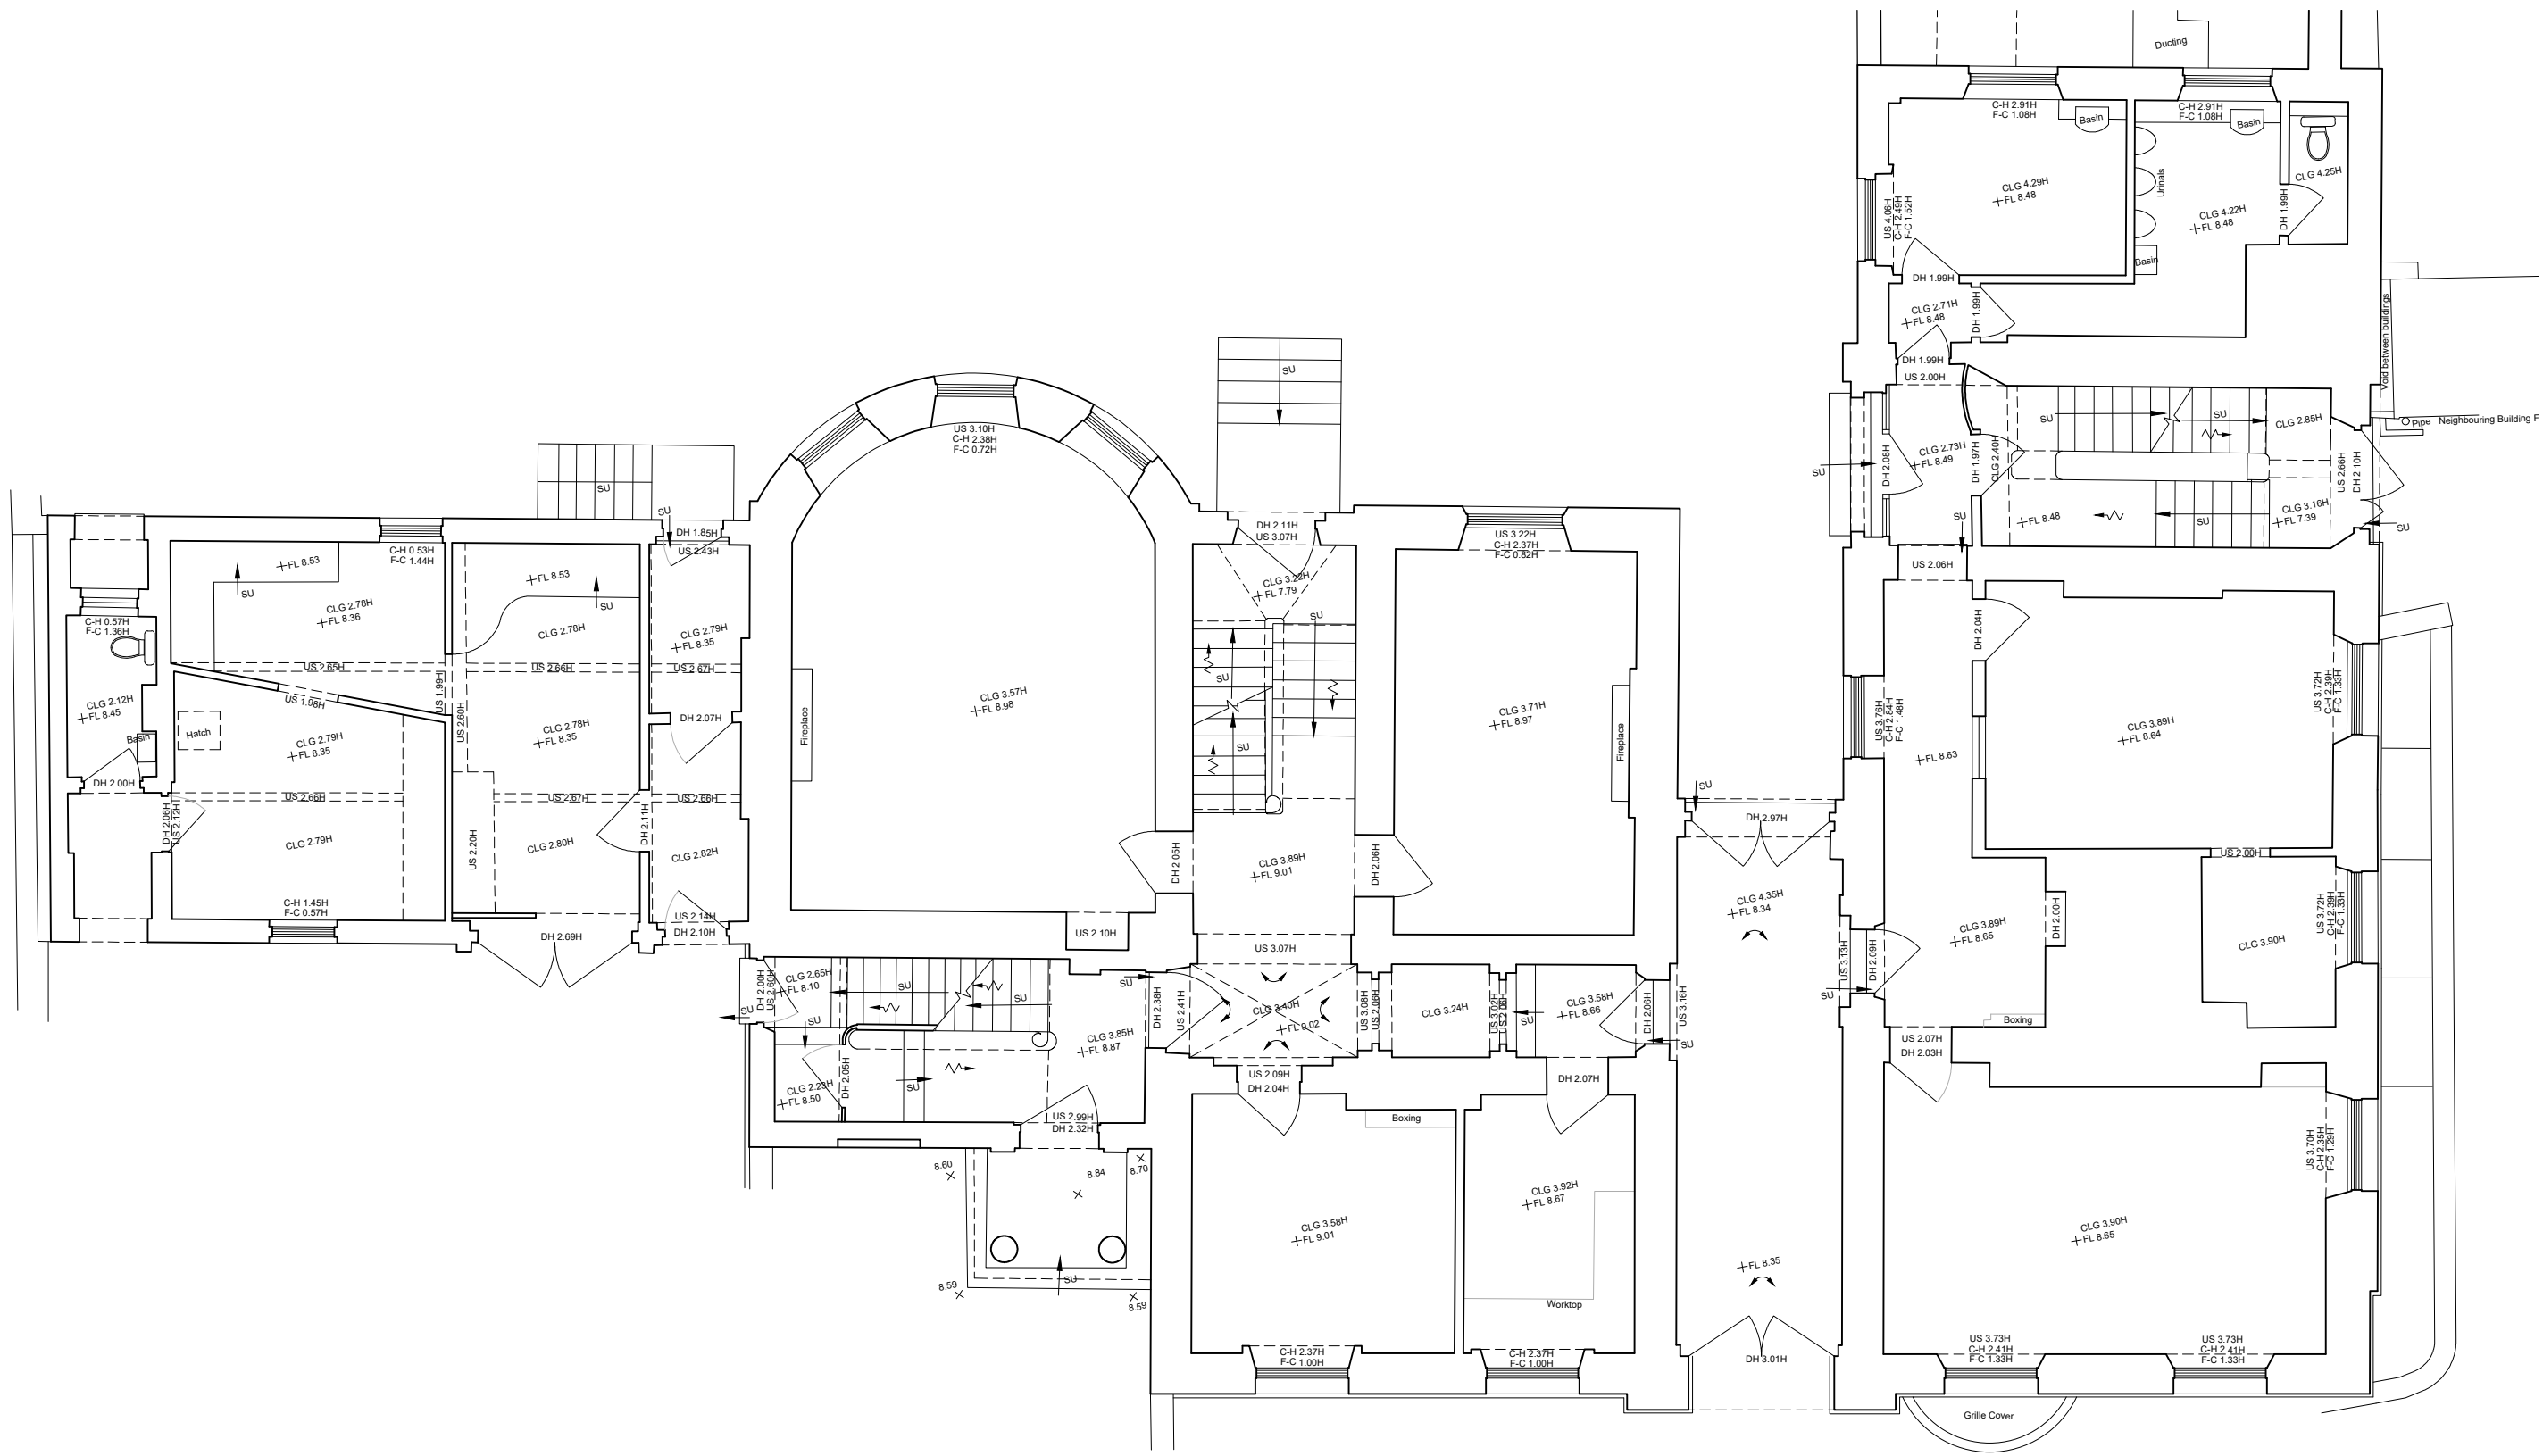


DO NOT SCALE FROM THIS DRAWING
ALL DIMENSIONS TO BE VERIFIED BY THE CONTRACTOR ON SITE

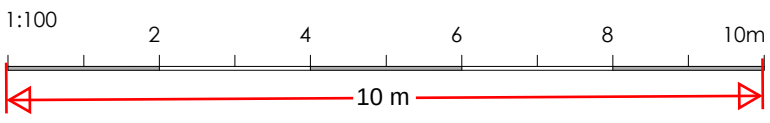


Upper ground floor plan

First floor plan

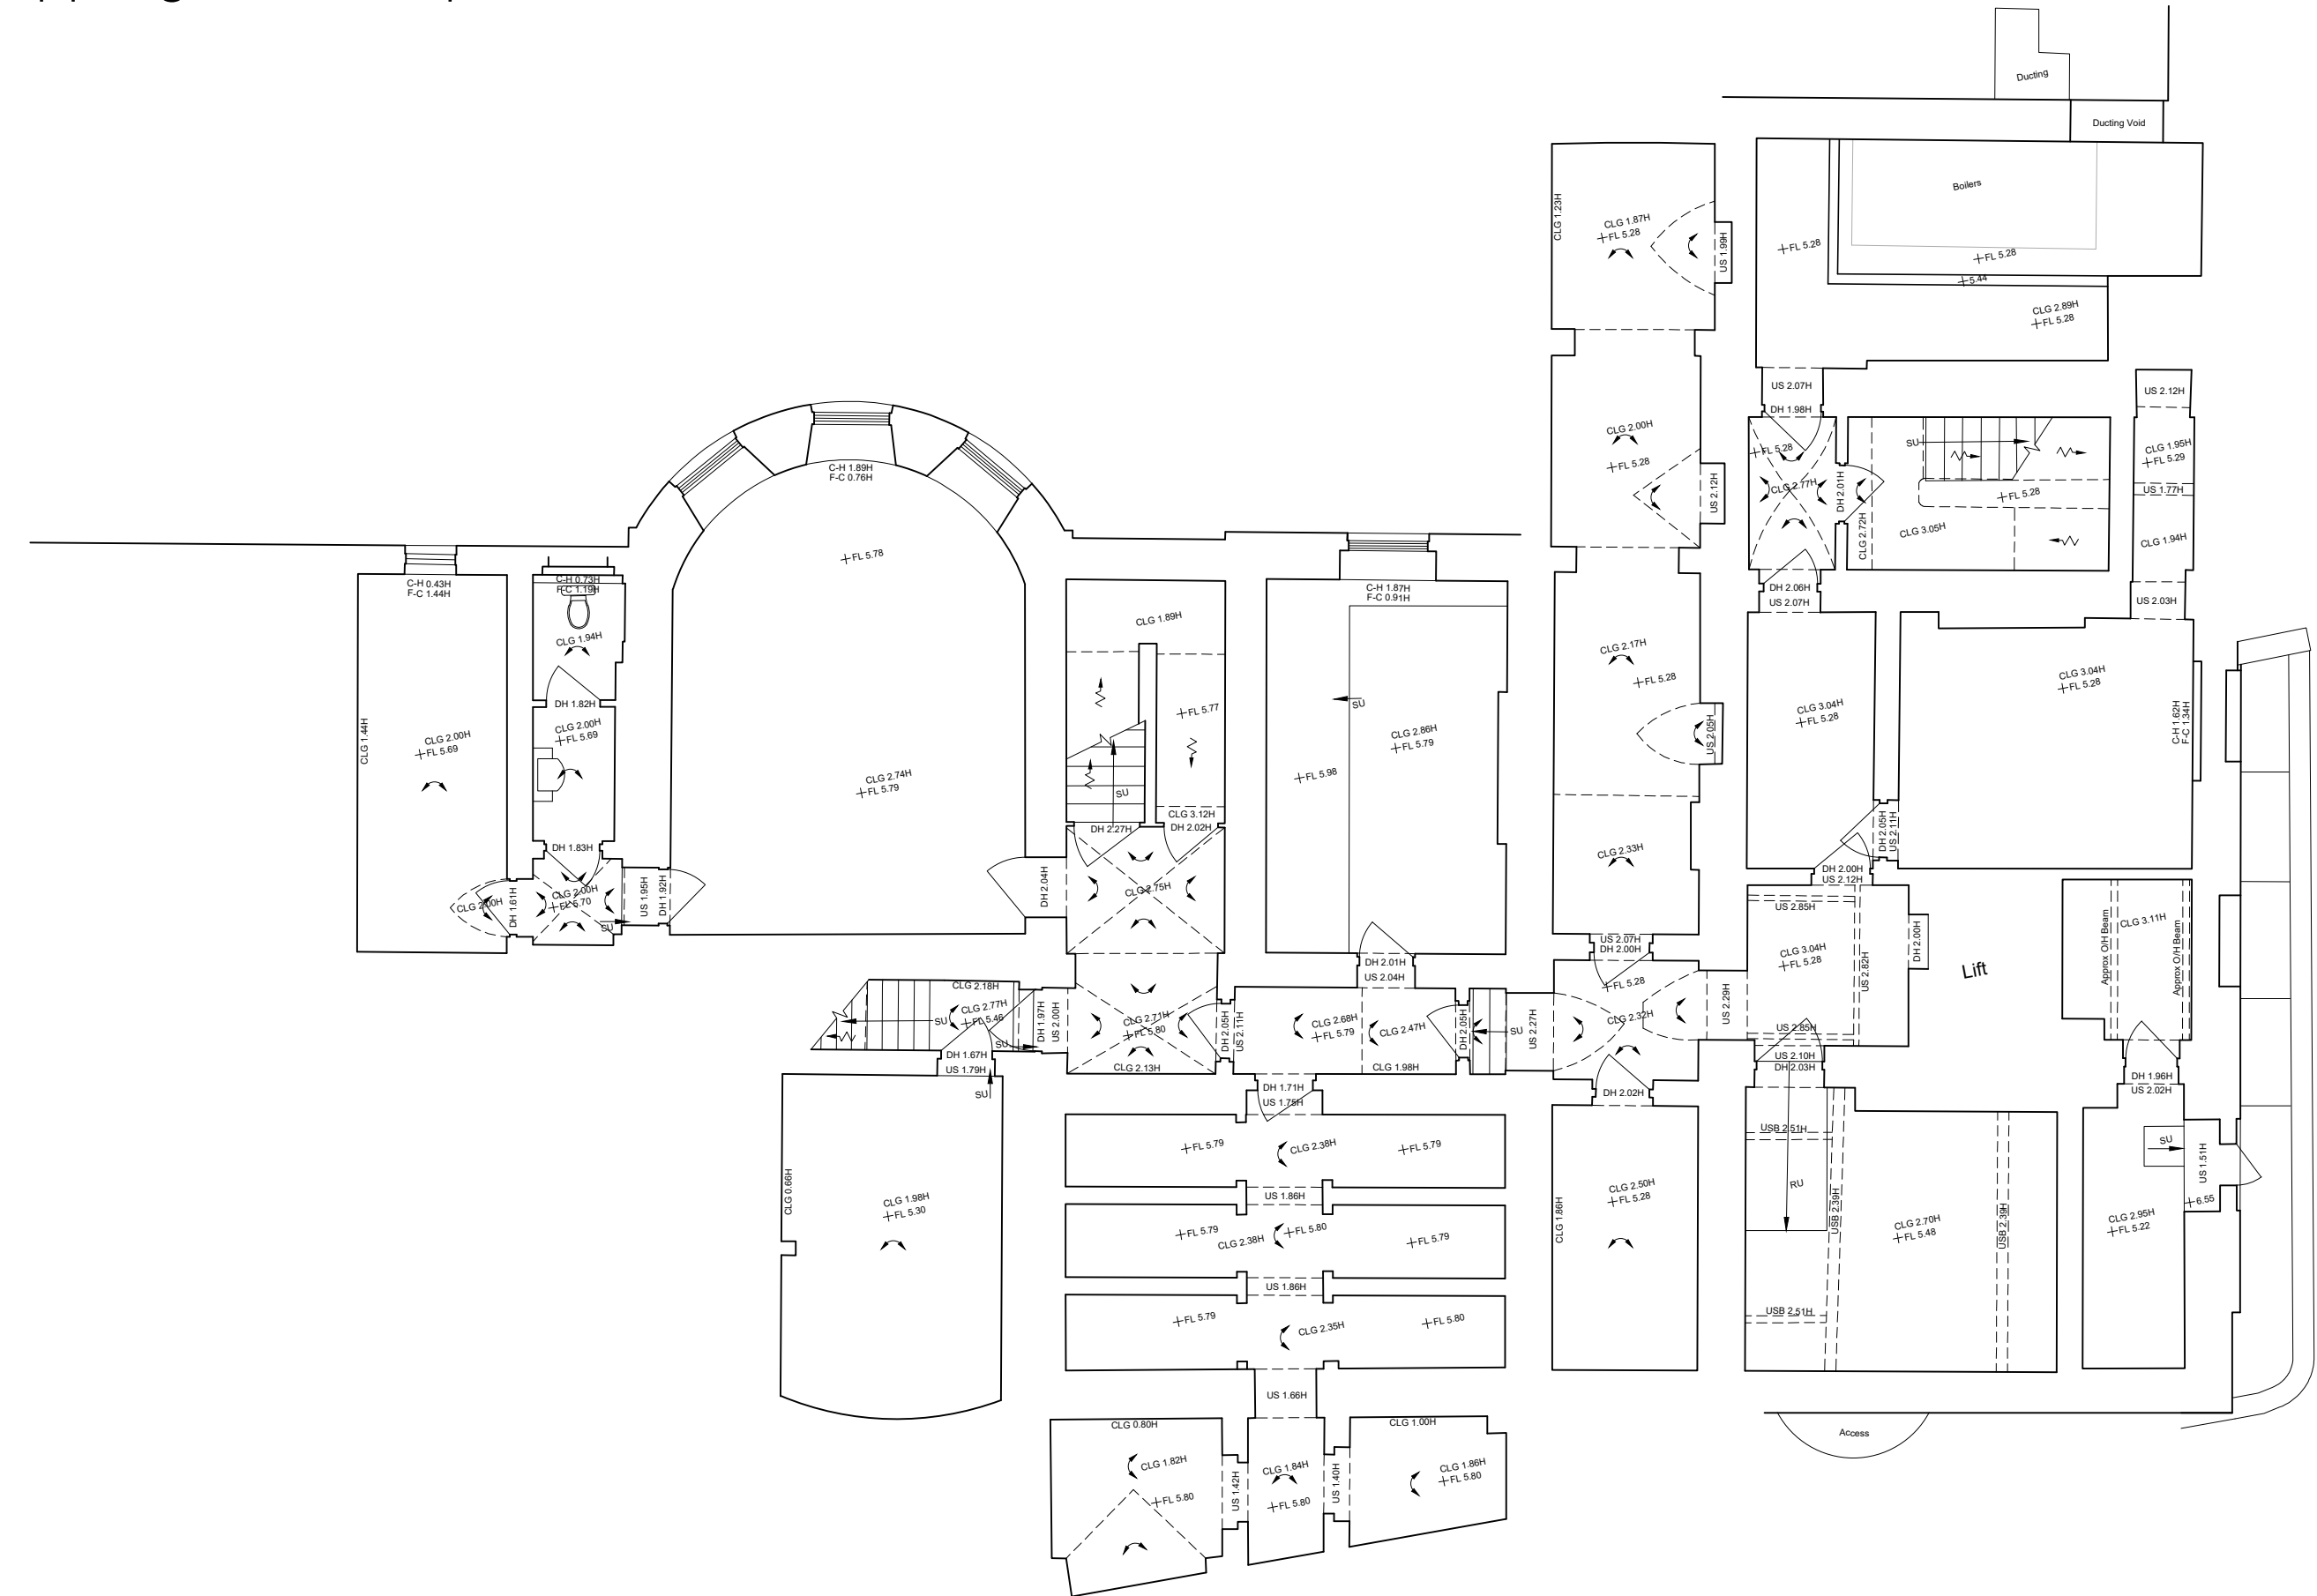

Lower ground floor plan

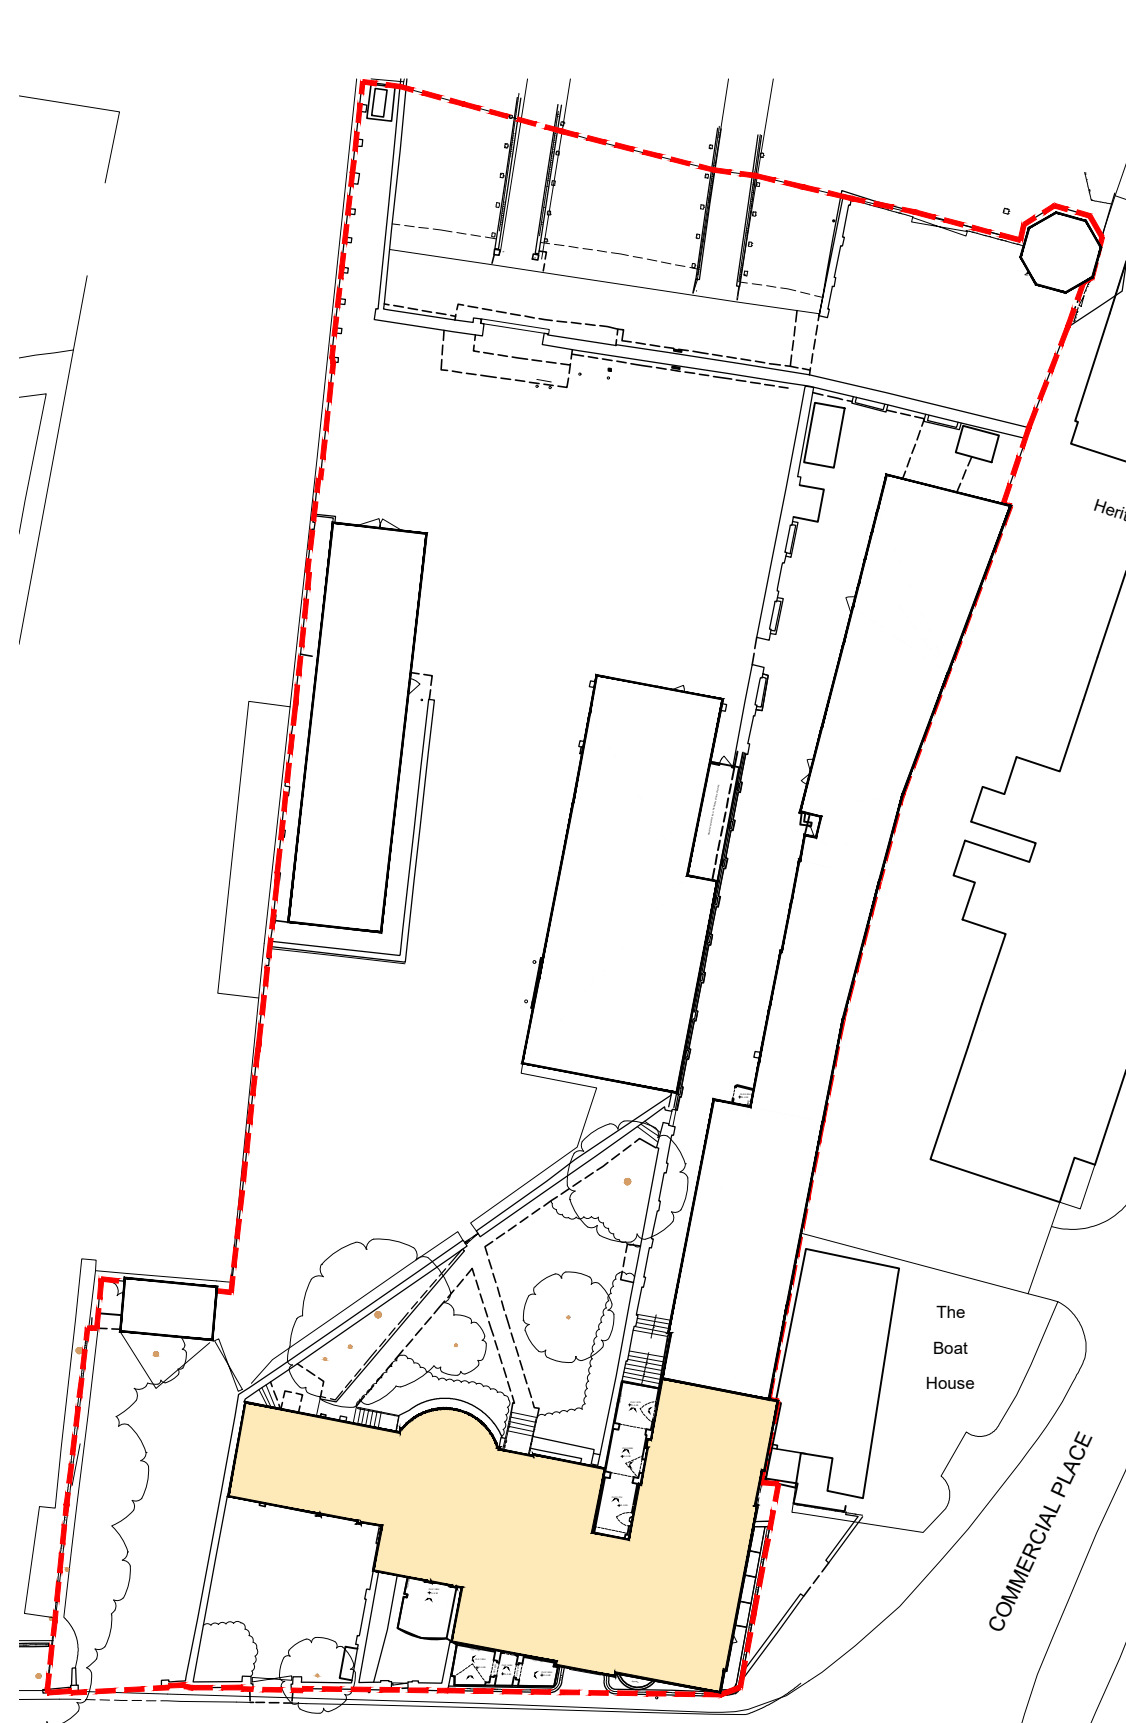

Key plan

REV	DESCRIPTION	DATE	BY	CHKD

**TURNER
JACKSON+DAY**
ASSOCIATES

Radio House
Thanet Way, Whitstable
Kent CT5 3DX

t: 01227 261453
e: enquiries@tjda.co.uk
www.turnerjacksonday.co.uk

client details
Mile Property Group Ltd

project details
**Custom House
The Terrace, Gravesend, DA12 2DE**

drawing title
**Custom House Main Building 1 of 2
Existing Plans**

date scale drawn by checked by
Feb'21 1:100@A1 NS

project no: 1735	drawing no: 005	revision
----------------------------	---------------------------	----------