






Key plan

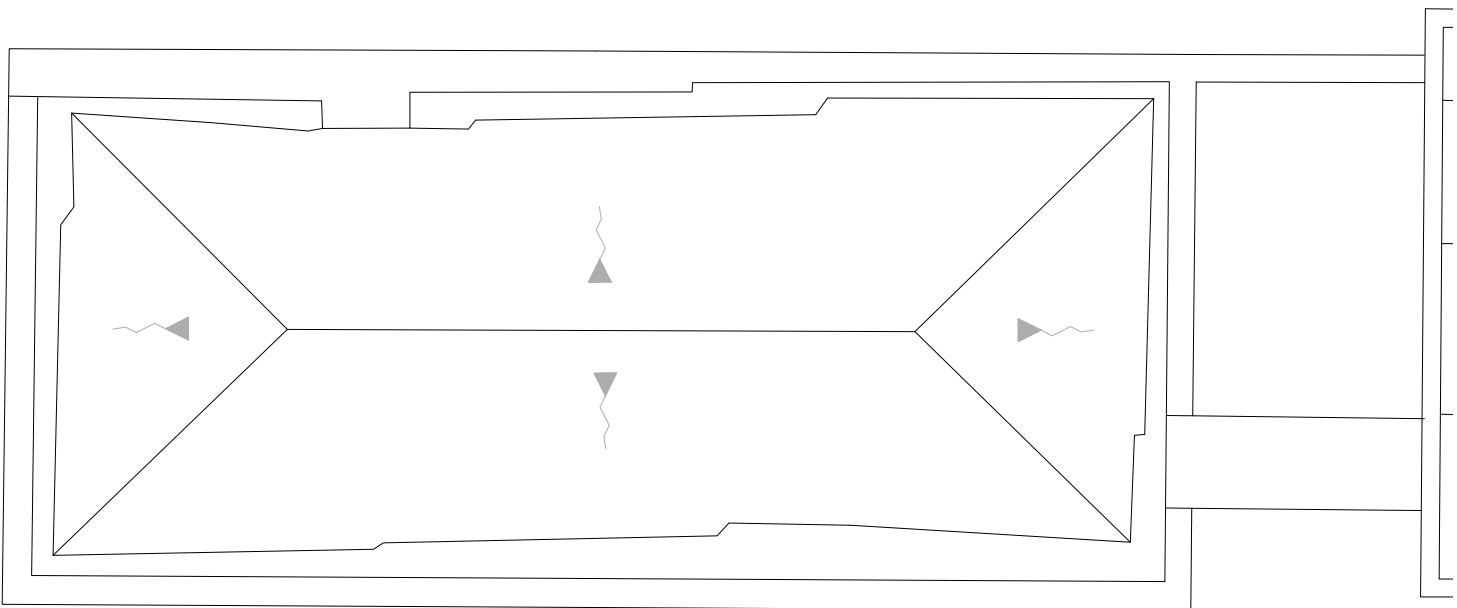


Roof plan

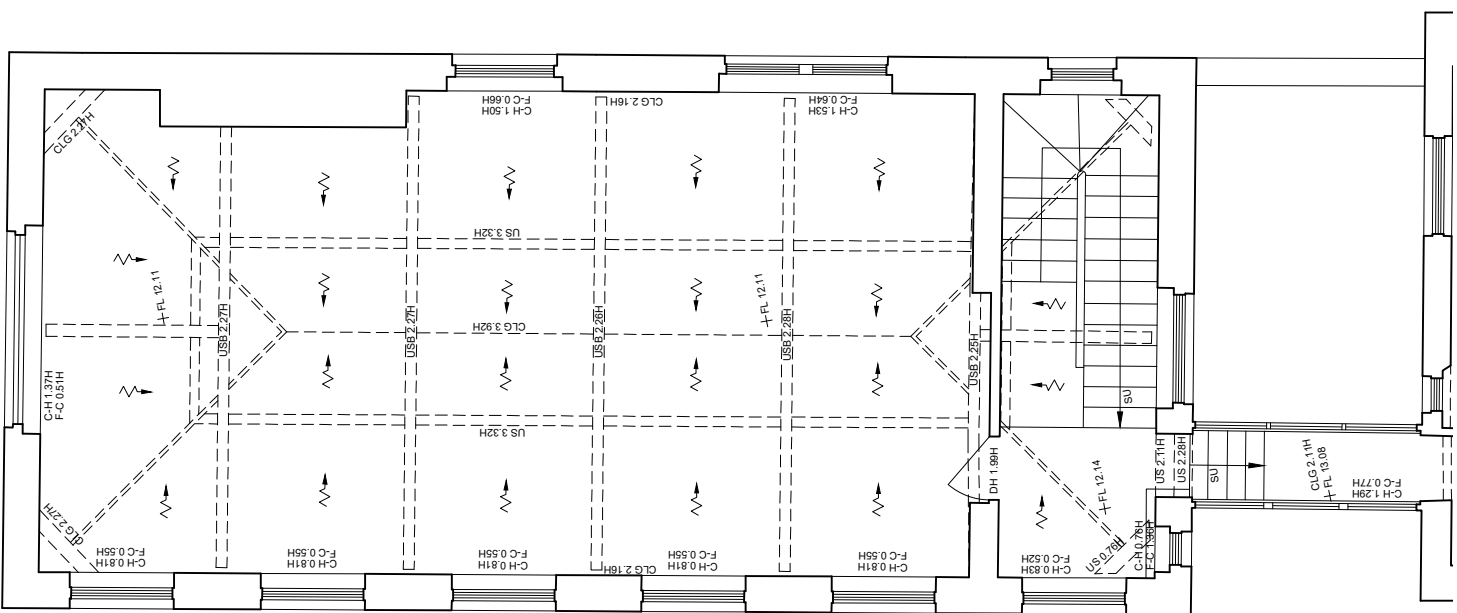



First floor plan

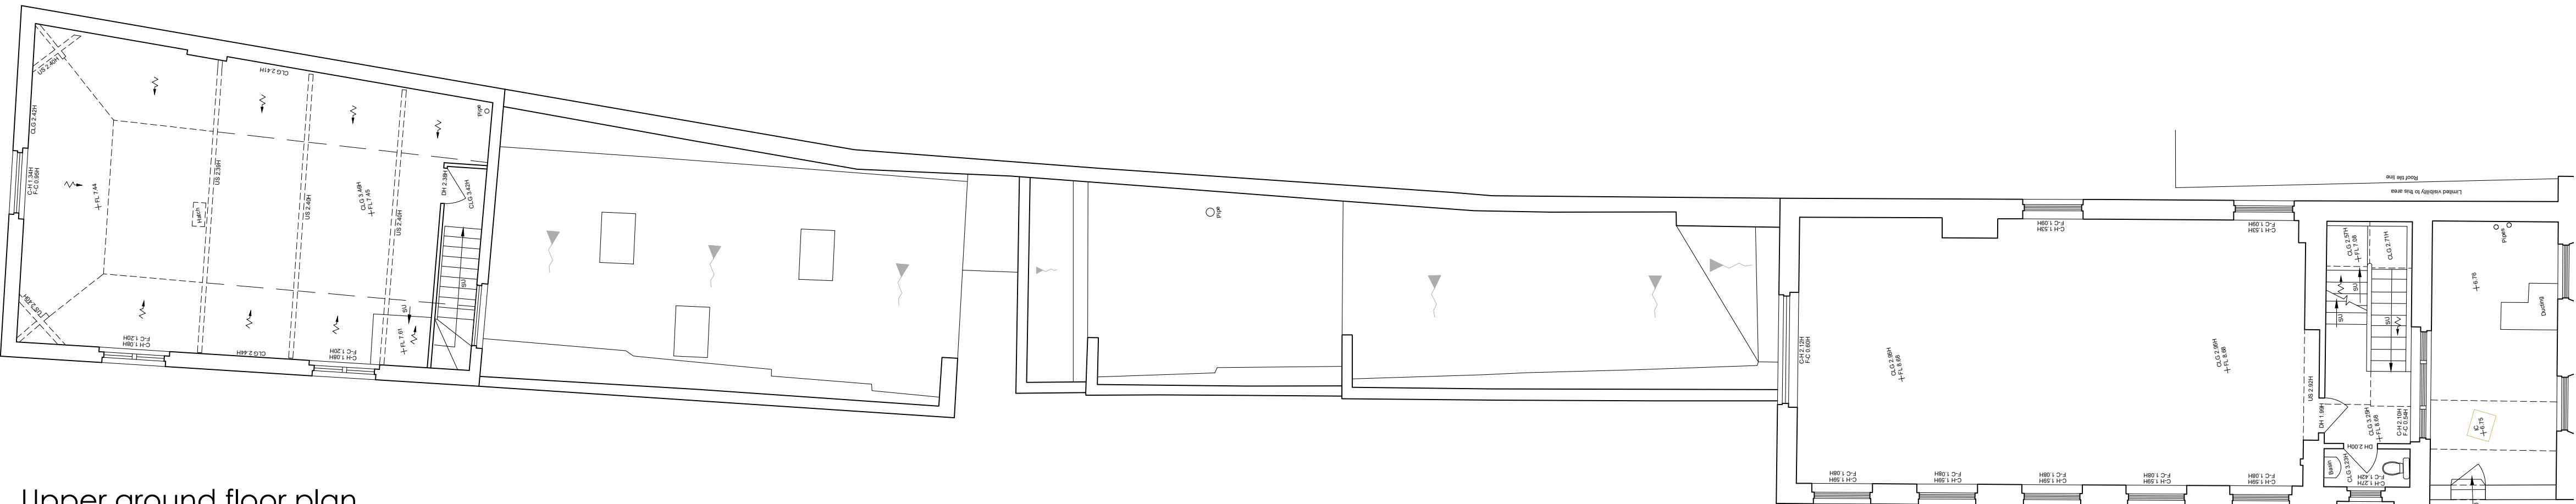

Upper ground floor plan

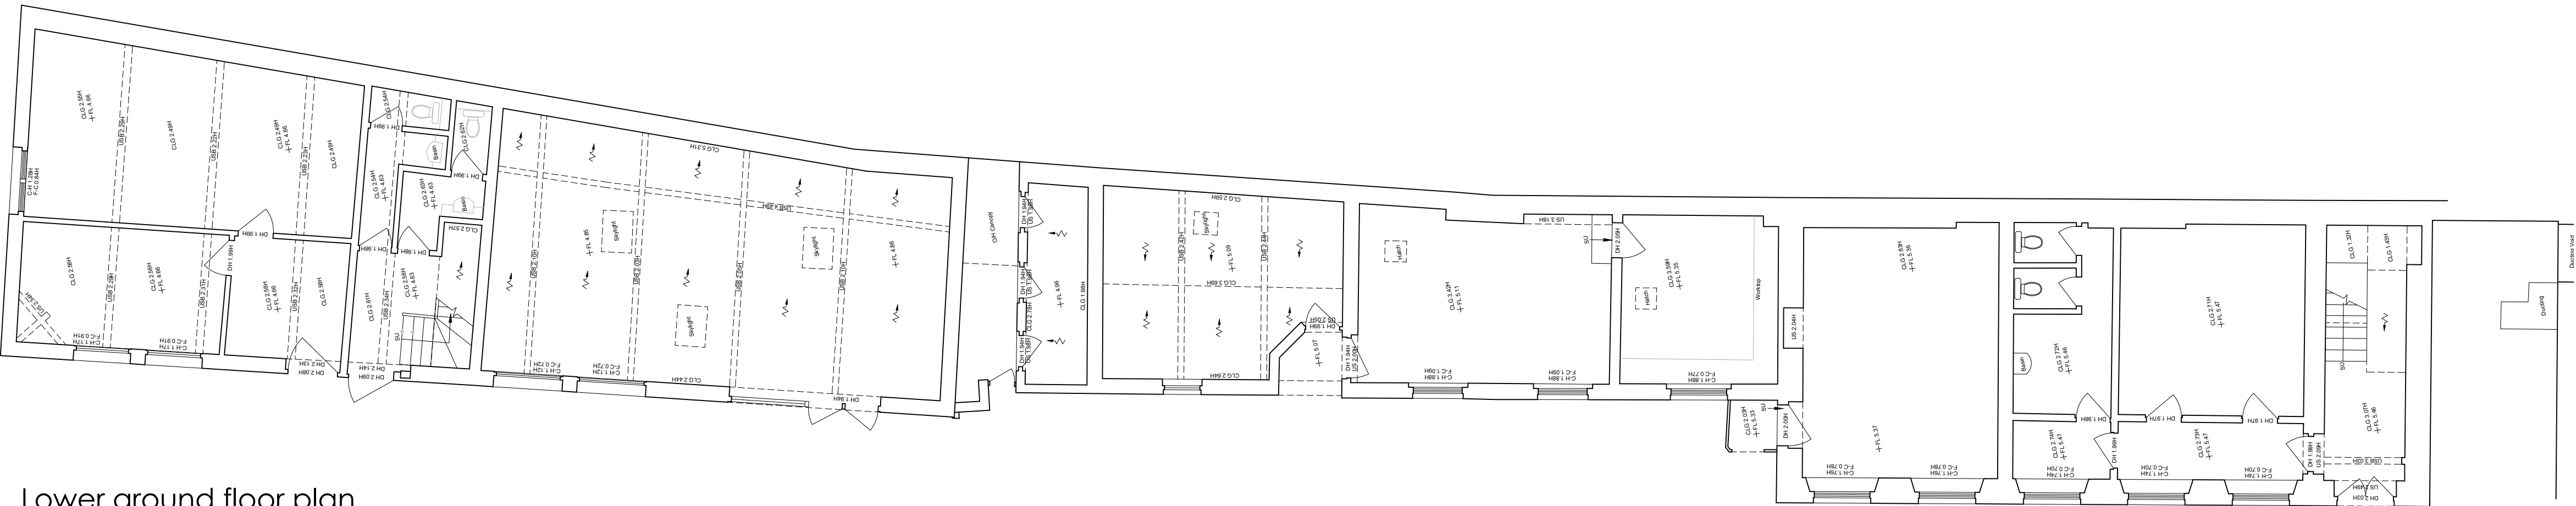

Lower ground floor plan

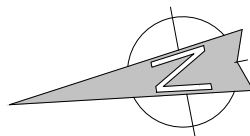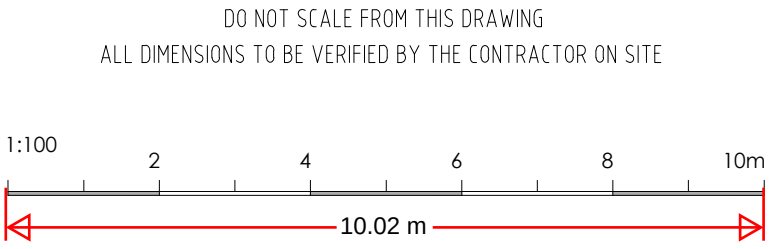

REV	DESCRIPTION	DATE	BY	CHKD
-----	-------------	------	----	------

**TURNER
JACKSON+DAY**
ASSOCIATES

Radio House
Thanet Way, Whitstable
Kent CT15 3GX

t: 01227 261453
e: enquiries@tjda.co.uk
www.turnerjacksonday.co.uk

client details
Mile Property Group Ltd

project details
**Custom House
The Terrace, Gravesend, DA12 2DE**

drawing title
**Custom House Outbuildings
Existing Plans**

date Feb'21 scale 1:100@A1 NS drawn by checked by

project no: 1735	drawing no: 008	revision
----------------------------	---------------------------	----------