




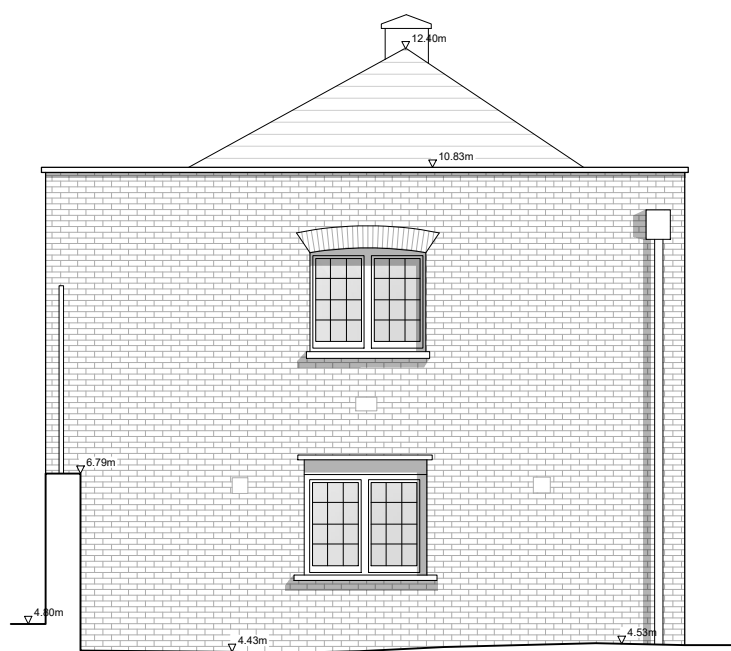

Left flank elevation 1

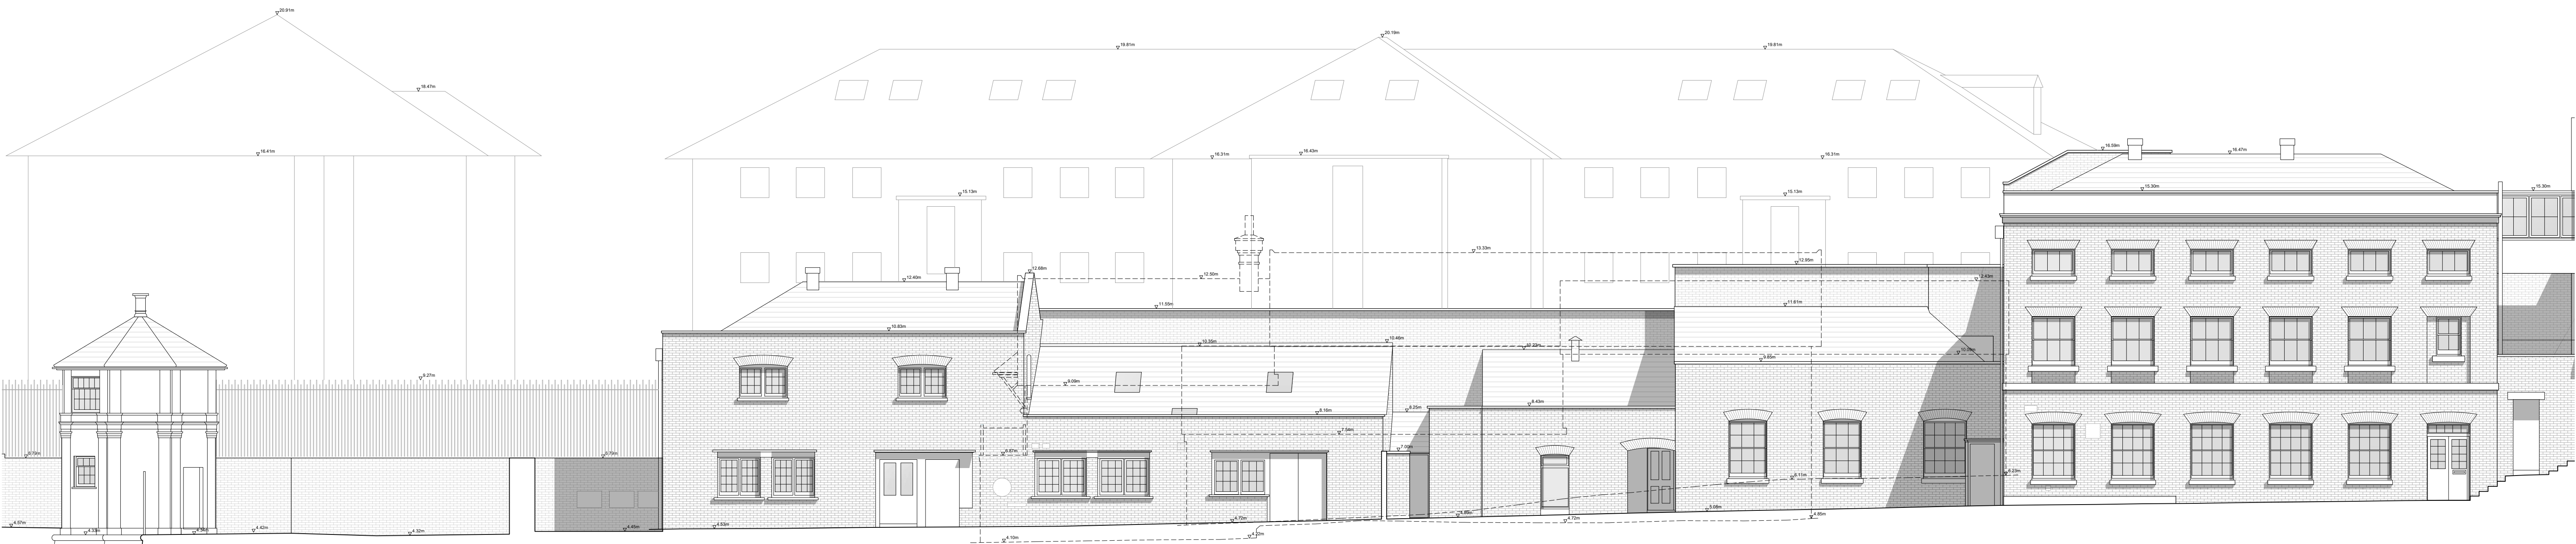

Front elevation

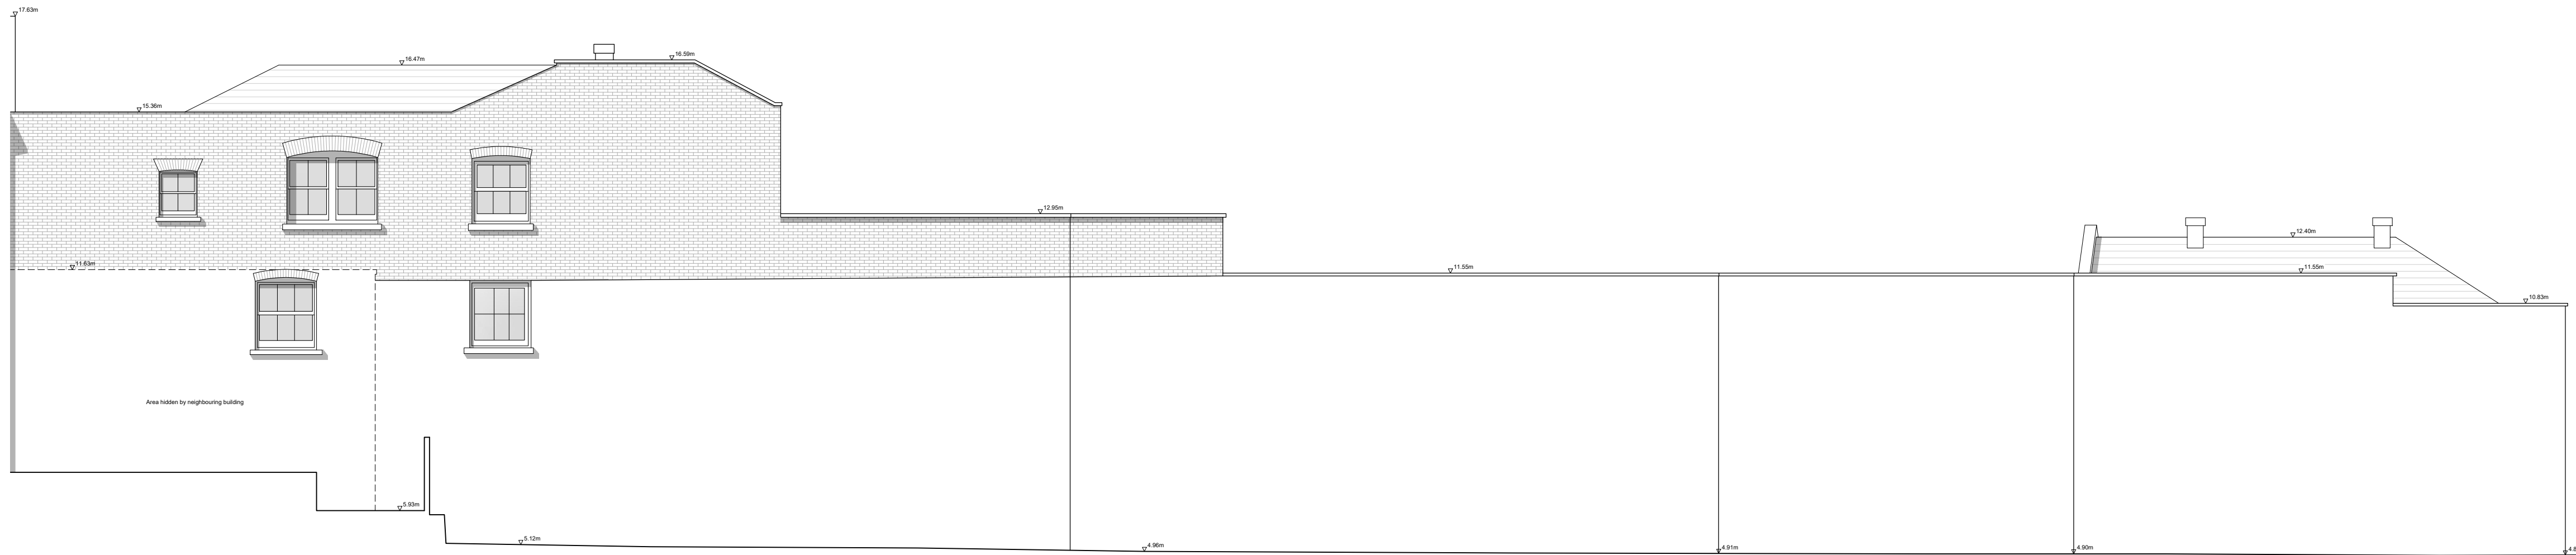

Rear elevation

REV	DESCRIPTION	DATE	BY	CHKD
-----	-------------	------	----	------

**TURNER
JACKSON+DAY**
ASSOCIATES

Radio House
Thanet Way, Whitstable
Kent CT5 3DX

t: 01227 261453
e: enquiries@tjda.co.uk
www.turnerjacksonday.co.uk

client details
Mile Property Group Ltd

project details
**Custom House
The Terrace, Gravesend, DA12 2DE**

drawing title
**Custom House Outbuildings
Existing Elevations**

date scale drawn by checked by
Feb'21 1:100@A1 NS

project no:	drawing no:	revision
1735	009	

