






Front elevation

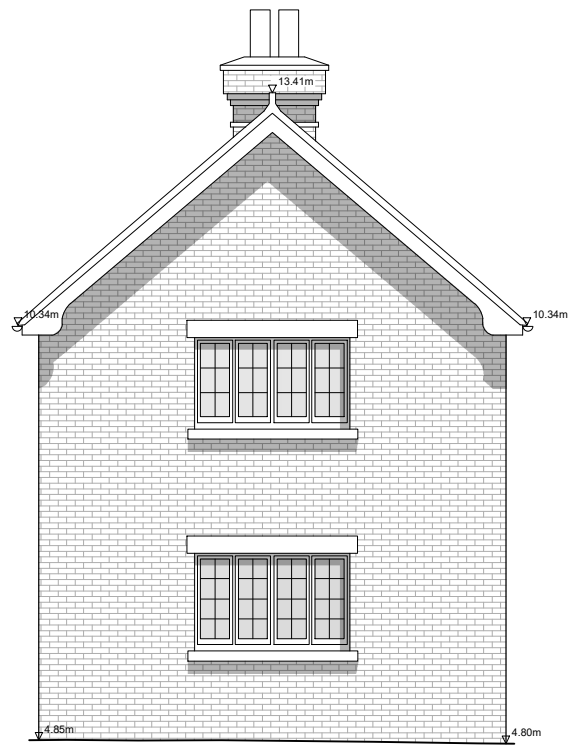


Right flank elevation

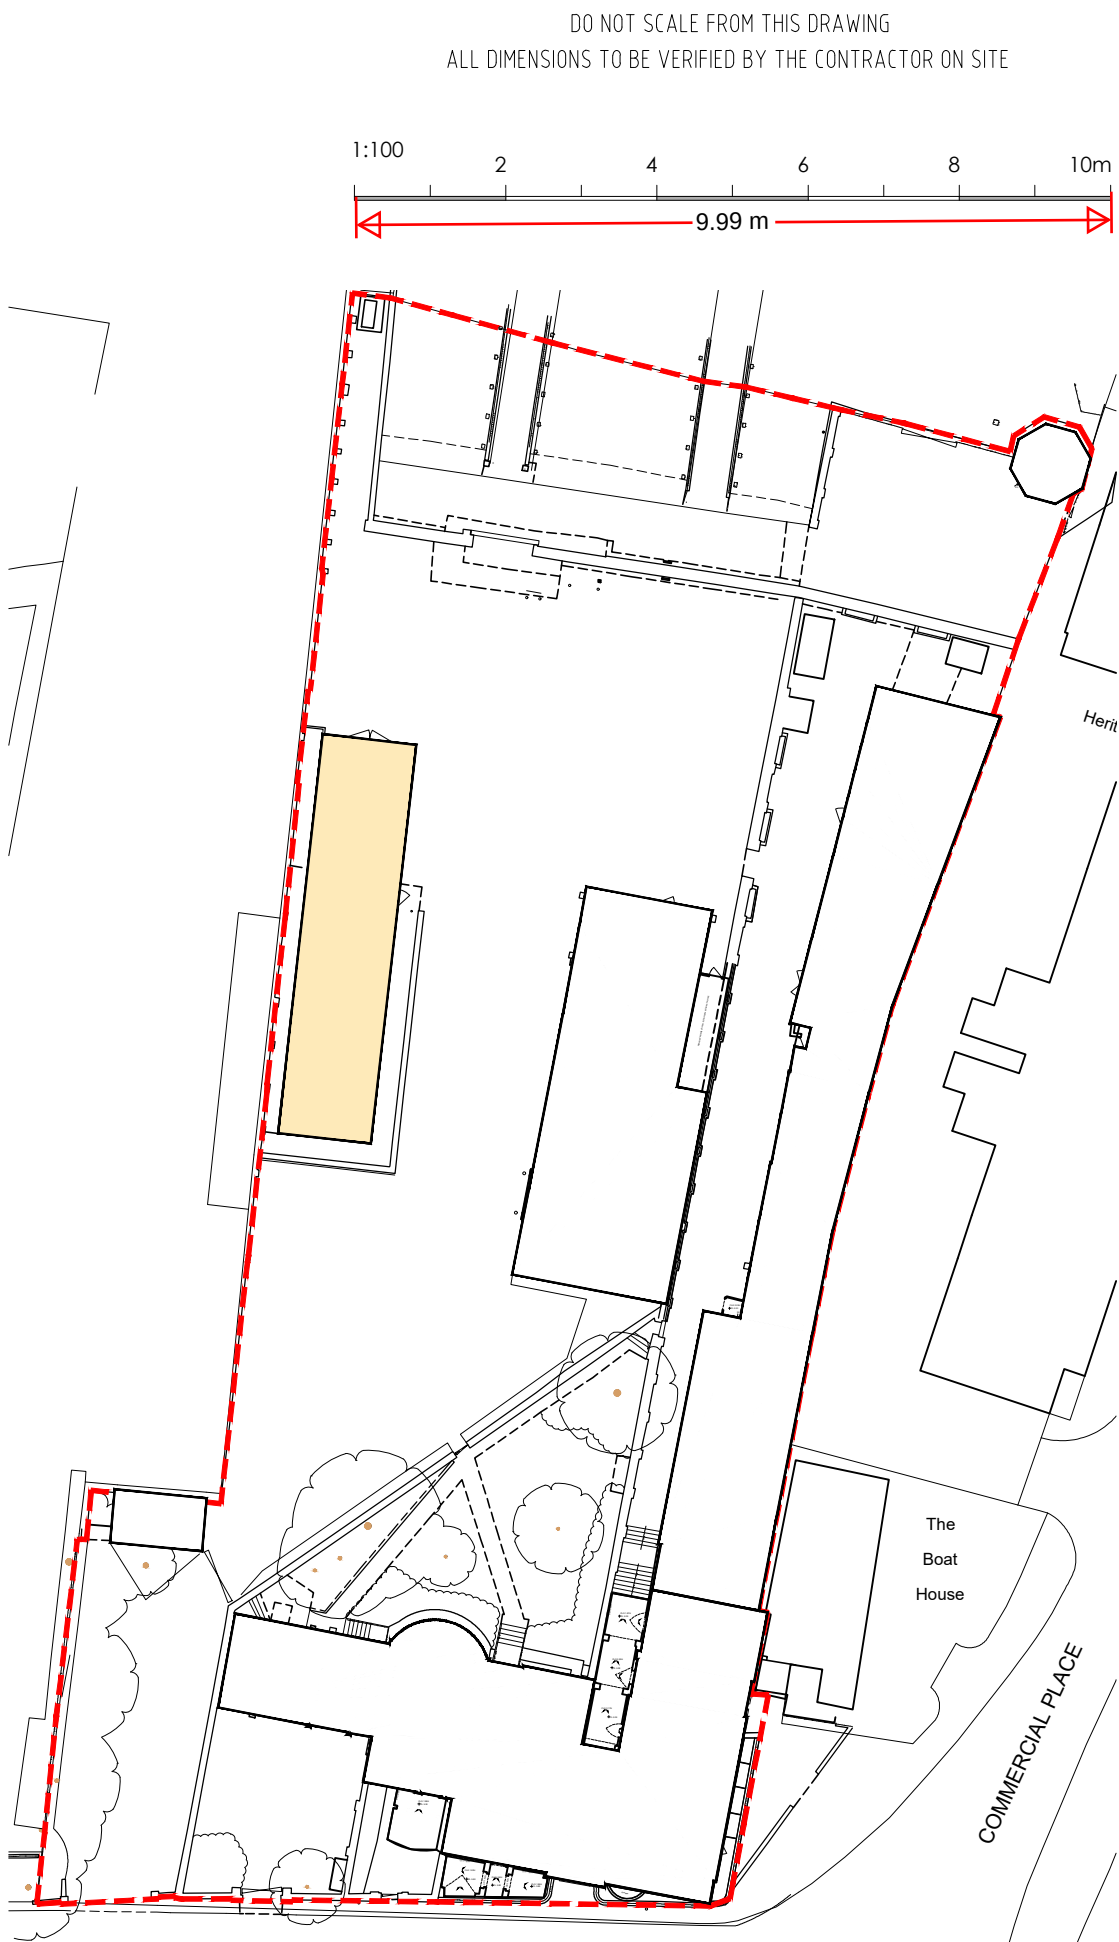


Key plan

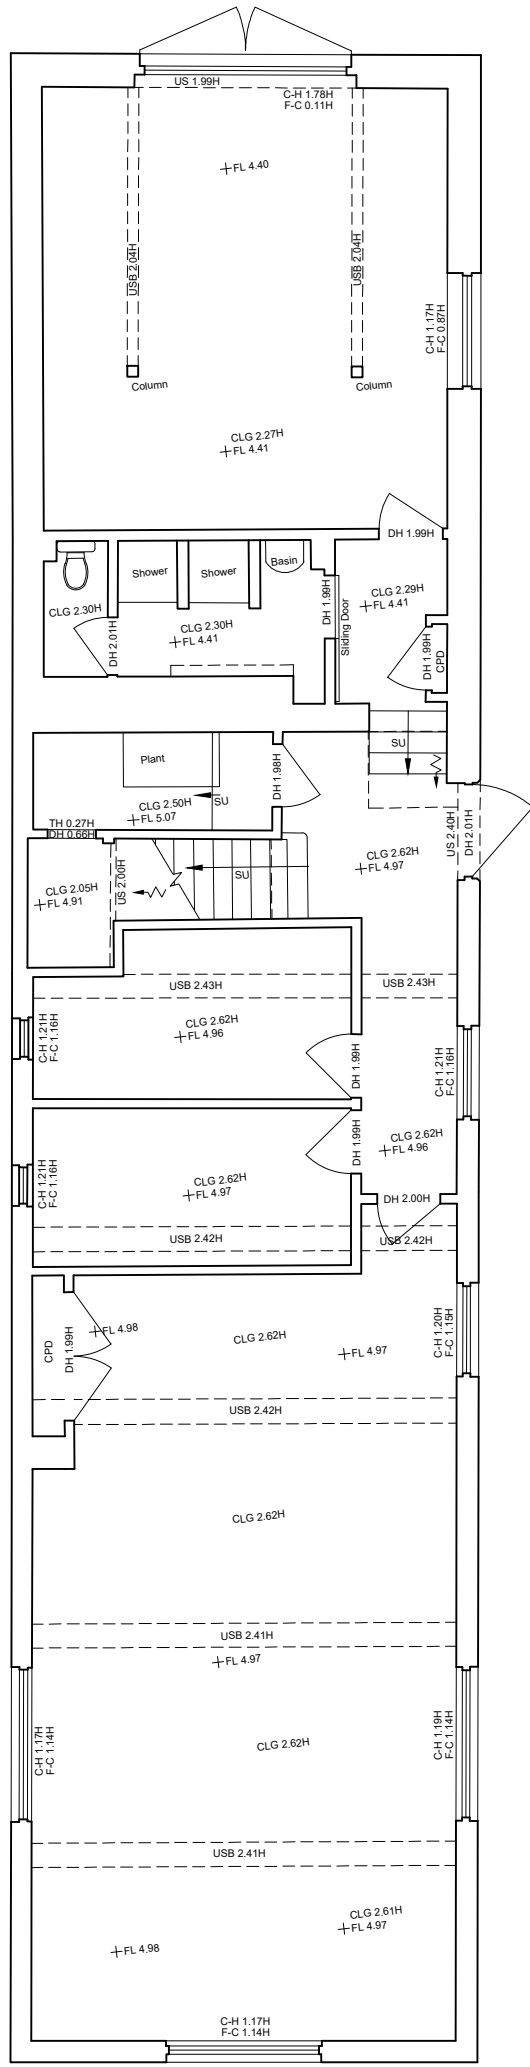

Lower ground floor plan

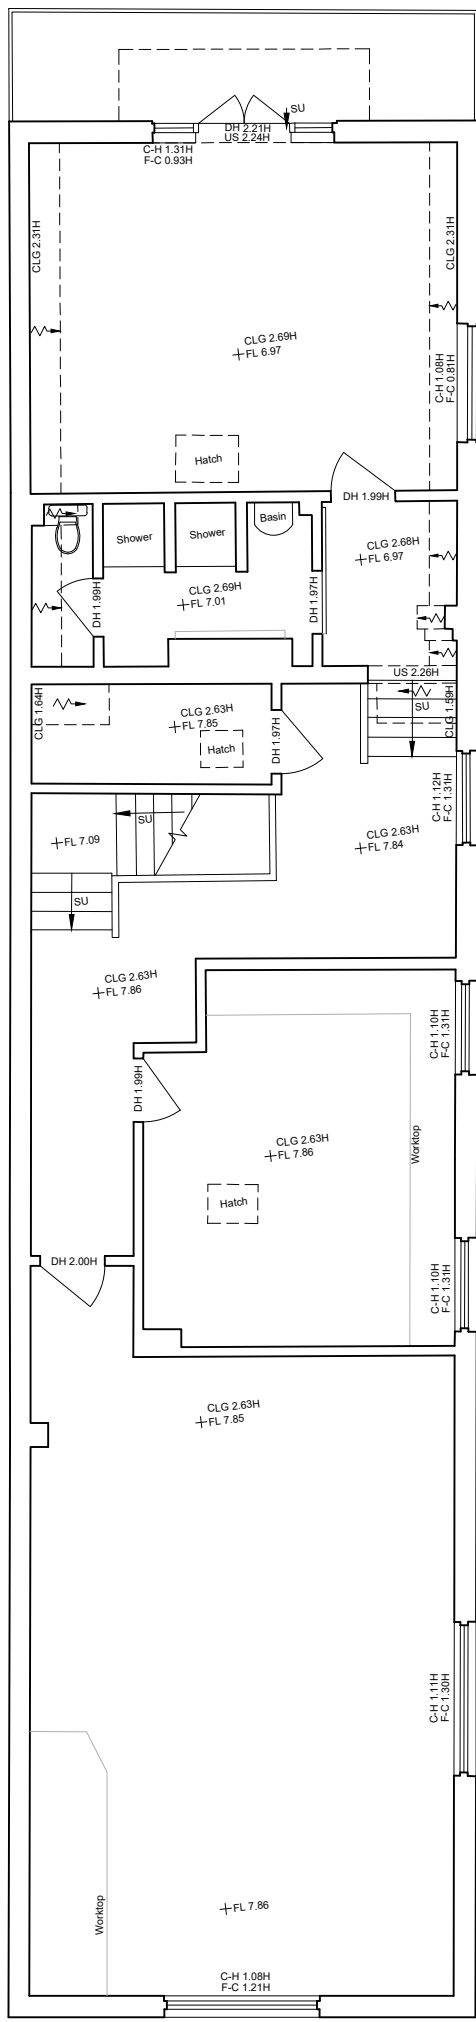

Upper ground floor plan

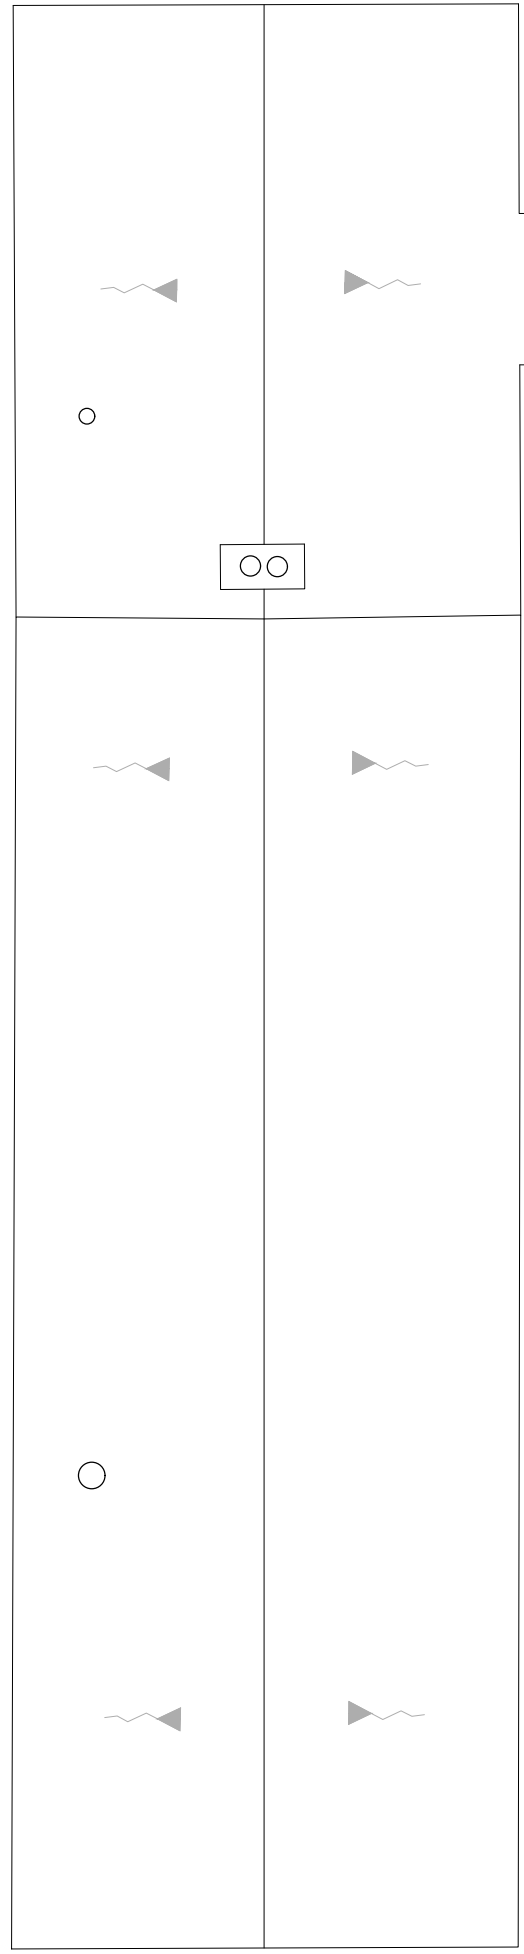

Roof plan




Rear elevation



Left flank elevation

DO NOT SCALE FROM THIS DRAWING
ALL DIMENSIONS TO BE VERIFIED BY THE CONTRACTOR ON SITE

1:100 2 4 6 8 10m
9.99 m

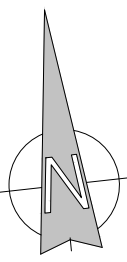

REV	DESCRIPTION	DATE	BY	CHKD
-----	-------------	------	----	------

**TURNER
JACKSON+DAY**
ASSOCIATES

Radio House
Thanet Way, Whitstable
Kent CT5 3DX
t: 01227 261453
e: enquiries@tjda.co.uk
www.turner-jacksonday.co.uk

client details
Mile Property Group Ltd

project details
Custom House
The Terrace, Gravesend, DA12 2DE

drawing title
Boathouse
Existing Plans and Elevations

date scale drawn by checked by
Feb'21 1:100@A1 NS

project no:	drawing no.	revision
1735	011	