




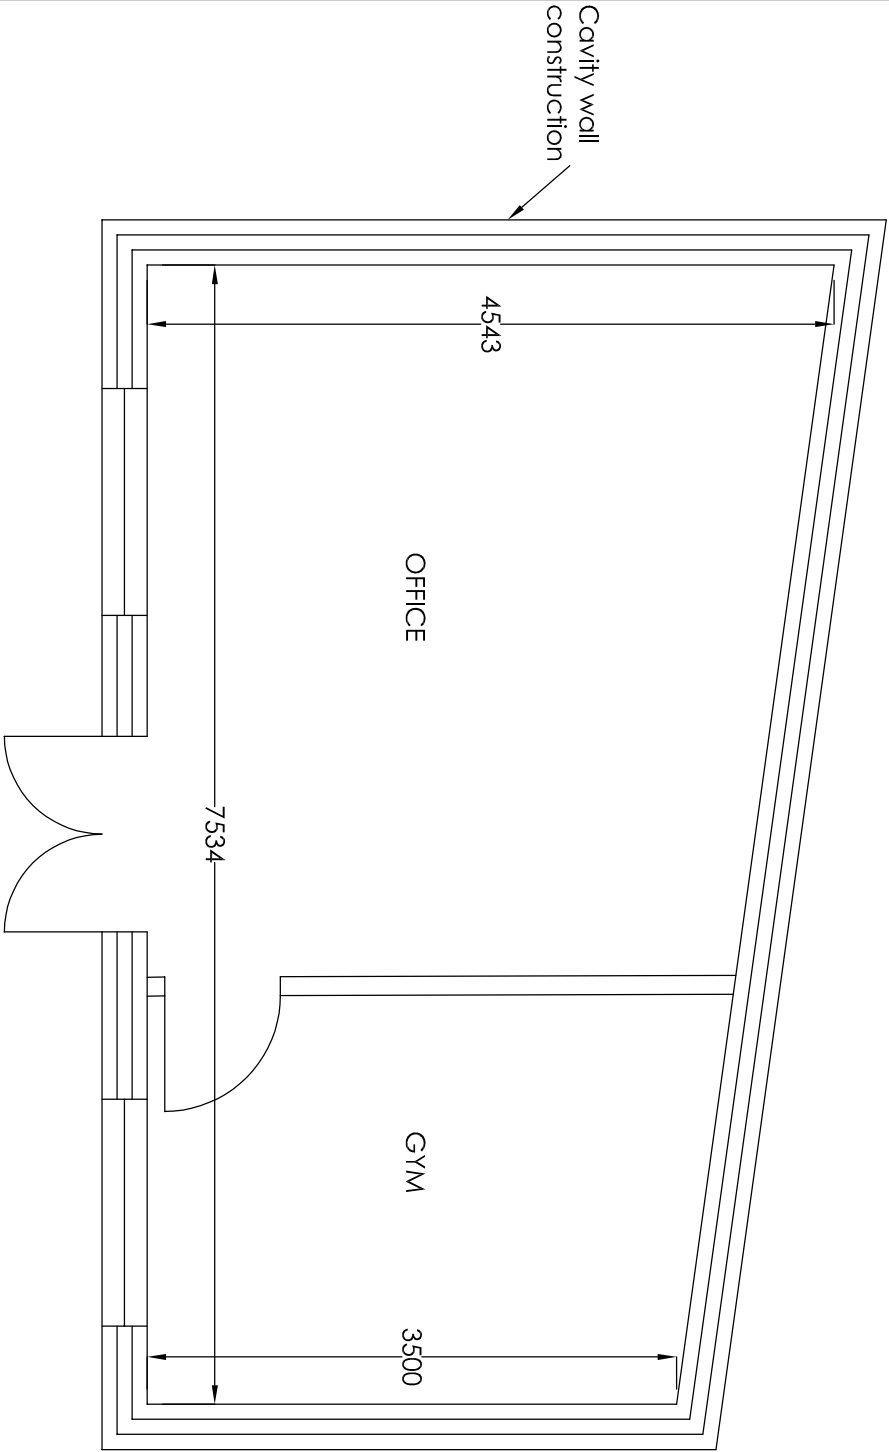


FLOOR PLAN

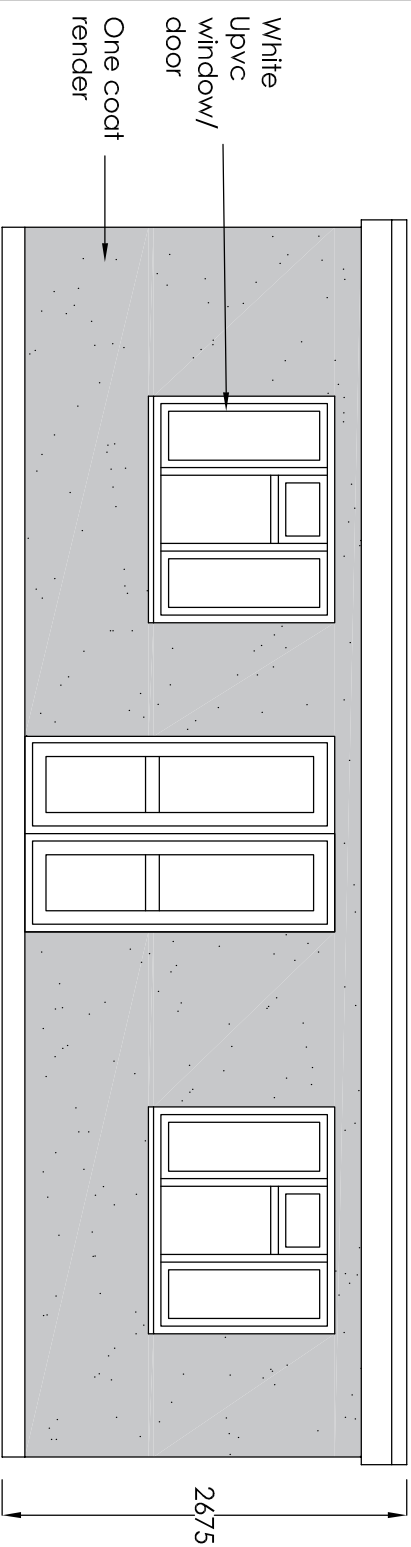


FRONT ELEVATION

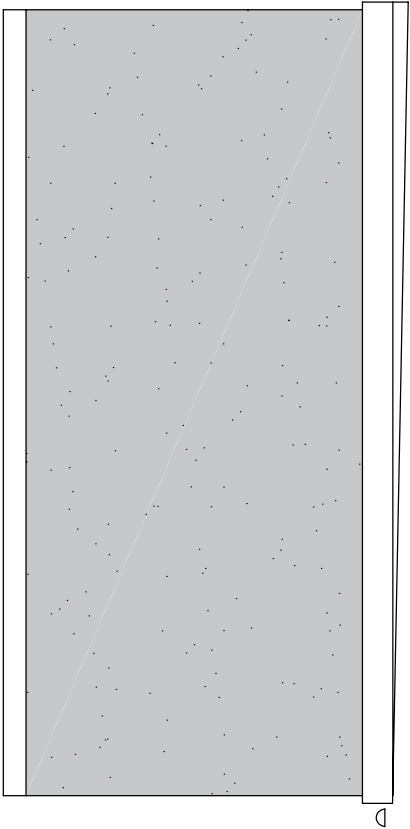

SIDE ELEVATION

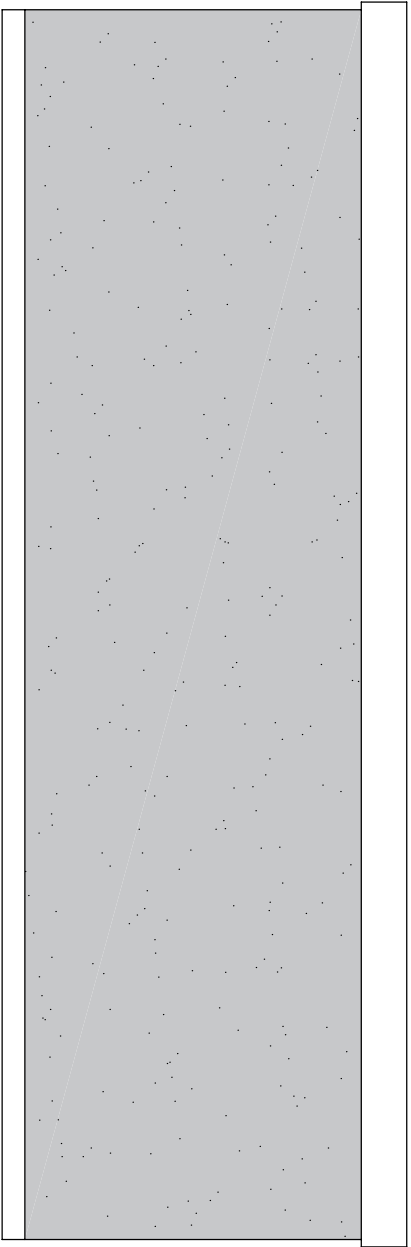

REAR ELEVATION

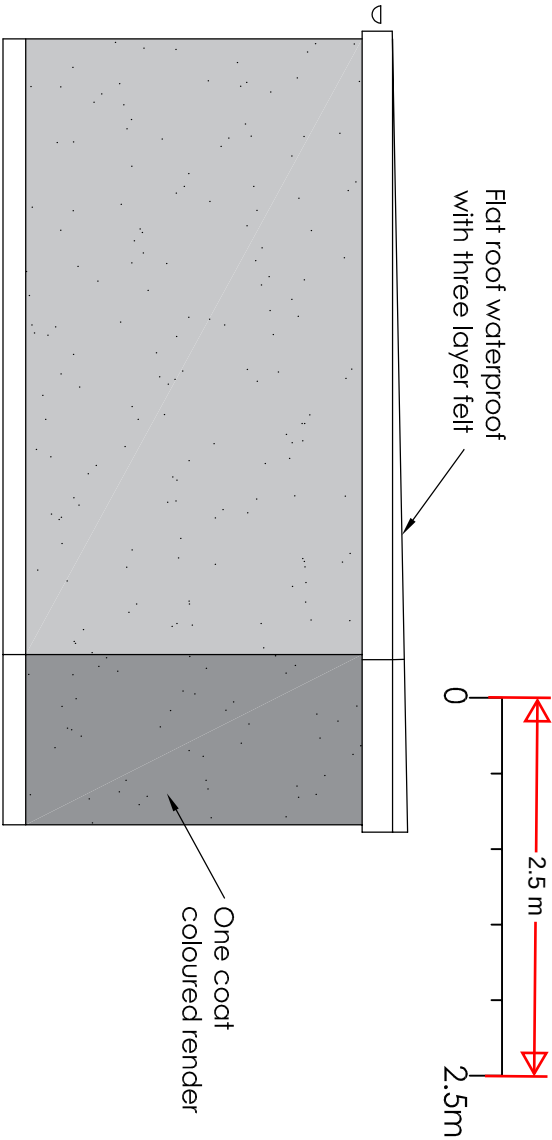

Project		42 Cambria Crescent Gravesend Kent DA12 4NH		Retropective application for the inclusion of a shower room, toilet, and small kitchenette within an approved outbuilding to be used as a home office and gym.	
Drawing Title		Pre Existing Outbuilding Floor Plan and Elevations		H Channa Picaroons Maidstone Road Platt Kent TN15 8LB Tel: 07828277909 E-mail: hbchanna@tiscali.co.uk Drawn HC Date Nov 25 Scale 1:50 Drawing No. 42CC/A3/02	
Rev		Description		Date	