


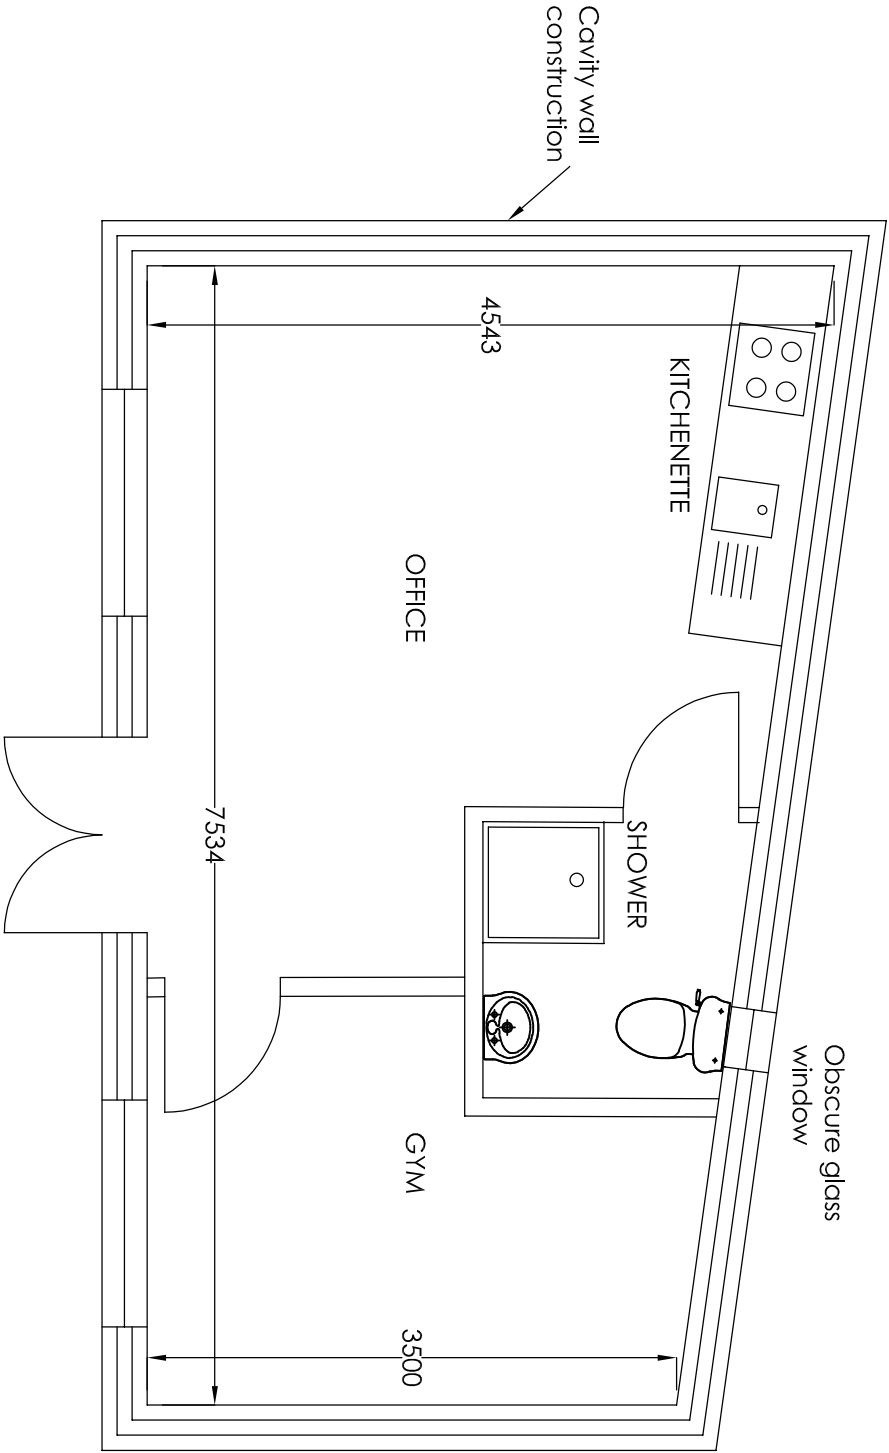


 


FLOOR PLAN

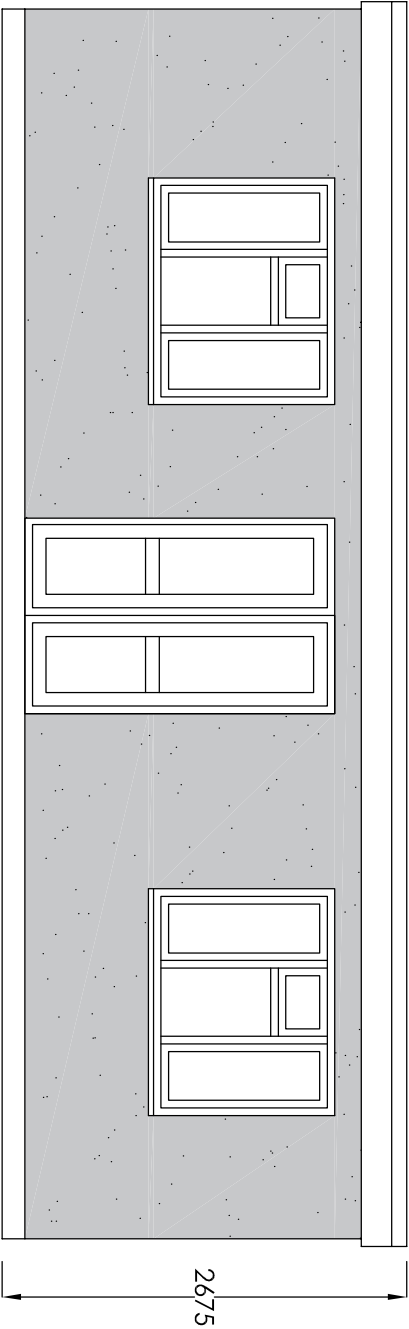

FRONT ELEVATION

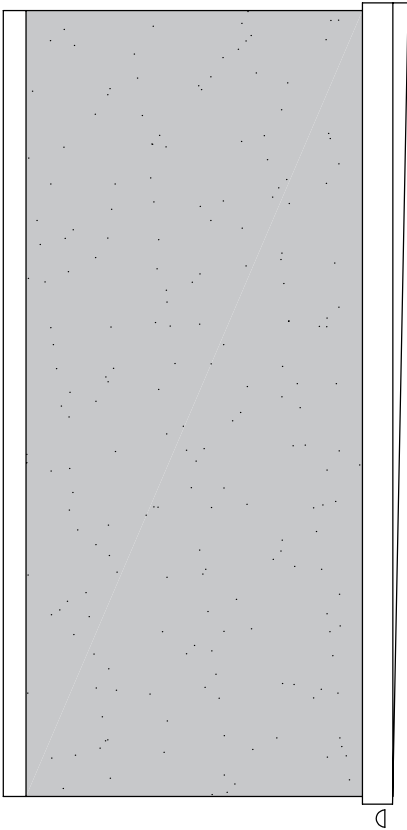

SIDE ELEVATION

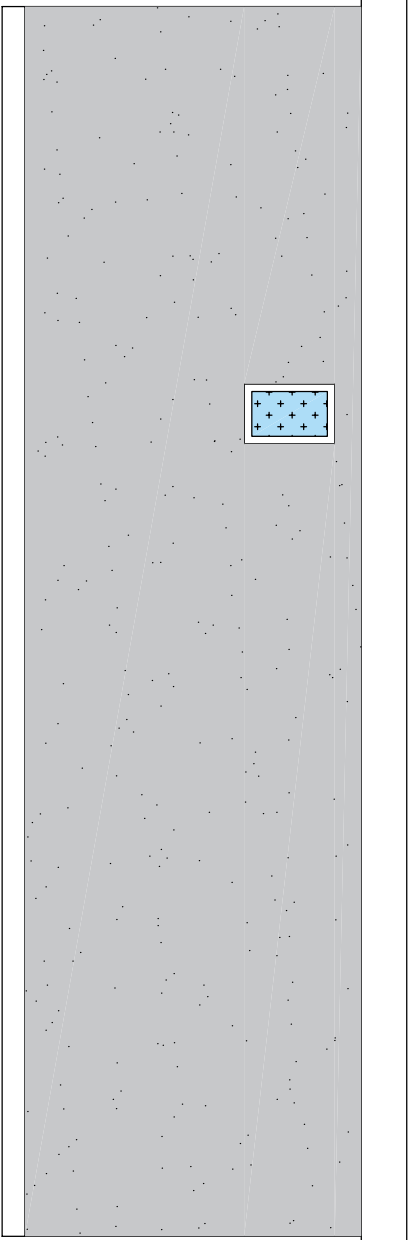

REAR ELEVATION

Project		42 Cambria Crescent Gravesend Kent DA12 4NH	
Drawing Title		Retrospective application for the inclusion of a shower room, toilet, and small kitchenette within an approved outbuilding to be used as a home office and gym.	
Existing Outbuilding Floor Plan and Elevations		Rev	Description
		Date	
		Drawn	Date
		HC	Feb 25
		Scale	1:50
		Drawing No.	42CC/A3/03

H Channa

Picaroons Maidstone Road Platt Kent TN15 8LB

Tel: 07828277909 E-mail: hbachanna@tiscali.co.uk