




front elevation




front elevation

COPYRIGHT RESERVED
~~DO NOT SCALE FROM THIS DRAWING.~~
 ALL DIMENSIONS TO BE CHECKED BY CONTRACTOR ON SITE.
 SUPERVISOR TO BE NOTIFIED OF ALL DISCREPANCIES PRIOR
 TO WORKS COMMENCING.


UNLESS OTHERWISE NOTED, WINDOWS, DOORS ETC FRAME
 DETAILS SHOWN ARE GENERIC. CLIENT/CONTRACTOR TO
 ADVISE WHEN SPECIFIC PRODUCTS ARE SELECTED, AS SOME
 VARIATION IN CONSTRUCTION DETAILING MAY RESULT.
 CONTRACTOR TO ADVISE OF ANY CONSTRUCTION DETAILING
 VARIATIONS PROPOSED, PRIOR TO INSTIGATING THESE WORKS.

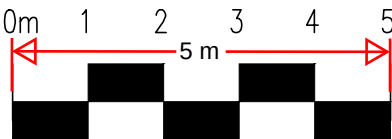

scale in meters (1:100)

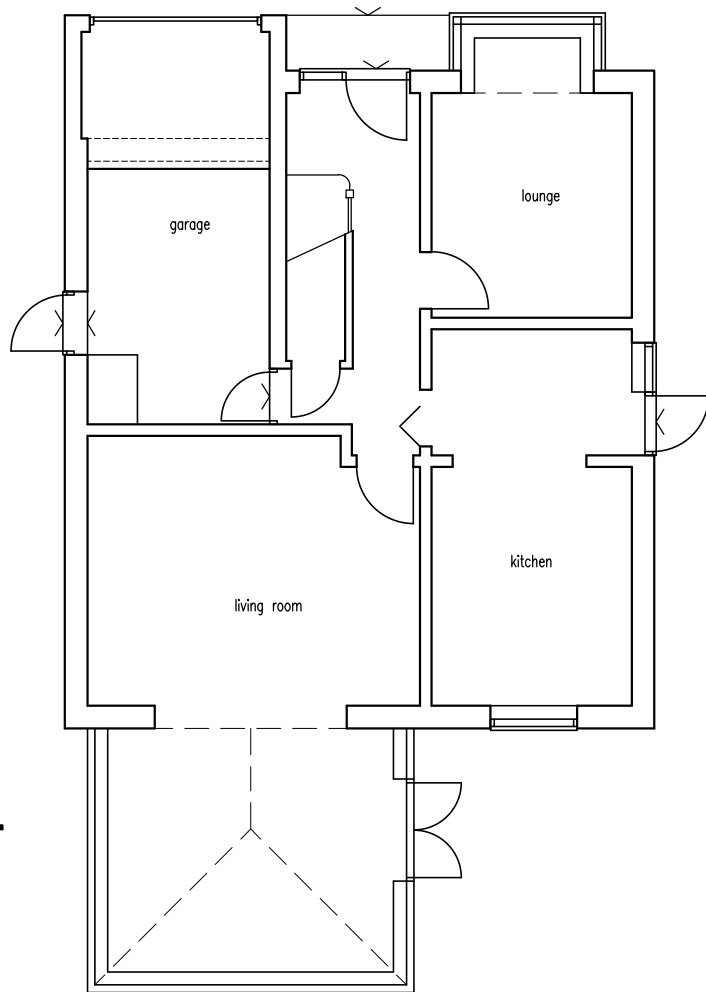

ground floor
EXISTING

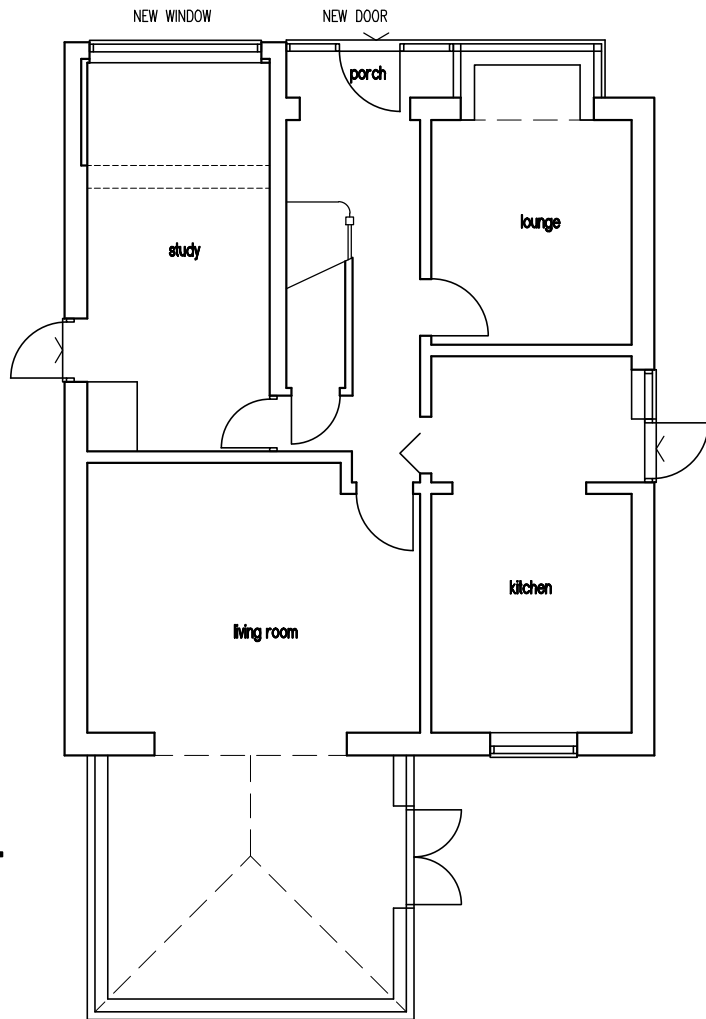

ground floor
PROPOSED

NOTE:
 PROPOSALS NOT
 VISIBLE FROM ANY
 OTHER DIRECTION
 AND NOT OTHER
 WORKS PROPOSED

B APR25 MINOR REVISIONS
 A APR25 MINOR REVISIONS

- J S DESIGNS - Suite 3, West Hill House, West Hill Dartford, Kent DA1 2EU Tel: 01322 286506 Fax: 01322 286504 e mail: js.designs@btconnect.com website: jsdesignsltd.co.uk	Client : Mr S Sandhu	Property Address : 37 Calderwood Gravesend	Drawing Title : Existing Ground Floor Plans & Front Elevation	Scale : 1:100	Date : Mar25	By : JPS
				Drawing Number : 25017-01	Amendment : B	