




EXISTING FRONT ELEVATION (WEST)
SCALE 1:100

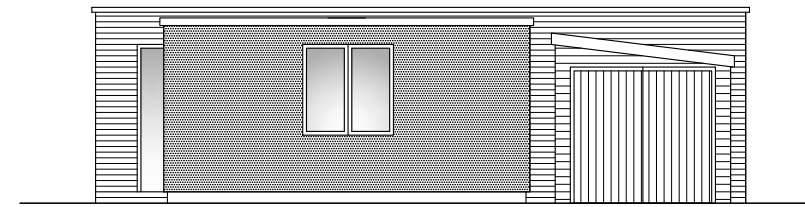


EXISTING SIDE ELEVATION (SOUTH)
SCALE 1:100

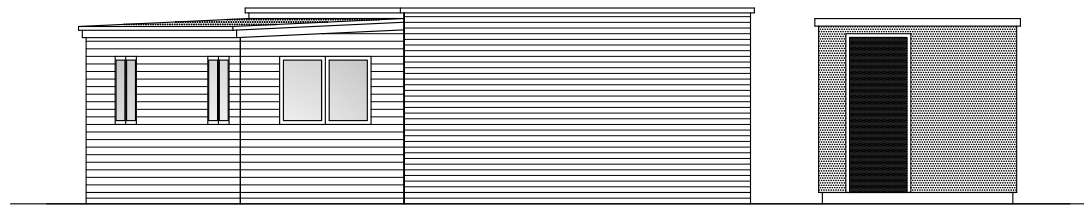


EXISTING REAR ELEVATION (EAST)
SCALE 1:100

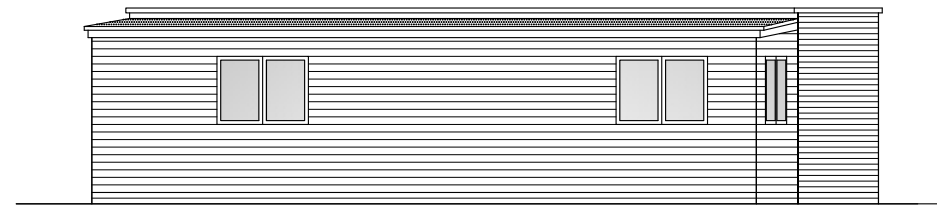

EXISTING SIDE ELEVATION (NORTH)
SCALE 1:100

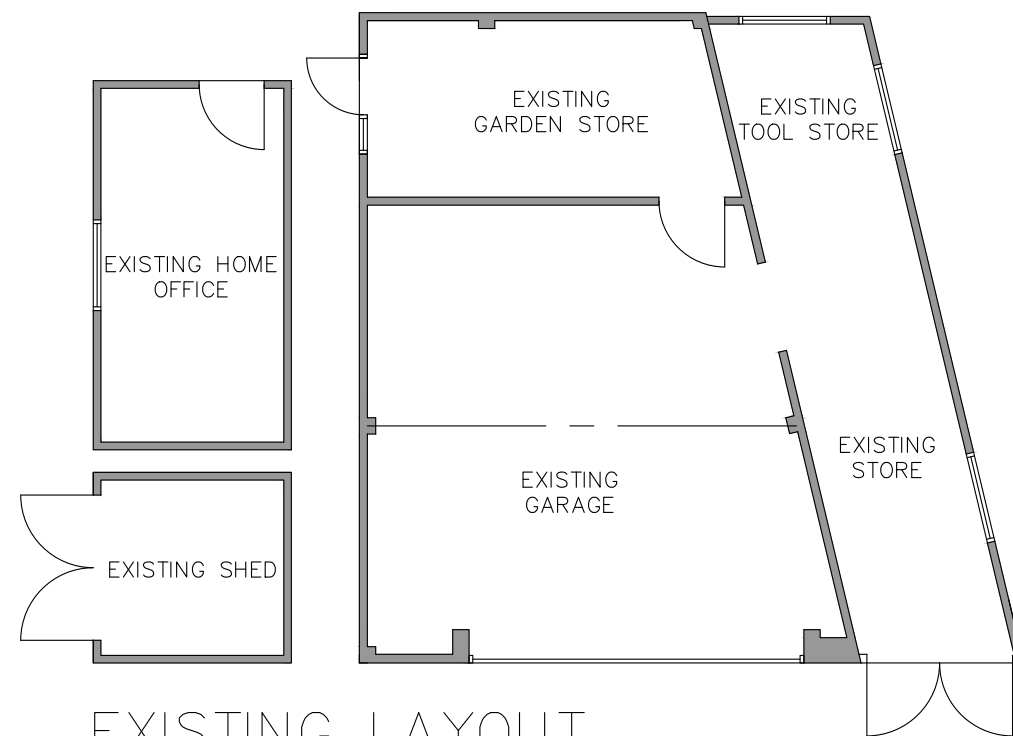

EXISTING LAYOUT
SCALE 1:100

 

JOB	CONVERSION ON EXISTING GARAGE TO ANNEX		
	NURSTEAD LODGE, NURSTEAD, GRAVESEND, KENT		
TITLE	EXISTING LAYOUT AND ELEVATIONS		
SCALE	1:100	DATE	APRIL 25
DWG. No.	180/03	REV.	