


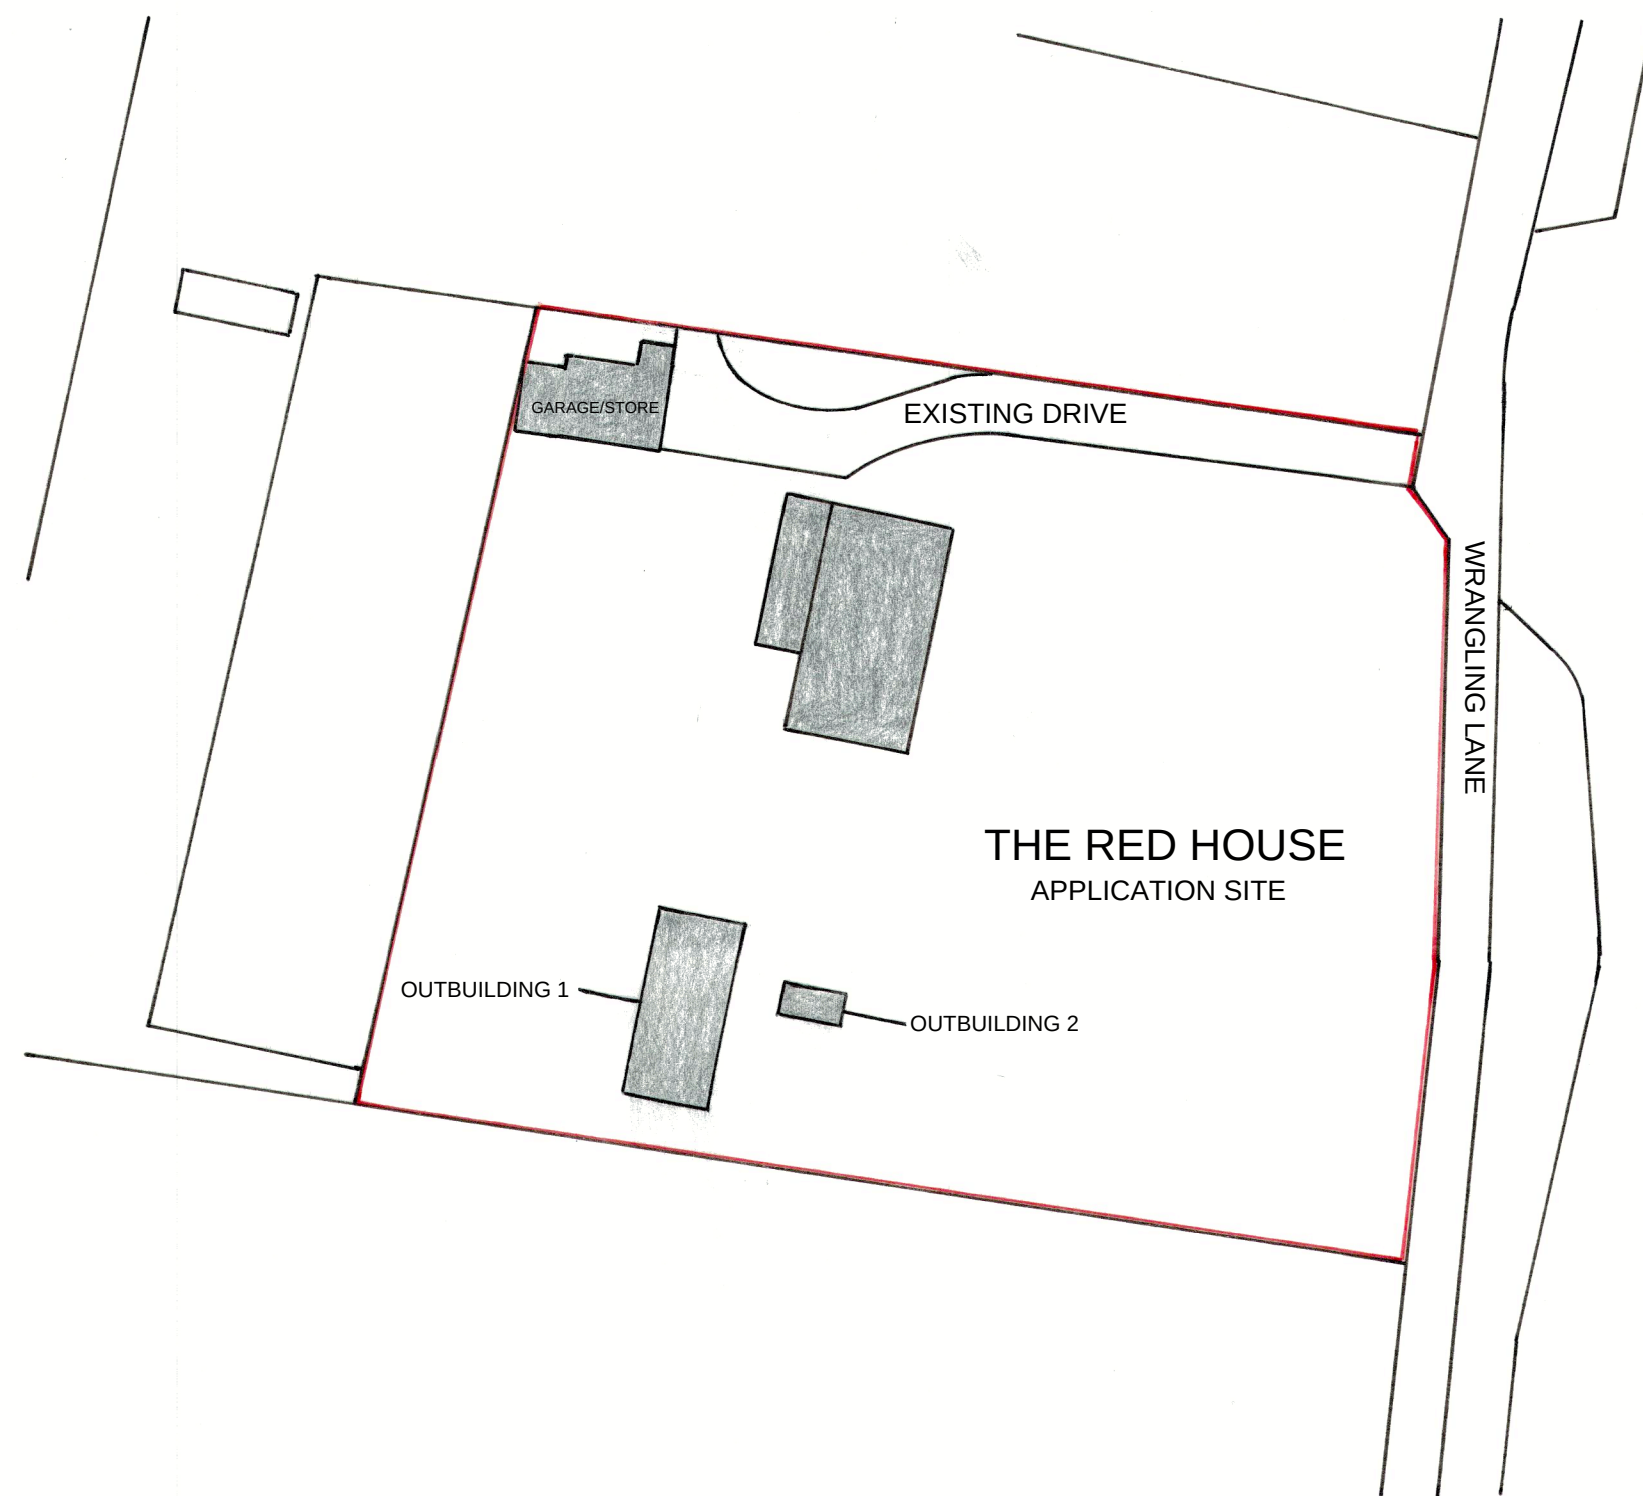


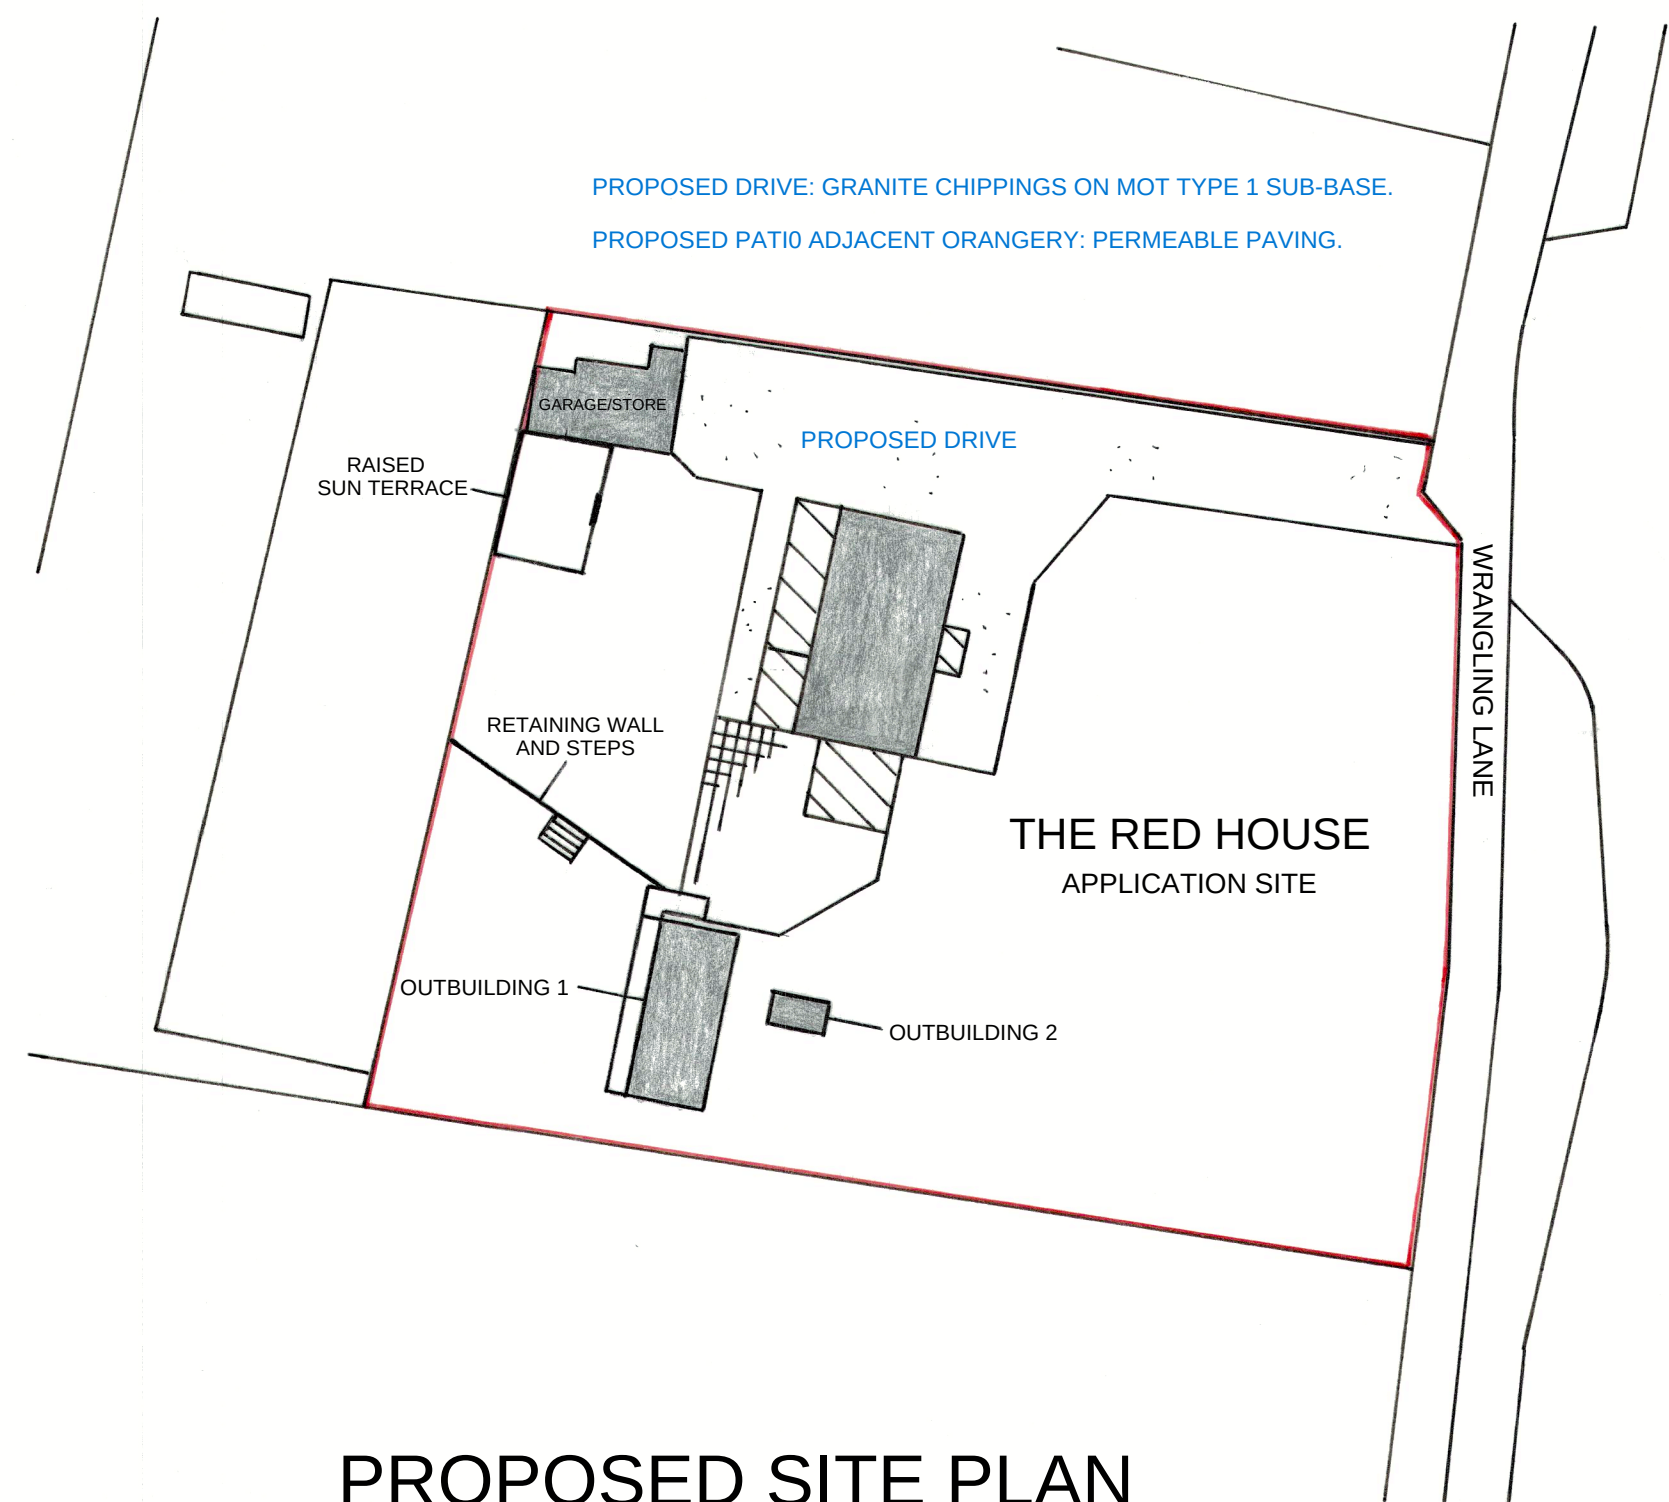

EXISTING SITE PLAN

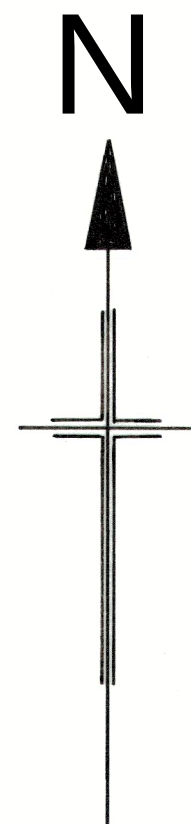

PROPOSED SITE PLAN

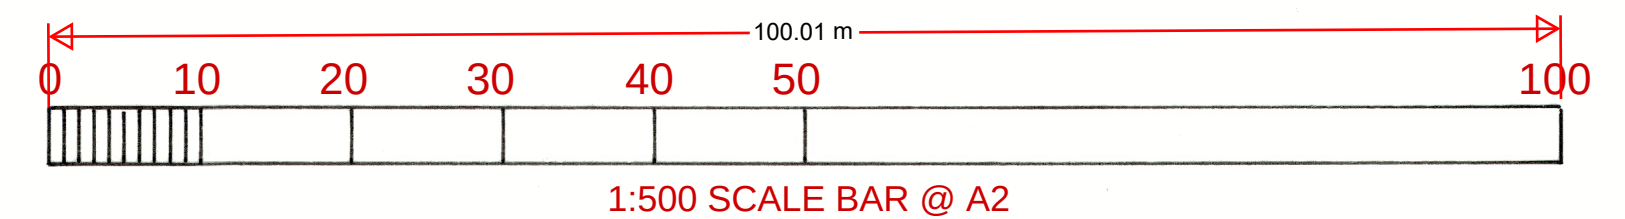

REVISION A - 20/03/2025:

OUTBUILDINGS 1 & 2 ADDED TOGETHER WITH
RAISED SUN TERRACE AND RETAINING WALL
AND STEPS AS REQUESTED BY CASE OFFICER



PROPOSED FRONT, SIDE, REAR & FIRST FLOOR
EXTENSIONS WITH INTERNAL ALTERATIONS AT:

THE RED HOUSE WRANGLING LANE GREAT BUCKLAND
LUDESSEND GRAVESEND DA13 0XF

EXISTING AND PROPOSED SITE PLANS

SCALE: 1:500 @ A2 DRG No: WR/01 REV A 27/01/2025
DAVID HAIME | d.haime@btinternet.com | +44 7974 156510

Chartered Institute of Architectural Technologists