



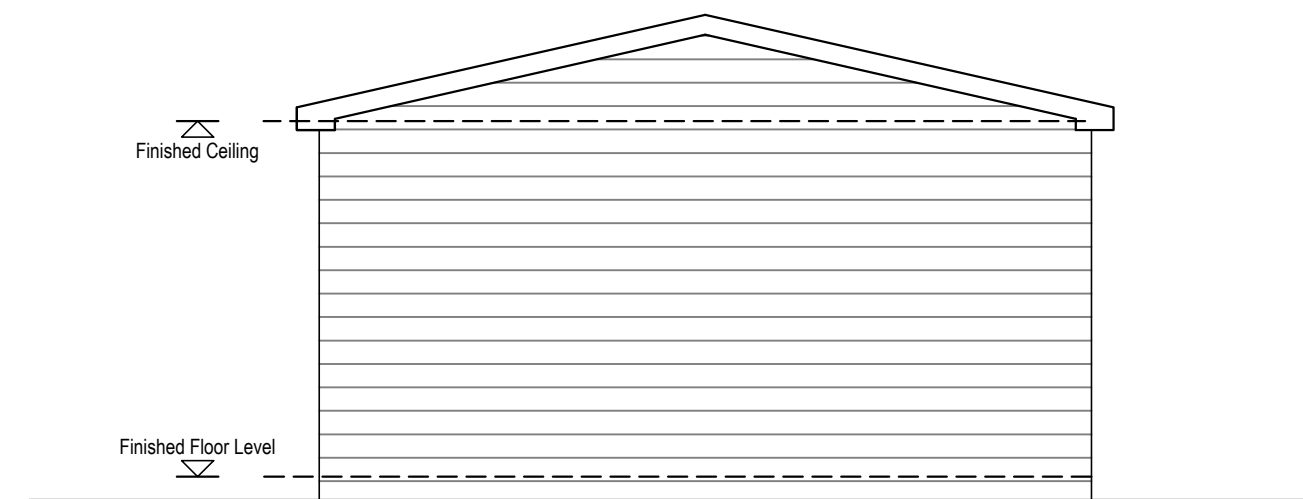


FRONT ELEVATION  
SCALE 1:50

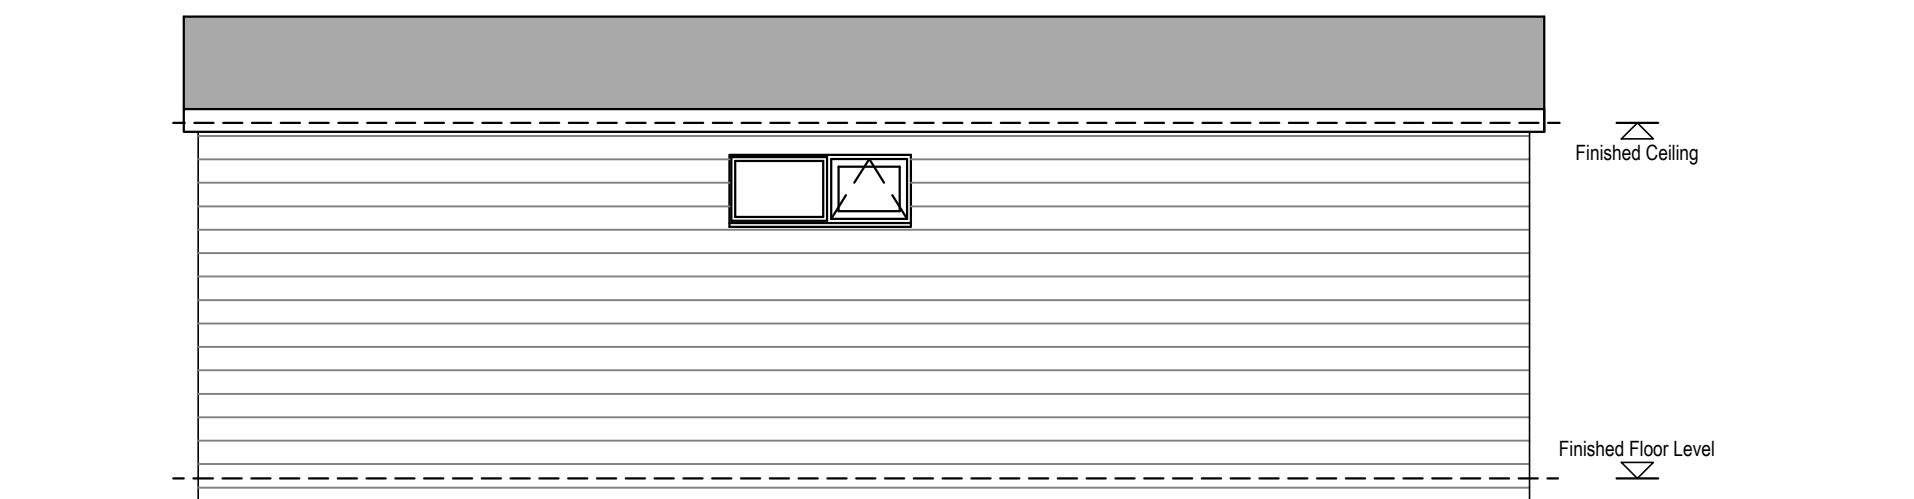


SIDE ELEVATION  
SCALE 1:50




REAR ELEVATION  
SCALE 1:50

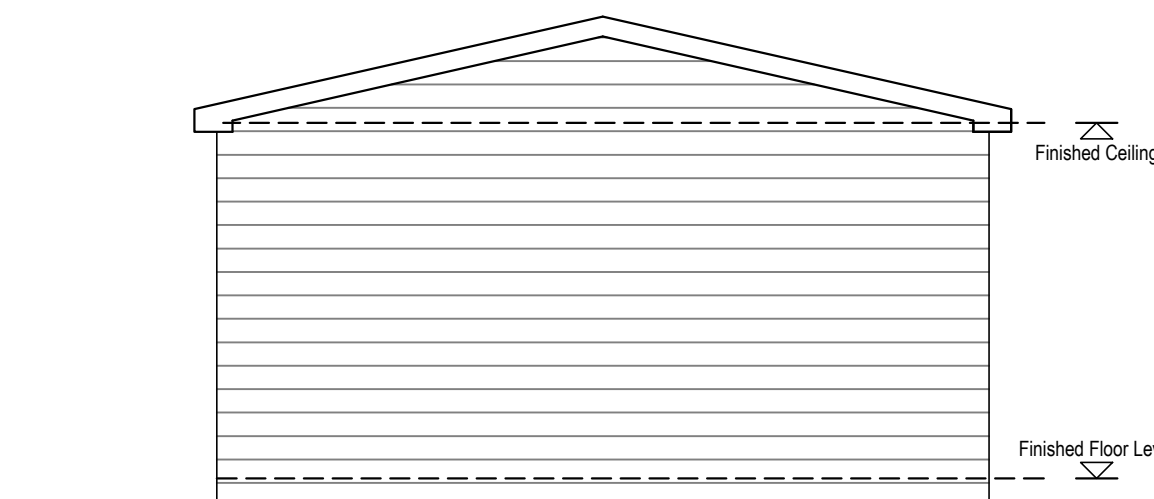

SIDE ELEVATION  
SCALE 1:50

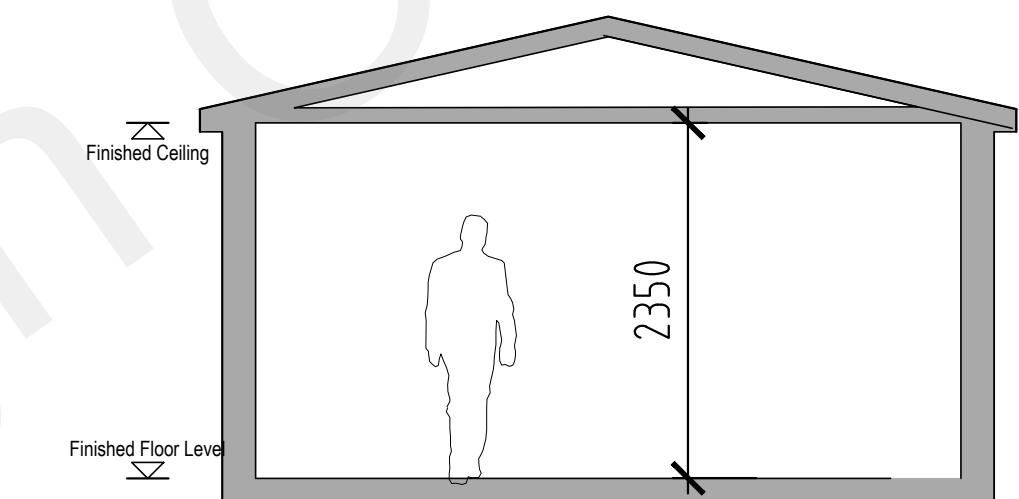


SECTION  
SCALE 1:50

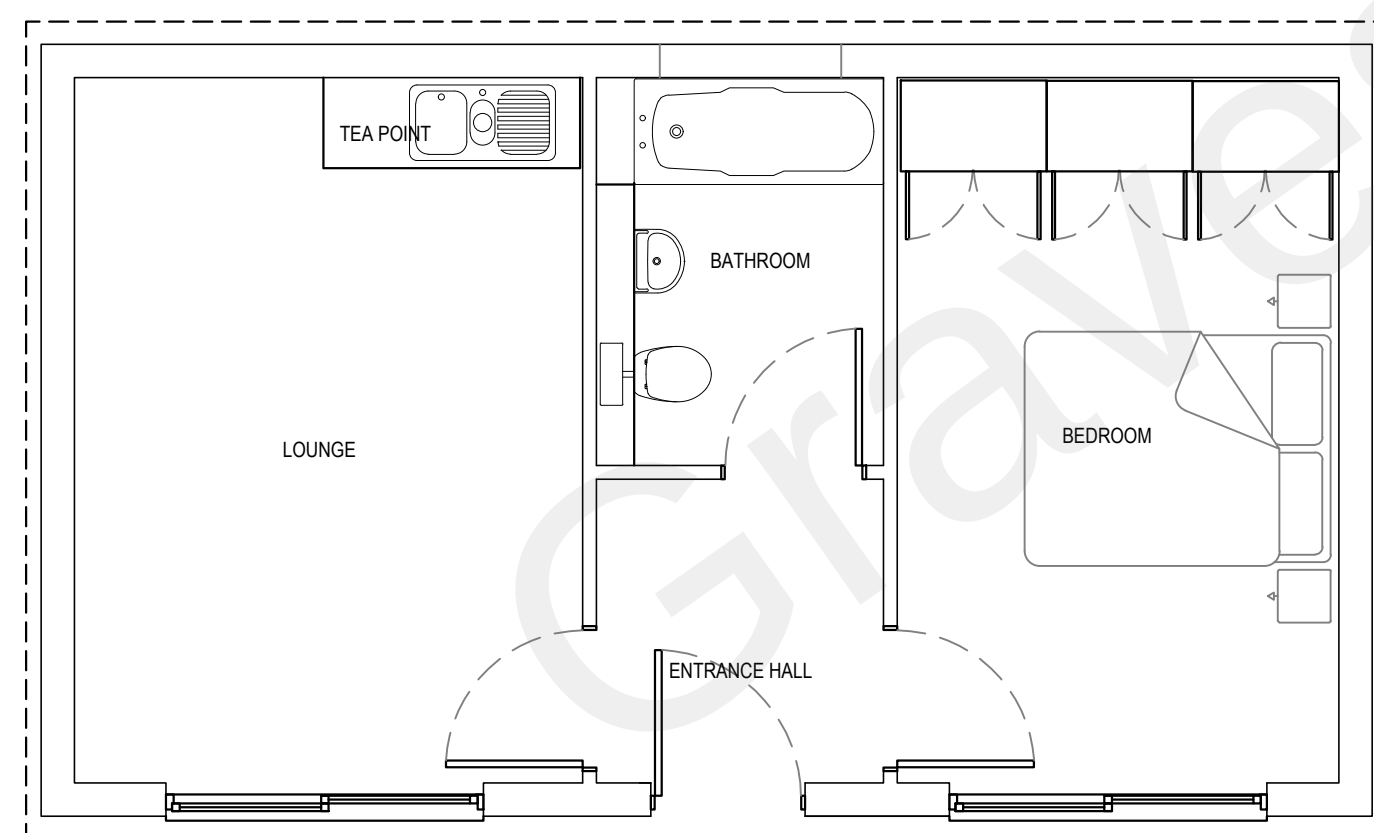


GROUND FLOOR PLAN  
SCALE 1:50



ROOF PLAN  
SCALE 1:50

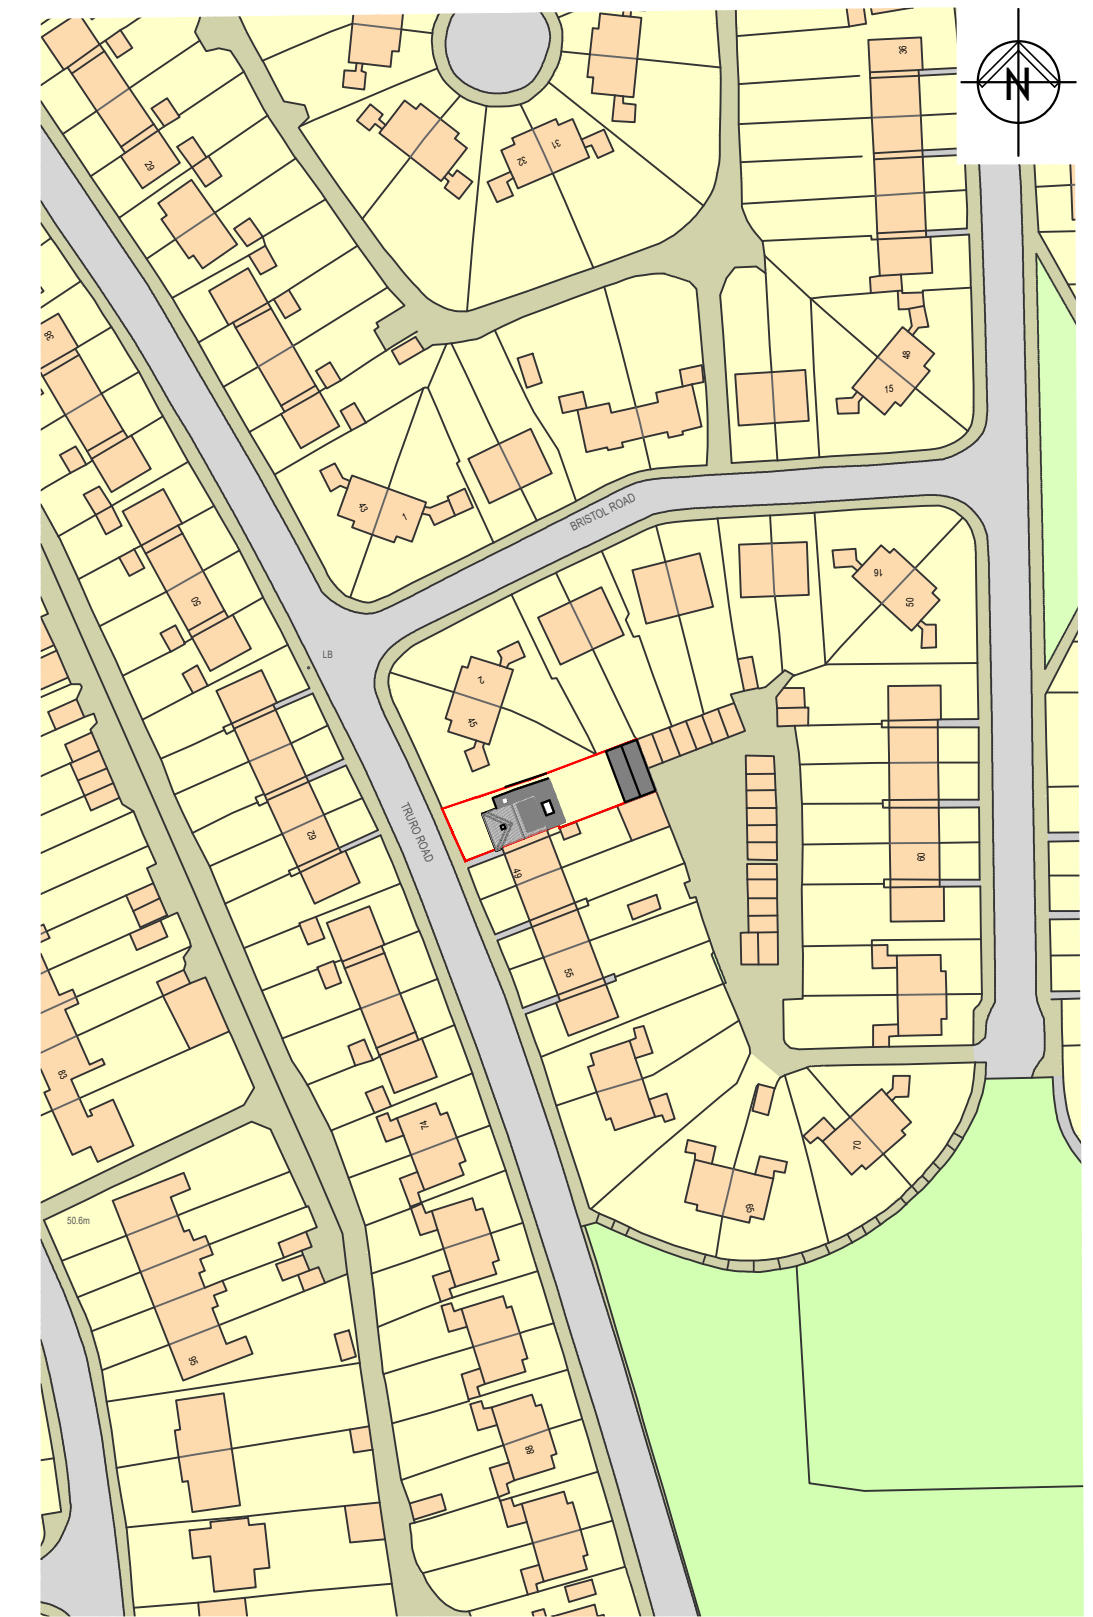

LOCATION PLAN  
Scale 1:1250

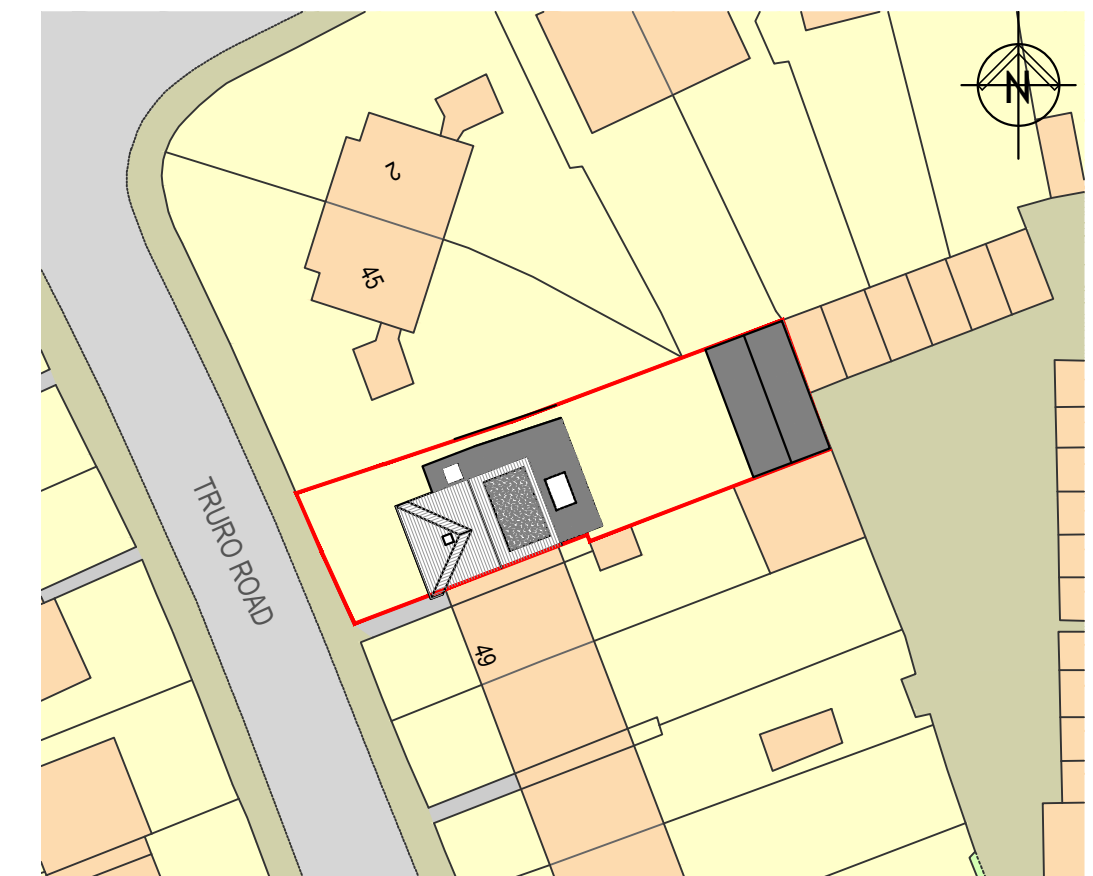

BLOCK PLAN  
Scale 1:500

THIS DRAWING HAS BEEN  
PRODUCED IN SUPPORT OF AN  
APPLICATION FOR PLANNING  
CONSENT, IT IS NOT INTENDED  
FOR USE BY ANY OTHER PERSON  
OR FOR ANY OTHER PURPOSE.

|                                                                     |                           |
|---------------------------------------------------------------------|---------------------------|
| Address<br><b>47 Truro Road<br/>Gravesend<br/>Kent<br/>DA12 5RQ</b> |                           |
| Subject<br><b>Extension</b>                                         | Date<br><b>16/01/2023</b> |
| Scale<br><b>1:50, 1:500<br/>&amp; 1:1250</b>                        | No.<br><b>042-03</b>      |
| Title<br><b>Proposed Annex Drawings</b>                             |                           |

