




The Contractor is to check all dimensions on site and report any discrepancies to the Contract Administrator. This drawing is to be read in conjunction with all other standard documentation.

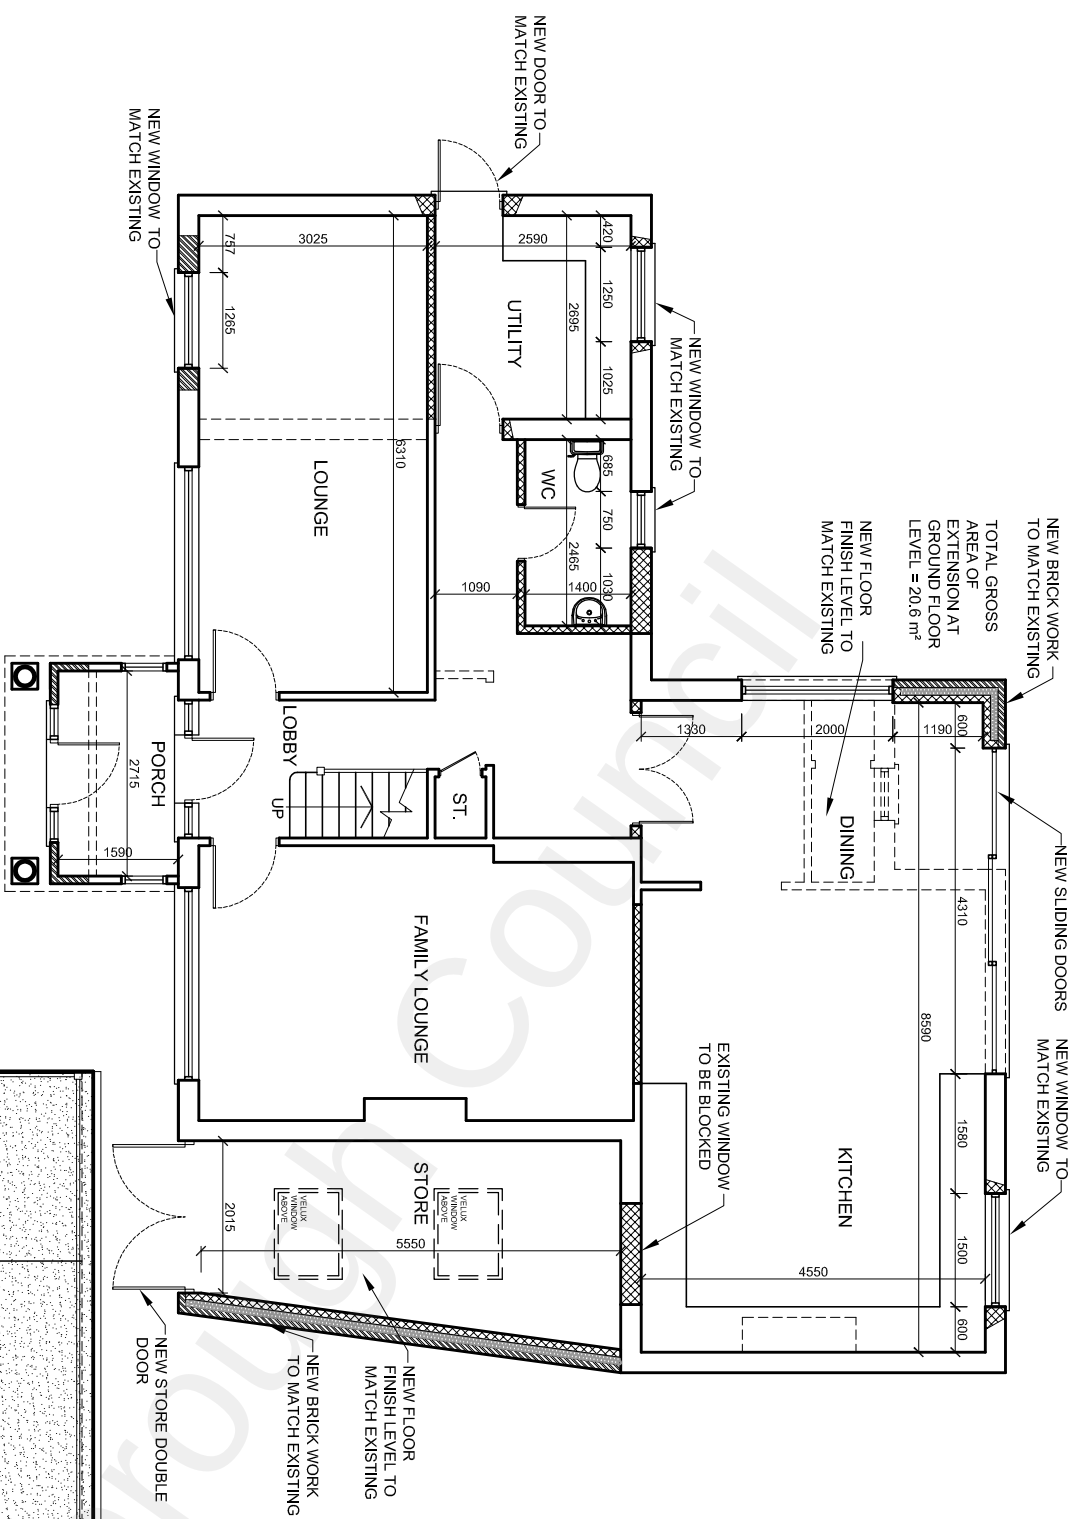

PROPOSED GROUND FLOOR PLAN

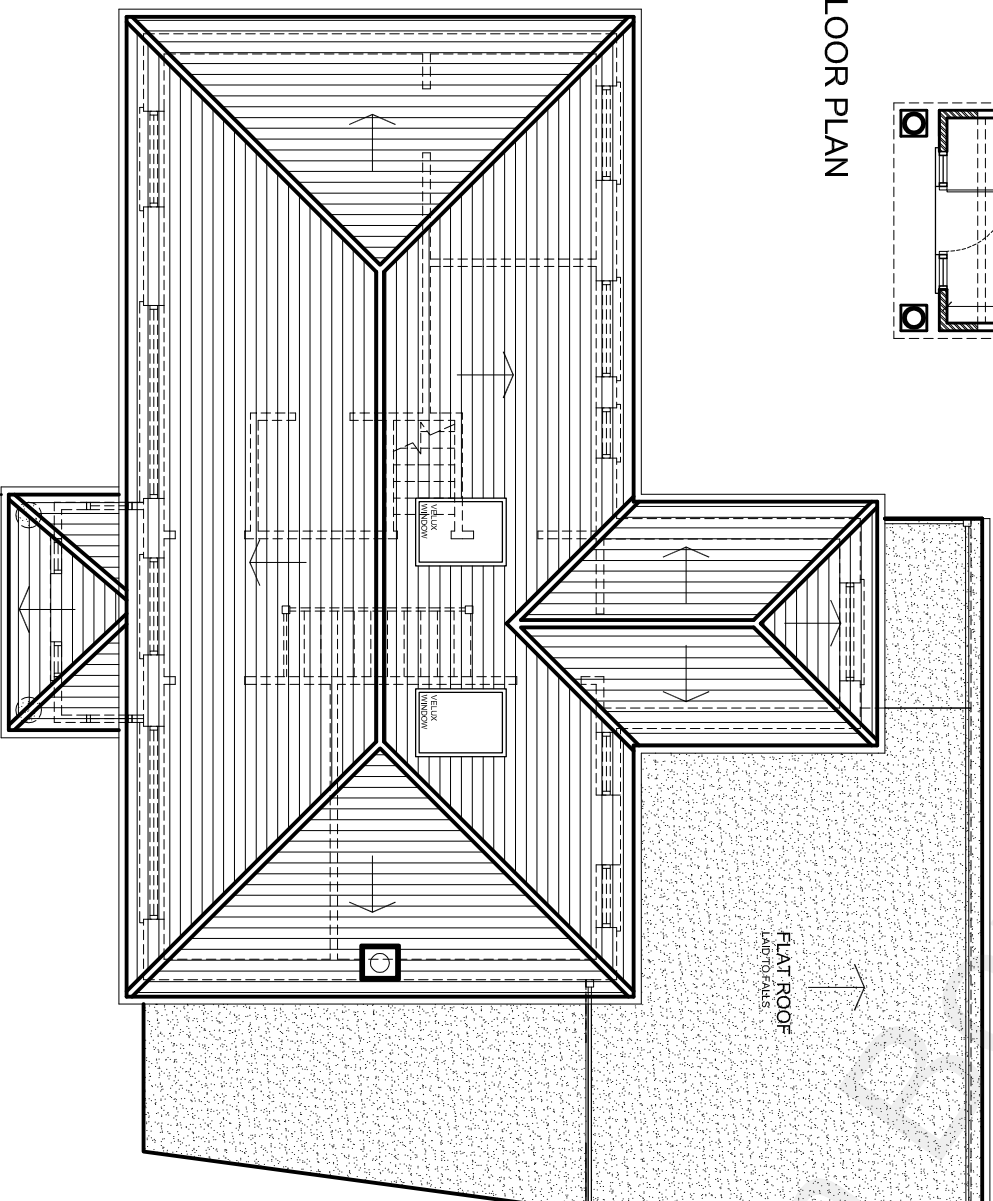

PROPOSED ROOF PLAN

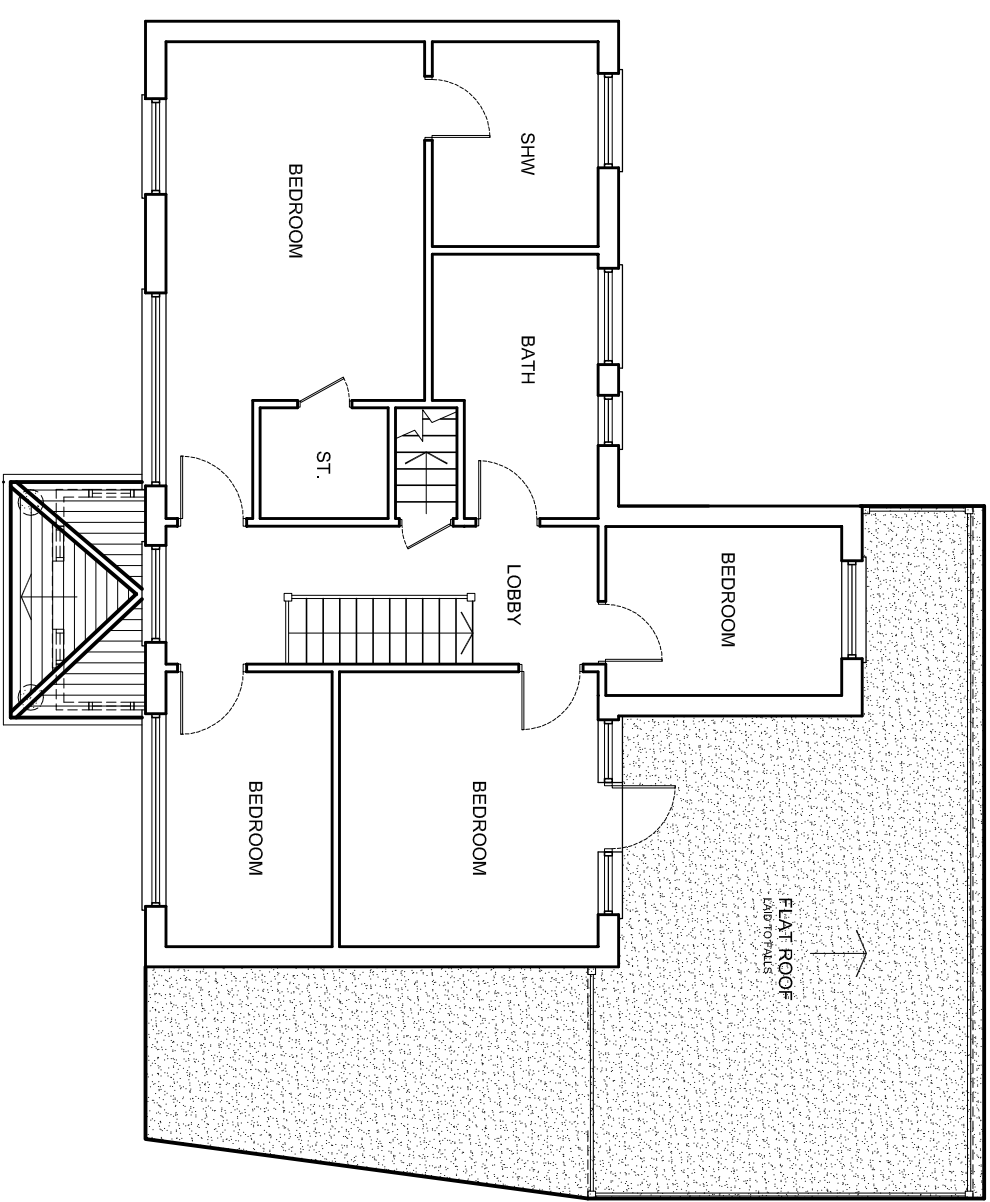

PROPOSED FIRST FLOOR PLAN

rev.	description	date	chkd.
	 93 Cotmandene Crescent, Orpington, Kent BR5 2RA 020 3004 9238 07931 931 035		
	Design And Plan CONSULTANTS s.nagpal@dapconsultants.co.uk www.dapconsultants.co.uk		

project : 14 Colewood Drive
Rochester

drawing title :

Proposed Floor Plans

drawn: SN	chkd: SS	date: 20.10.2022
status: Prior Approval		scale: 1:100@A3
proj no: 2016	drg no: 03	rev no: A