



The Contractor is to check all dimensions on site and report any discrepancies to the Contract Administrator. This drawing is to be read in conjunction with all other standard documentation.

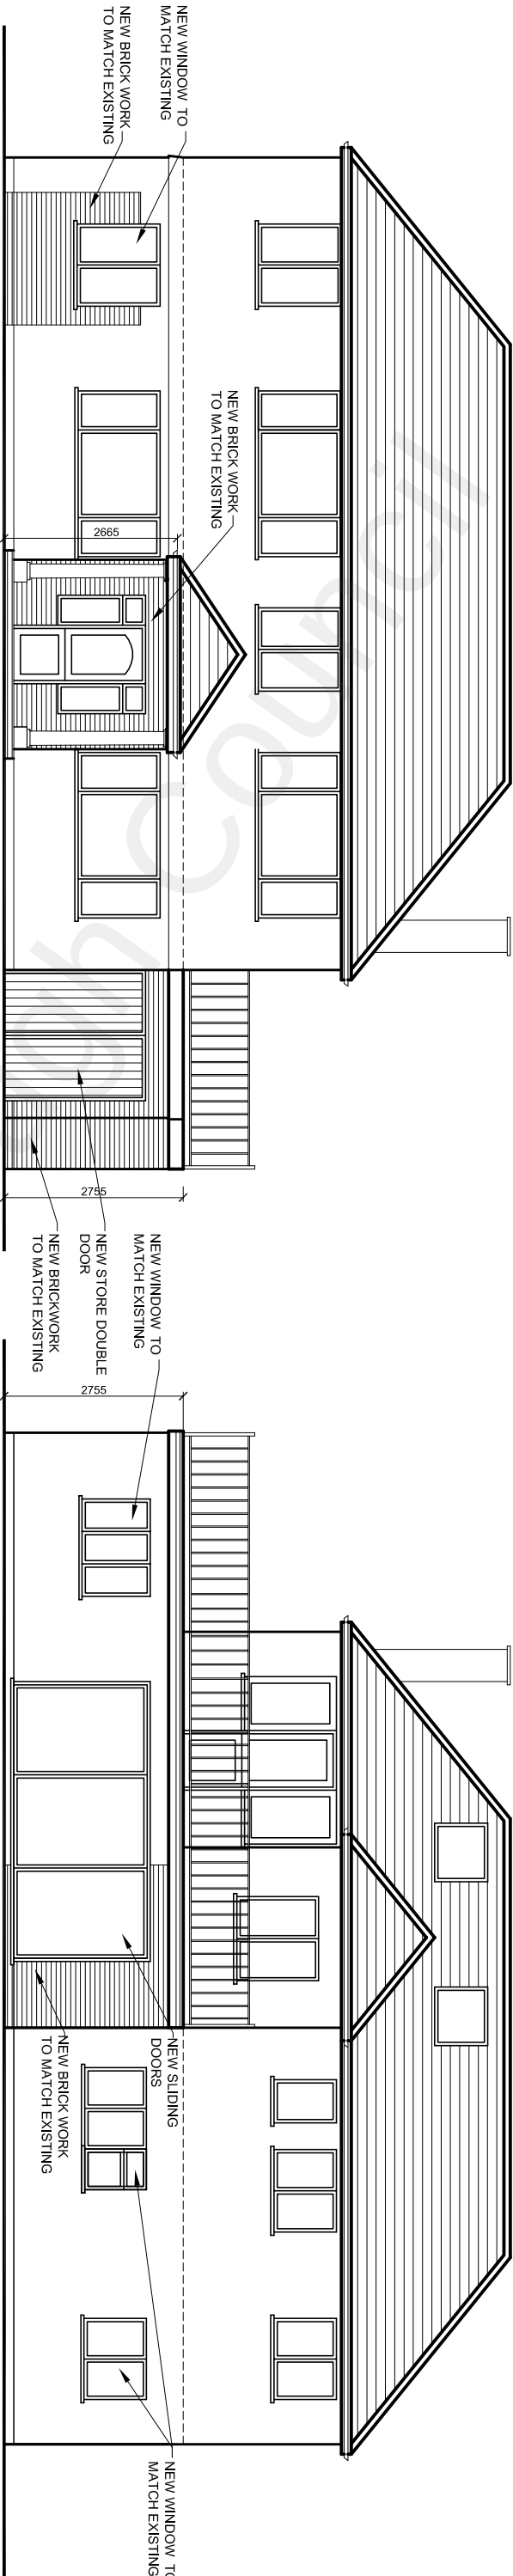


PROPOSED FRONT ELEVATION

PROPOSED REAR ELEVATION

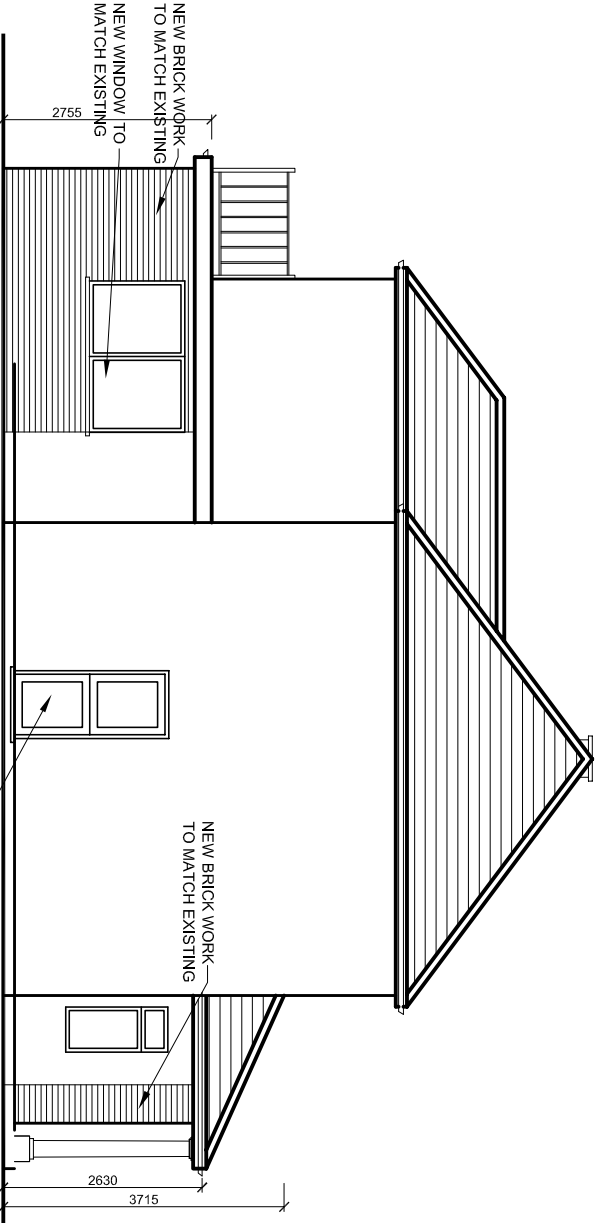

PROPOSED SIDE ELEVATION

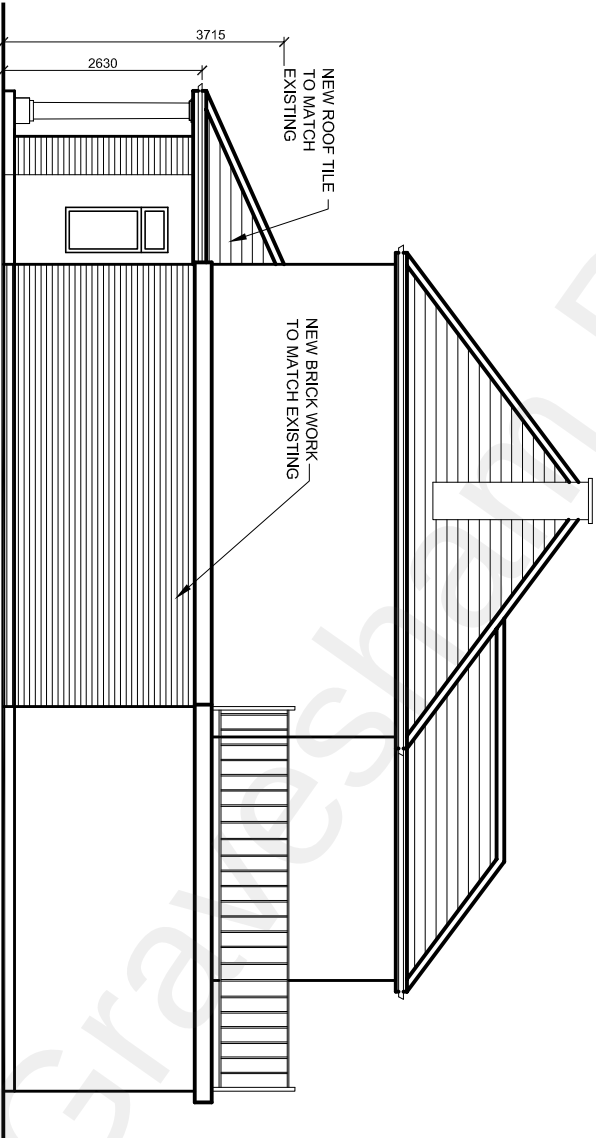

PROPOSED SIDE ELEVATION

drawing title :

Proposed Elevations

drawn: SN	chkd : SS	date: 28.10.2022	
status: Planning		scale: 1:100@A3	
proj no : 2016	drg no: 05	rev no: A	

DAP
Design And Plan
CONSULTANTS

93 Colmandene Crescent,
Orpington, Kent BR5 2RA
020 3004 9238
07931 931 035
s.nappai@dapconsultants.co.uk
www.dapconsultants.co.uk

project : 14 Colewood Drive
Rochester