


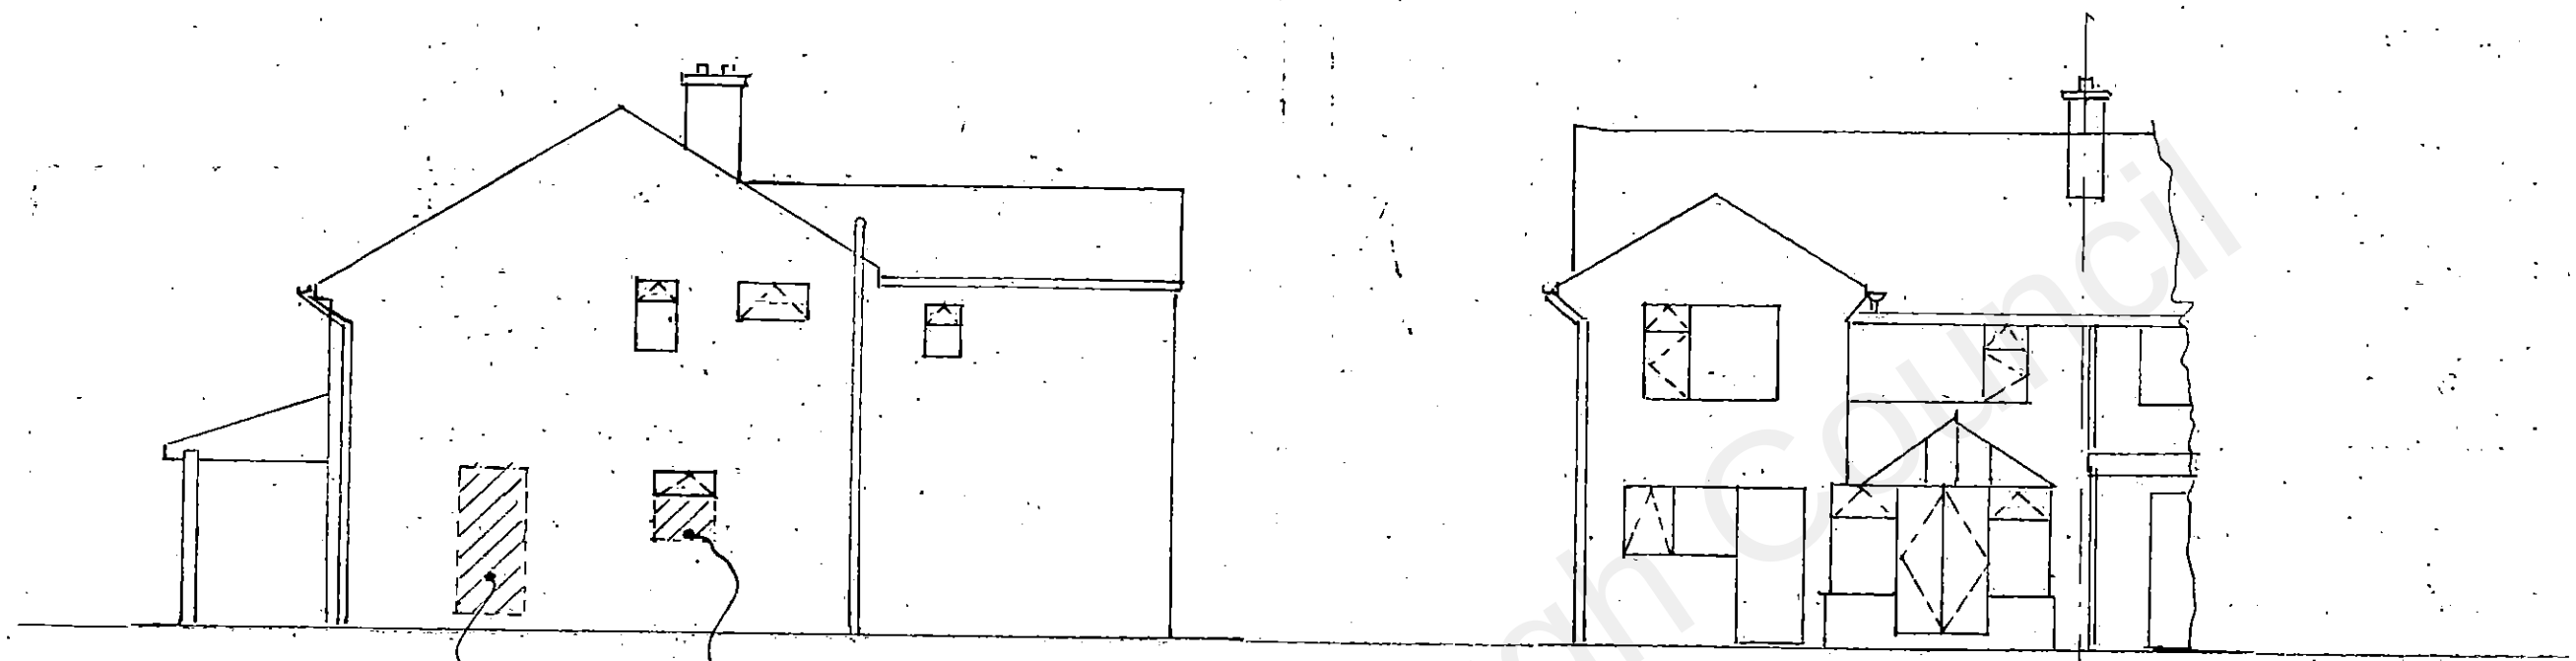


BRICKED INFILL

SIDE ELEVATION (1:100)

EXISTING REAR ELEVATION UNCHANGED  
(1:100)

20211389

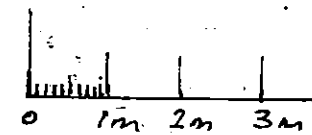

1:100

RECEIVED  
16 NOV 2021

|                            |      |          |        |        |
|----------------------------|------|----------|--------|--------|
| PROJECT                    |      |          |        |        |
| GARAGE CONVERSION TO       |      |          |        |        |
| HABITABLE ROOM AT 5 FLEET  |      |          |        |        |
| ROAD, NORTH FLEET, DAILBEY |      |          |        |        |
| DRAWING TITLE              |      |          |        |        |
| PROPOSED SIDE AND          |      |          |        |        |
| REAR ELEVATIONS            |      |          |        |        |
| DRAWN                      | DATE | CHECKED  | PASSED | SCALES |
| Cp                         |      |          |        | 1:100  |
| JOB NO.                    |      | DRG. NO. |        | REV.   |
| 500                        |      | 03       |        |        |