


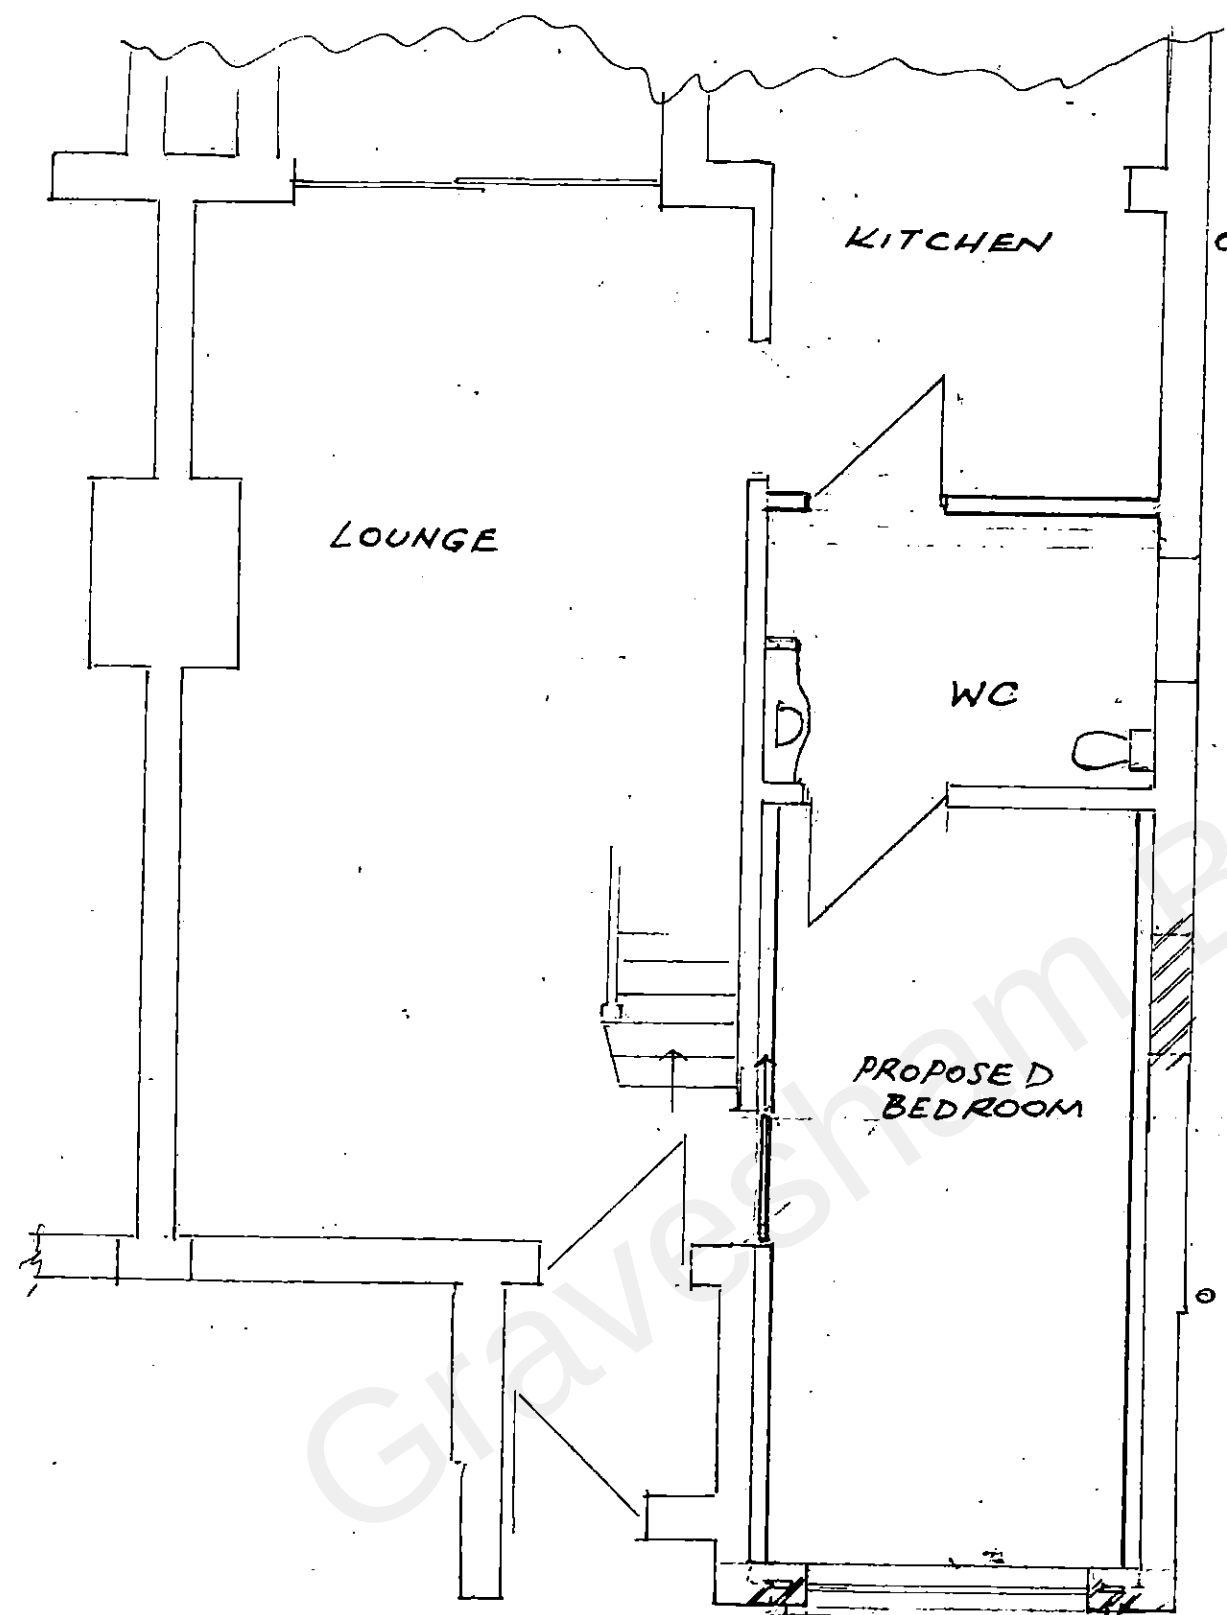


GROUND FLOOR PLAN (1:50)



FRONT ELEVATION (1:50)

RECEIVED
16 NOV 2021

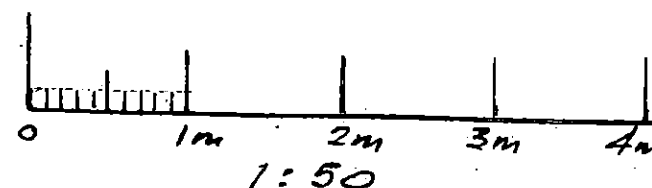

20211389

REV A: BAR SCALES ADDED

PROJECT				
GARAGE CONVERSION TO HABITABLE ROOM AT 5 FEET ROAD, NORTH FLEET DAIL BEE				
DRAWING TITLE				
PROPOSED PLAN AND ELEVATION				
DRAWN	DATE	CHECKED	PASSED	SCALES
CFP				1:50
JOB NO.		DRG. NO.		REV.
500		02		A