



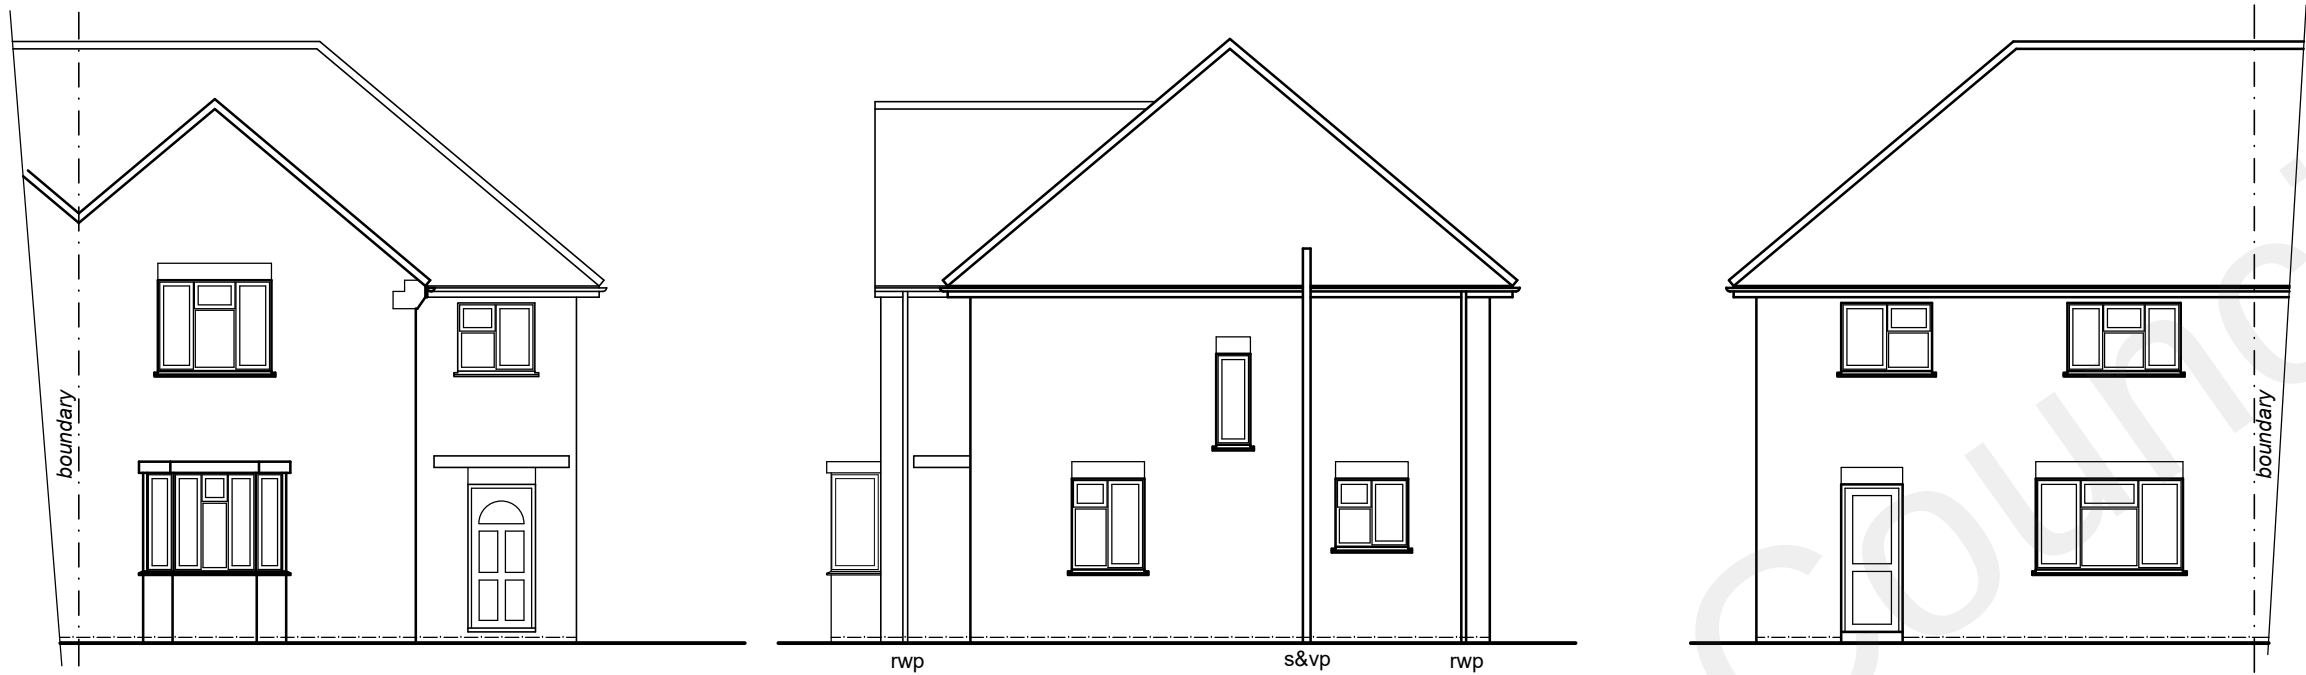


FRONT ELEVATION
(1:100)

SIDE ELEVATION
(1:100)


REAR ELEVATION
(1:100)

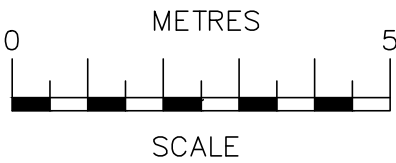

SCALE BAR @ 1:100

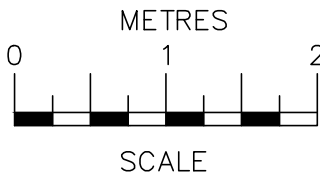


SCALE BAR @ 1:50

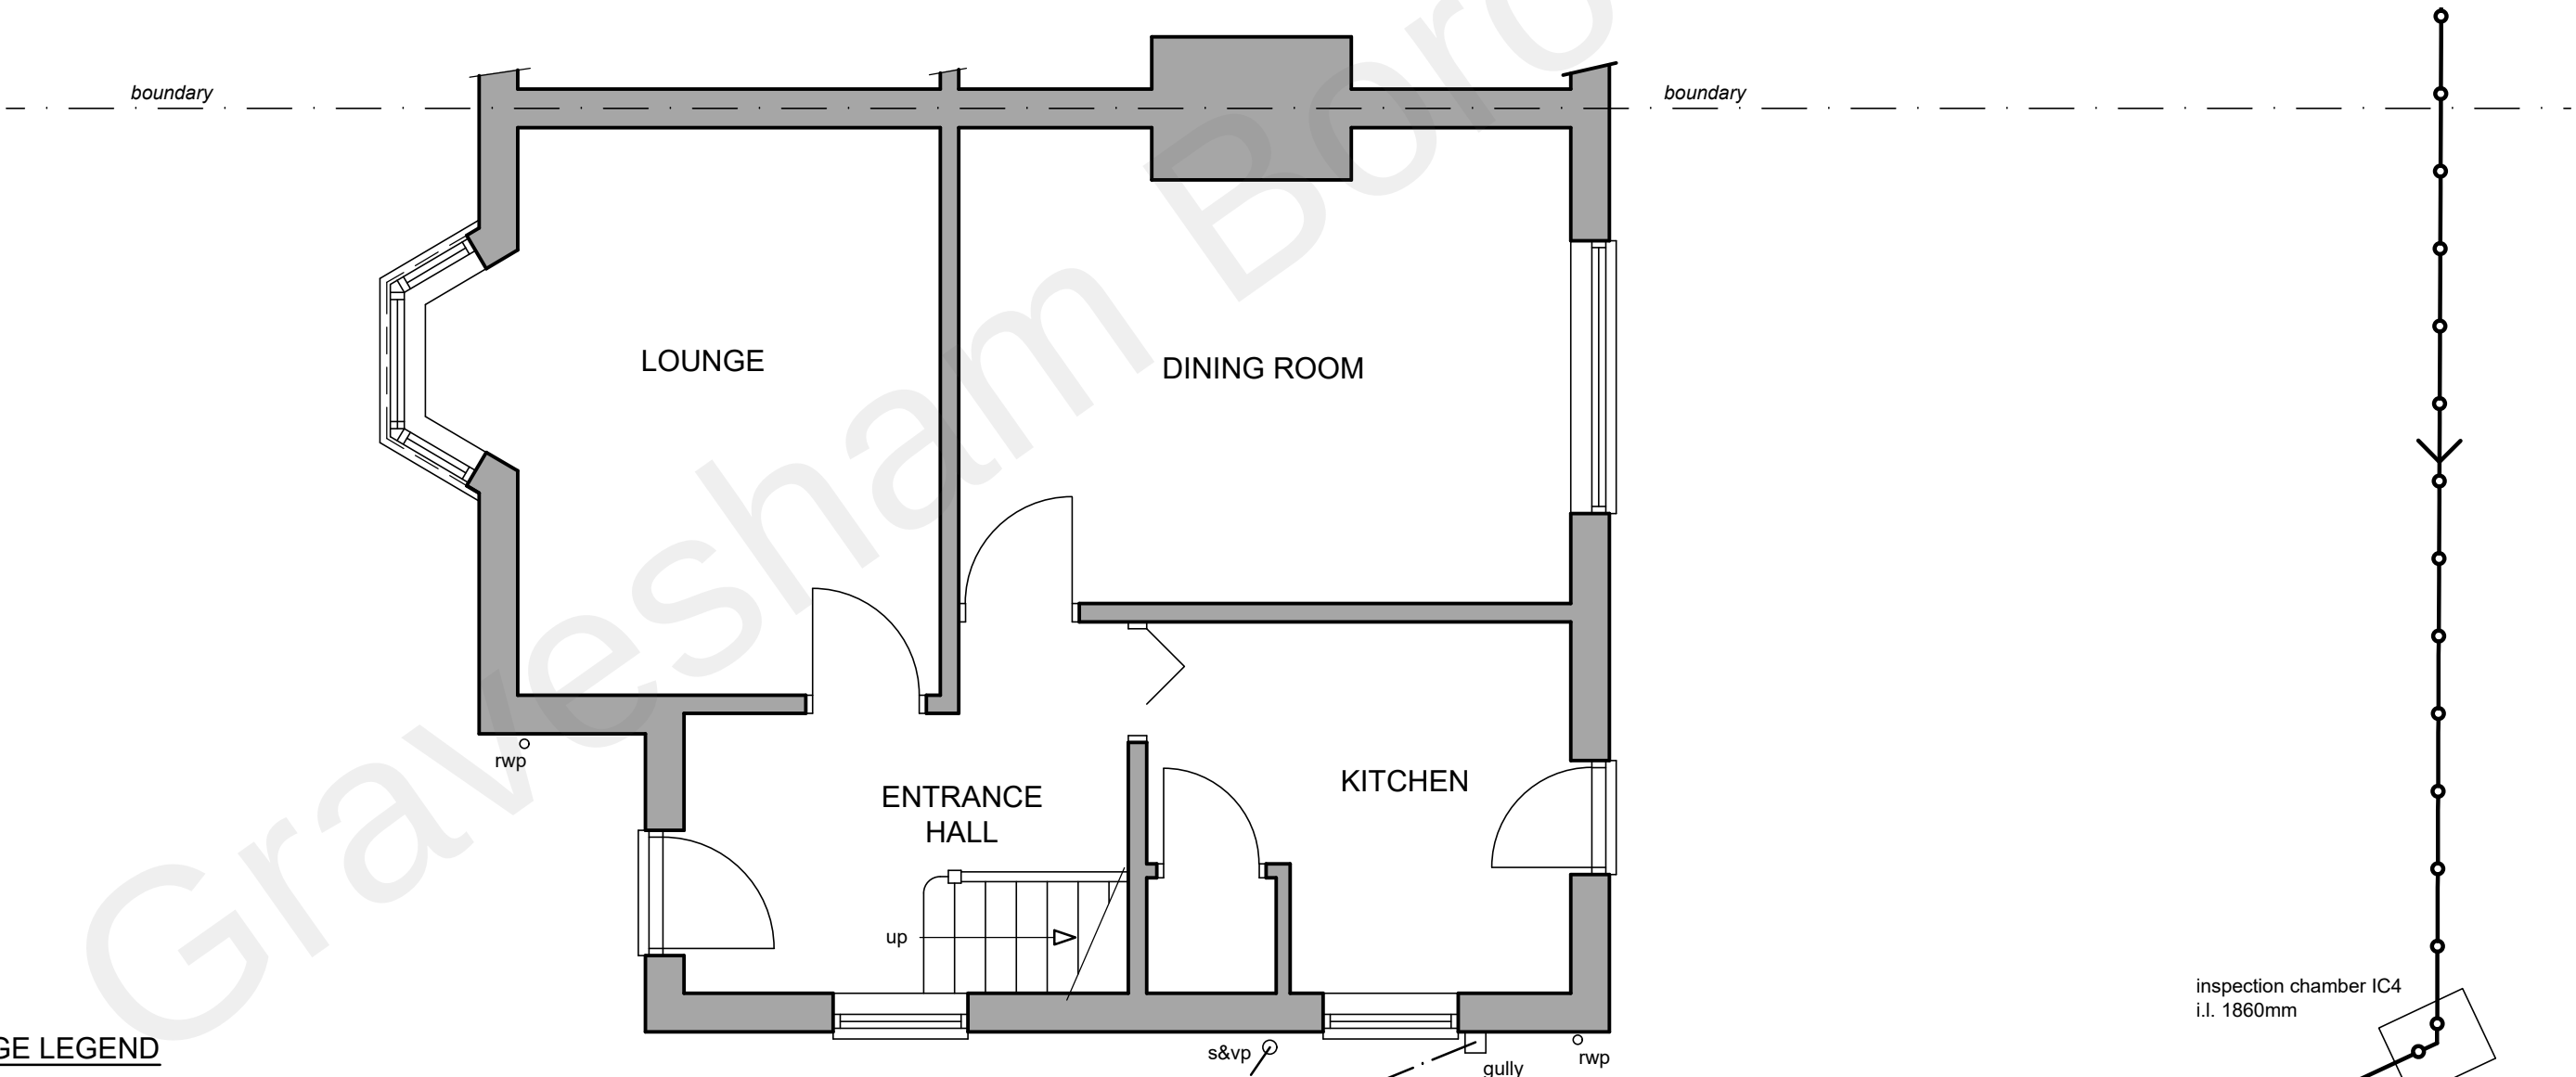

DRAINAGE LEGEND

- EXISTING 100mm PRIVATE DRAIN
- EXISTING PRIVATE DRAIN REMOVED
- EXISTING 100mm PUBLIC SEWER
- PROPOSED 100mm PRIVATE DRAIN

GROUND FLOOR PLAN
(1:50)

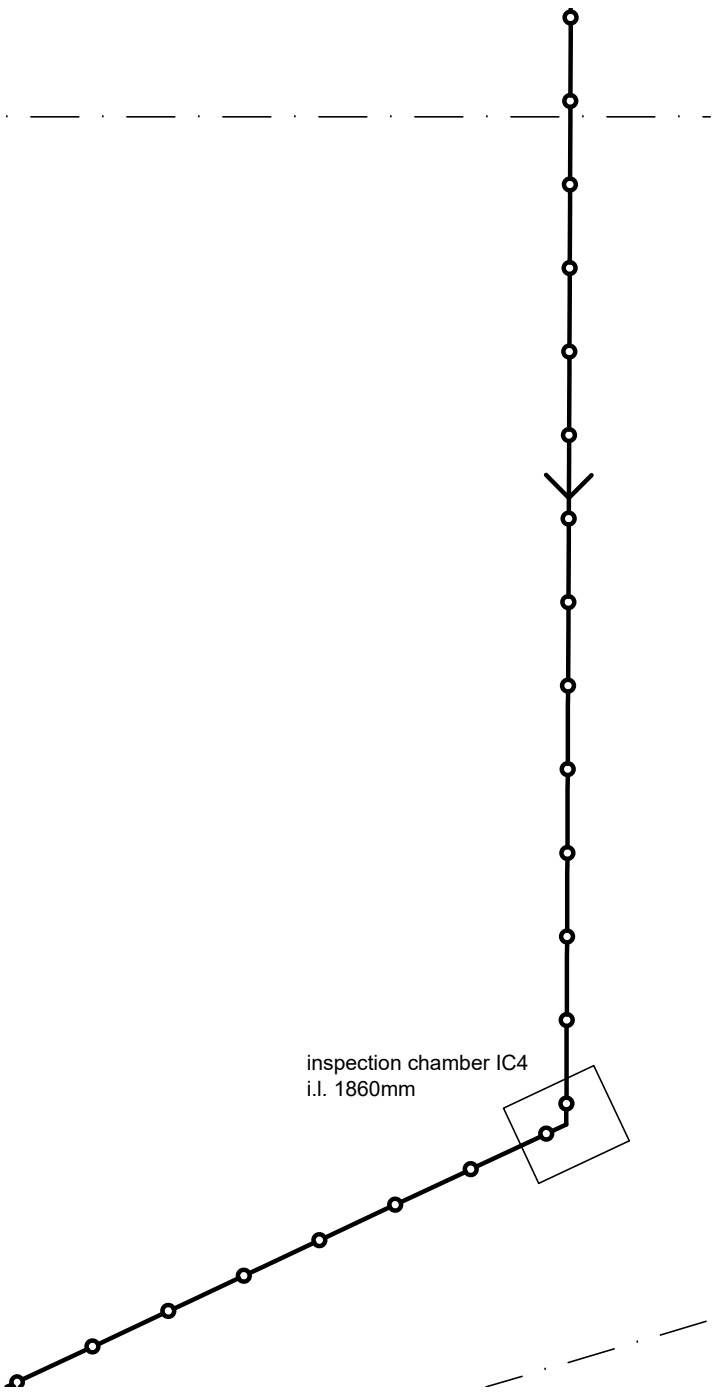

Date	No	Revision
Penfold Project Services		
Epmarket, Wrotham Road, Meopham, Kent, DA13 0JH Telephone: 01474 816690 e-mail: apenfold448@btinternet.com		
Job Title: 9 HAWKINS AVENUE GRAVESEND KENT DA12 5NB		
Dwg Title: PLANS & ELEVATIONS AS EXISTING		
Scale: 1:50 & 1:100 @ A2		
Dwg No.: 01		
Date: January 2022		